CITY HALL

DULUTH
MINNESOTA

CITY COMMISSIONERS

S. F. SNIVELY	MAYOR
P. G. PHILLIPS	COMM. PUBLIC WORKS
W. HARLOW TISCHER	" " UTILITIES
BERT N. WHEELER	" " SAFETY
Wm S. McCORMICK	" FINANCE

THOMAS J. SHEFCHIK
ARCHITECT
313 GLENCOE BLDG., DULUTH, MINN.

COURT HOUSE

SECOND STREET

NINTH AVENUE WEST

WEST PROPERTY LINE

OUTLINE OF BUILDING

EXCAVATE TO ELEV. 80.0

CURB

FILL TO ELEVATION 80.0

SLOPE FILL TO PRESENT GRADE

SLOPE FILL TO SIDEWALK

POST OFFICE

FIFTH AVENUE WEST

FOURTH AVENUE WEST

FIRST STREET

SCALE 1 INCH = 16 FEET

PLOT PLAN

CITY HALL BUILDING

DULUTH, MINNESOTA.

THOS. J. SHEFCHIK. ARCHITECT.,
313 GLENCOE BLD'G.,
DULUTH, MINN.

SHEET No. 6

ROOM	
NO.	NAME:
01	PUMP ROOM
02	PIPE TUNNEL
03	" "
04	BLOWER ROOM
05	PIPE TUNNEL
06	STORE ROOM
07	BATTERY ROOM.
08	PIPE TUNNEL.
09	" "
010	" "
011	" "
012	" "
013	" "
014	" "
015	" "

CEMENT FLOOR

SECTION-1-1.

SECTION-2-2.

SECTION-3-3.

SECTION-4-4

SECTION-5-5.

SECTION-6-6.

SCALE - 1/4" = 1'0"

SECTION-7-7.

SECTION-8-8.

SECTION-9-9

NOTE: UNLESS OTHERWISE NOTED ALL DWARF WALLS WHERE FLOOR LEVELS CHANGE SHALL BE 8" THICK AND REINFORCED WITH MESH AS SPECIFIED FOR FLOORS.

TOP OF FOOTING FOR COL'S # 1-1A-45 SHALL BE FIGURED AT ELEV. 70'-0"
" " " " " #42 " " " " " 72'-6"
TOP OF FOOTING FOR COL'S #117-130-133-134-31-32-33-33A-34-34A-35-36-4-5 SHALL BE FIGURED AT ELEV. 72'-0"
TOP OF FOOTING FOR COL'S # 115-116-131-132 SHALL BE FIGURED AT ELEV. 67'-6"
TOP OF FOOTINGS OF ALL OTHER COL'S SHALL BE FIGURED AT ELEV. 75'-0"
COL. FOOTINGS SHALL EXTEND 6" OUT FROM COL. ON EACH SIDE & TO BE 30" DEEP

SCALE - 1/8 IN. = 1 FT.


FOUNDATION PLAN

CITY HALL BUILDING

DULUTH, MINNESOTA.

THOS. J. SHEFCHIK, ARCHITECT.
313 GLENCOE BLDG.
DULUTH, MINN.

SHEET No. 2

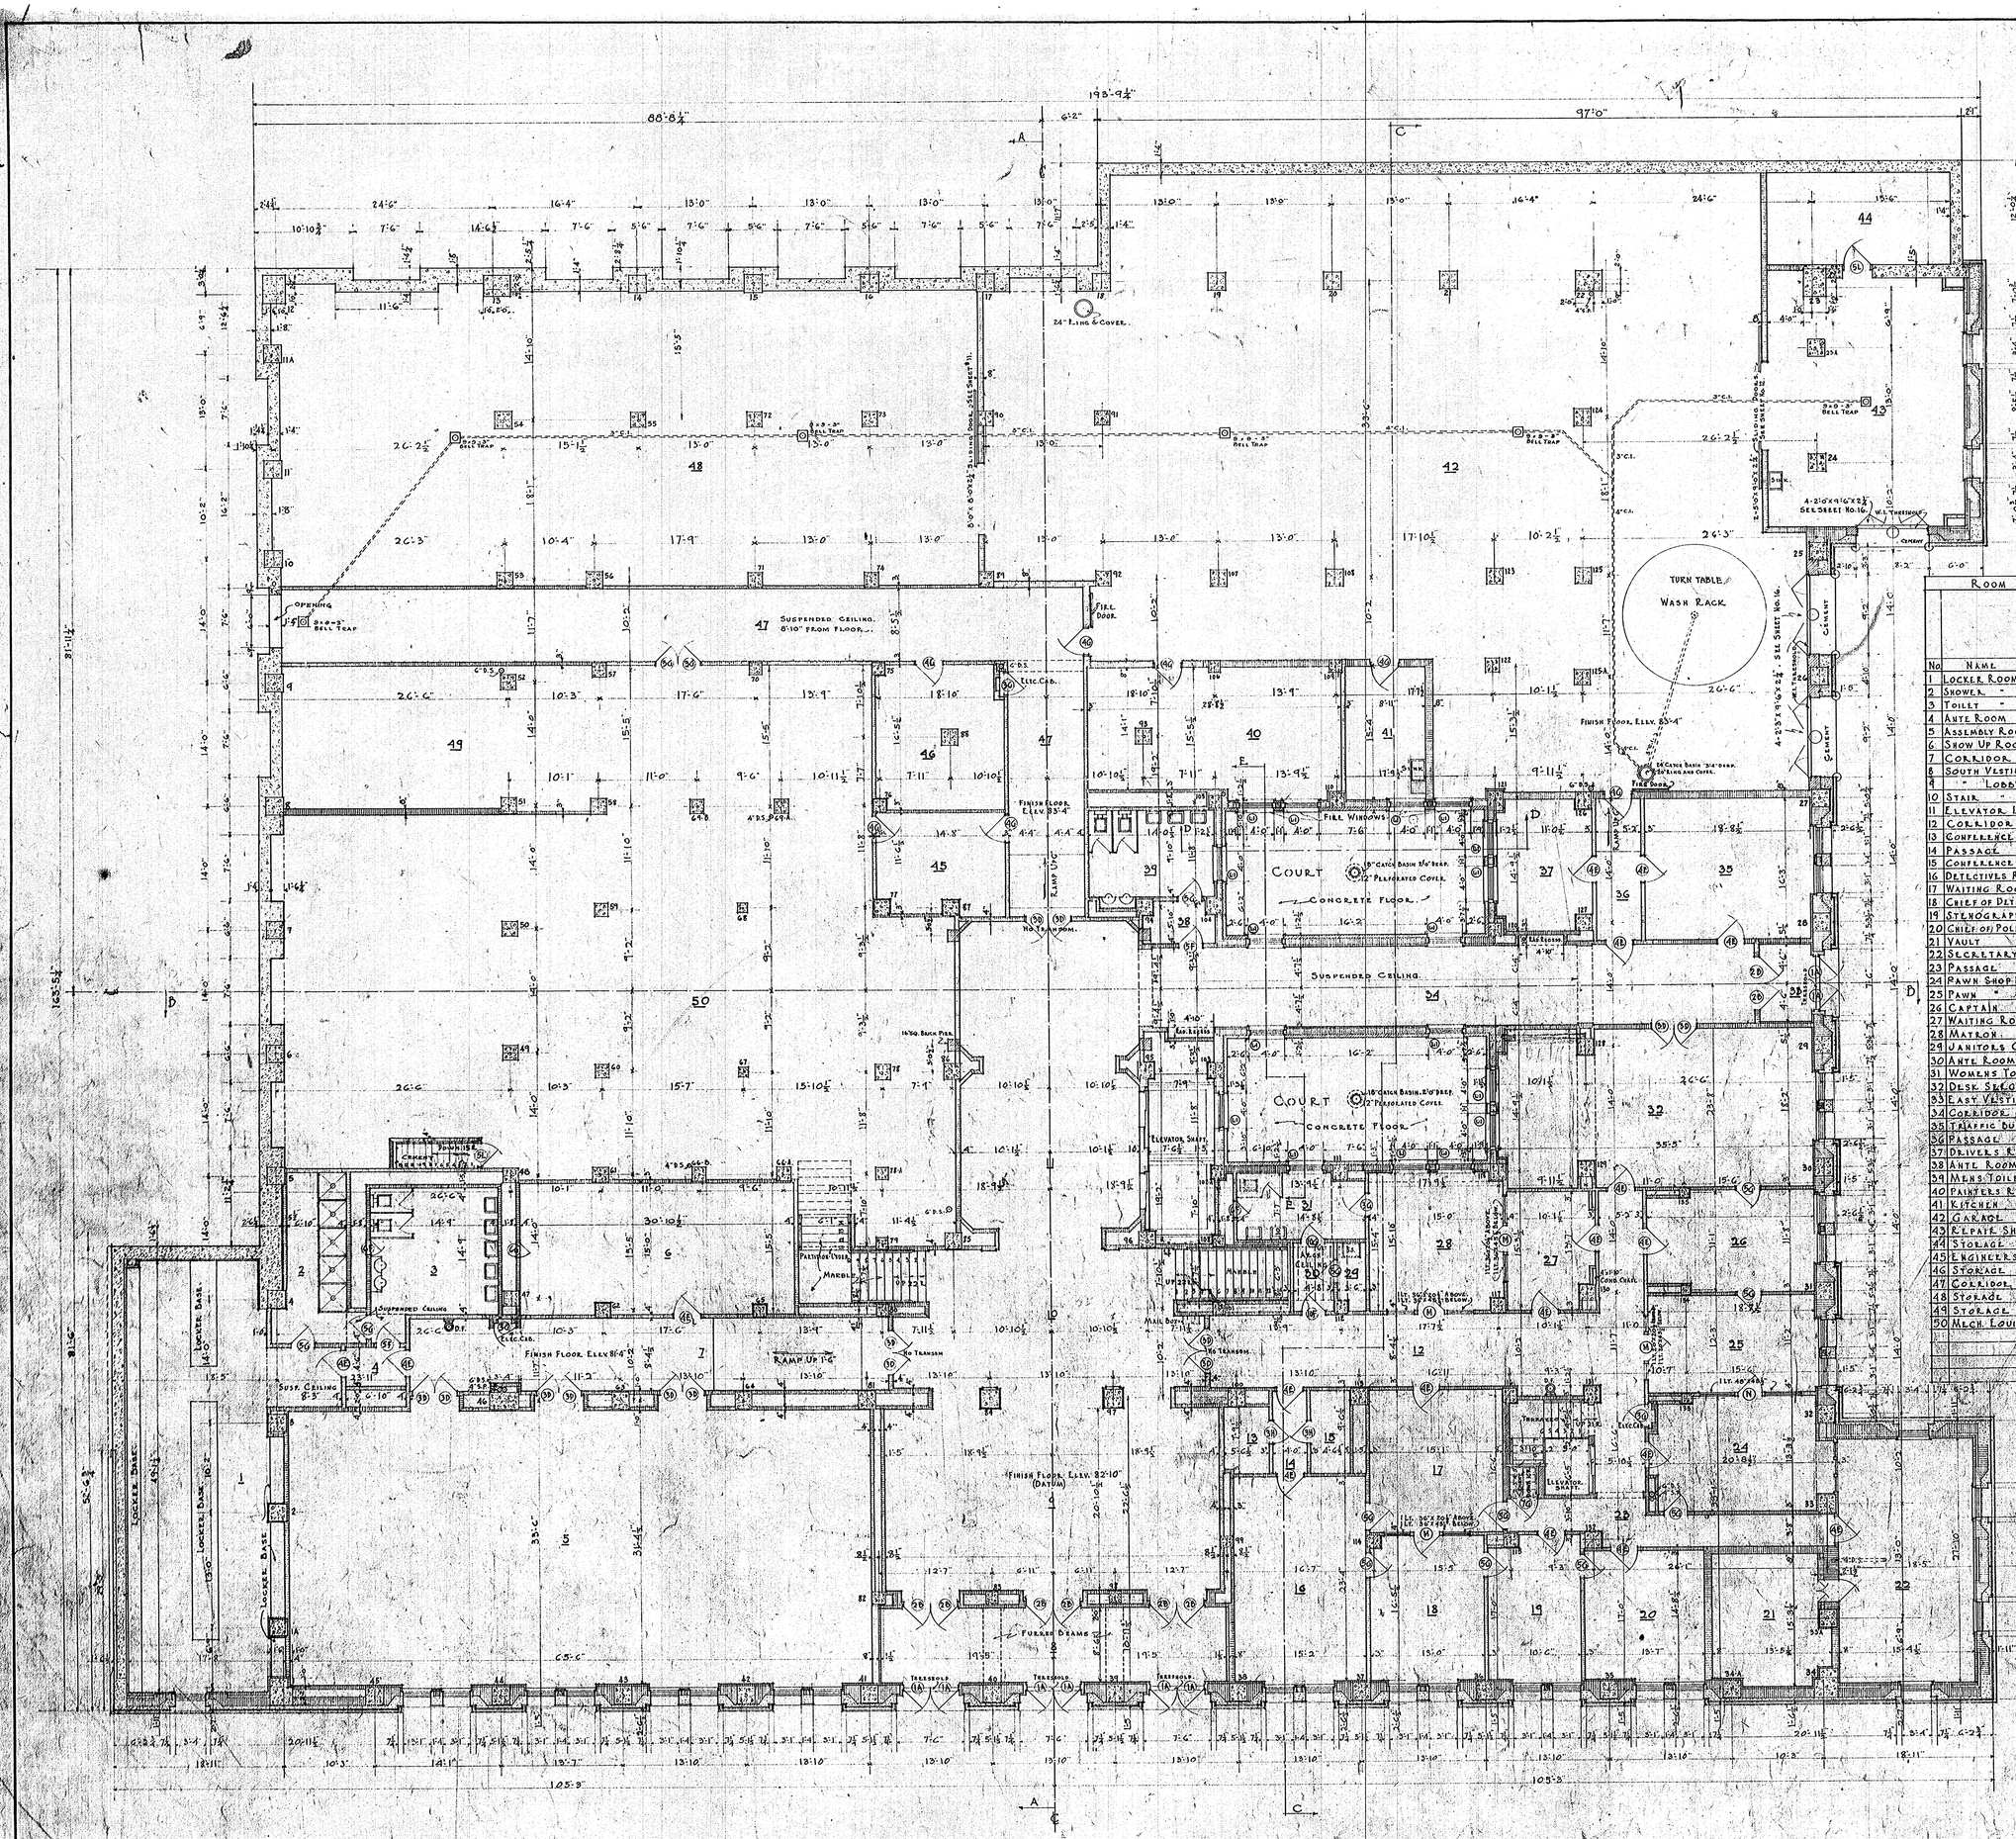

Ground Floor. Room Finishing Schedule.

No	Name	Finish Floor: Maple	Terrazzo	Marble	Tile	Cork	Cement	Base: Wood	Terrazzo	Marble	Tile	Cement	Trim: Oak Finish	Pine Finish	Chair Rail	Picture Mould	Plastering: P. Walls & Coll.	Susp. Ceiling	Height from Fl.	Ornl. Plaster	Keenes Cement	Height from Fl.	Remarks
1	Locker Room	X										X					X	X	10'				
2	Shower "	X						X									X				X		
3	Toilet "	X						X									X				X		
4	Ante Room	X						X					X		X	X							
5	Assembly Room	X						X					X		X	X	X	X	10'				
6	Show Up Room	X					X						X		X	X	X	X	10'				
7	Corridor	X						X					X		X		X	X	10'				
8	South Vestibule	X							X				X				X				X		See Sheet 23
9	" Lobby	X							X				X				X				X		See Sheet 23
10	Stair "	X							X				X				X	X	10'	X			"
11	Elevator Lobby	X							X				X				X				X		"
12	Corridor	X						X					X				X	X	9'				
13	Conference Room	X							X				X				X	X	9'				
14	Passage	X							X				X				X	X	9'				
15	Conference Room	X							X				X				X	X	9'				
16	Detectives Room	X							X				X		X	X	X						
17	Waiting Room	X							X				X		X	X	X						
18	Chief of Detectives	X							X				X		X	X	X						
19	Stenographer	X							X				X		X	X	X						
20	Chief of Police	X							X				X		X	X	X						
21	Vault					X						X					X						
22	Secretary	X						X					X		X	X	X	X	10'				
23	Passage	X					X						X		X	X	X						See Sheet 20
24	Pawn Shop Inspector	X						X					X		X	X	X						
25	Pawn "	X						X					X		X	X	X						
26	Captain	X						X					X		X	X	X						
27	Waiting Room	X						X					X		X	X	X						
28	Matron	X						X					X		X	X	X						
29	Janitors Closet	X							X				X				X	X	9'				
30	Ante Room	X							X				X				X	X	10'				See Sheet 19
31	Womens Toilet	X							X				X				X	X	10'				
32	Desk Sergeant	X							X				X		X	X	X						
33	East Vestibule	X							X				X				X				X		See Sheet 20
34	Corridor	X							X				X				X	X	10'				See Sheet 20
35	Traffic Bureau	X							X				X		X	X	X						
36	Passage	X							X				X				X	X	10'				
37	Drivers Room	X							X				X		X	X	X						
38	Ante Room	X							X				X				X	X	10'				
39	Mens Toilet	X							X				X				X	X	10'				
40	Painters Room							X						X			X						Plaster Ornl. Walls
41	Kitchen	X							X				X				X						
42	Garage							X						X			X						
43	Repair Shop							X						X			X						
44	Storage							X						X			X						
45	Engineers Room							X						X			X						
46	Storage							X						X			X						
47	Corridor							X						X			X						
48	Storage							X						X			X						
49	Storage							X						X			X						
50	Mech. Equip. Room							X						X			X						

"X" Denotes finish in Rooms.

Material Schedule

Elevation	Material	Plan & Section
	Concrete	
	Stone	
	Wood	
	Brick	
	Tile	
	Plaster	
	Terrazzo	
	Marble	

Note: All interior dimensions are from rough to rough.

Scale - ⅛ in. = 1 Ft.


Ground Floor Plan

City Hall Building

Duluth, Minnesota

Thos. J. Shefchik, Architect,
313 Glencoe Bldg.
Duluth, Minn.

Sheet No. 13

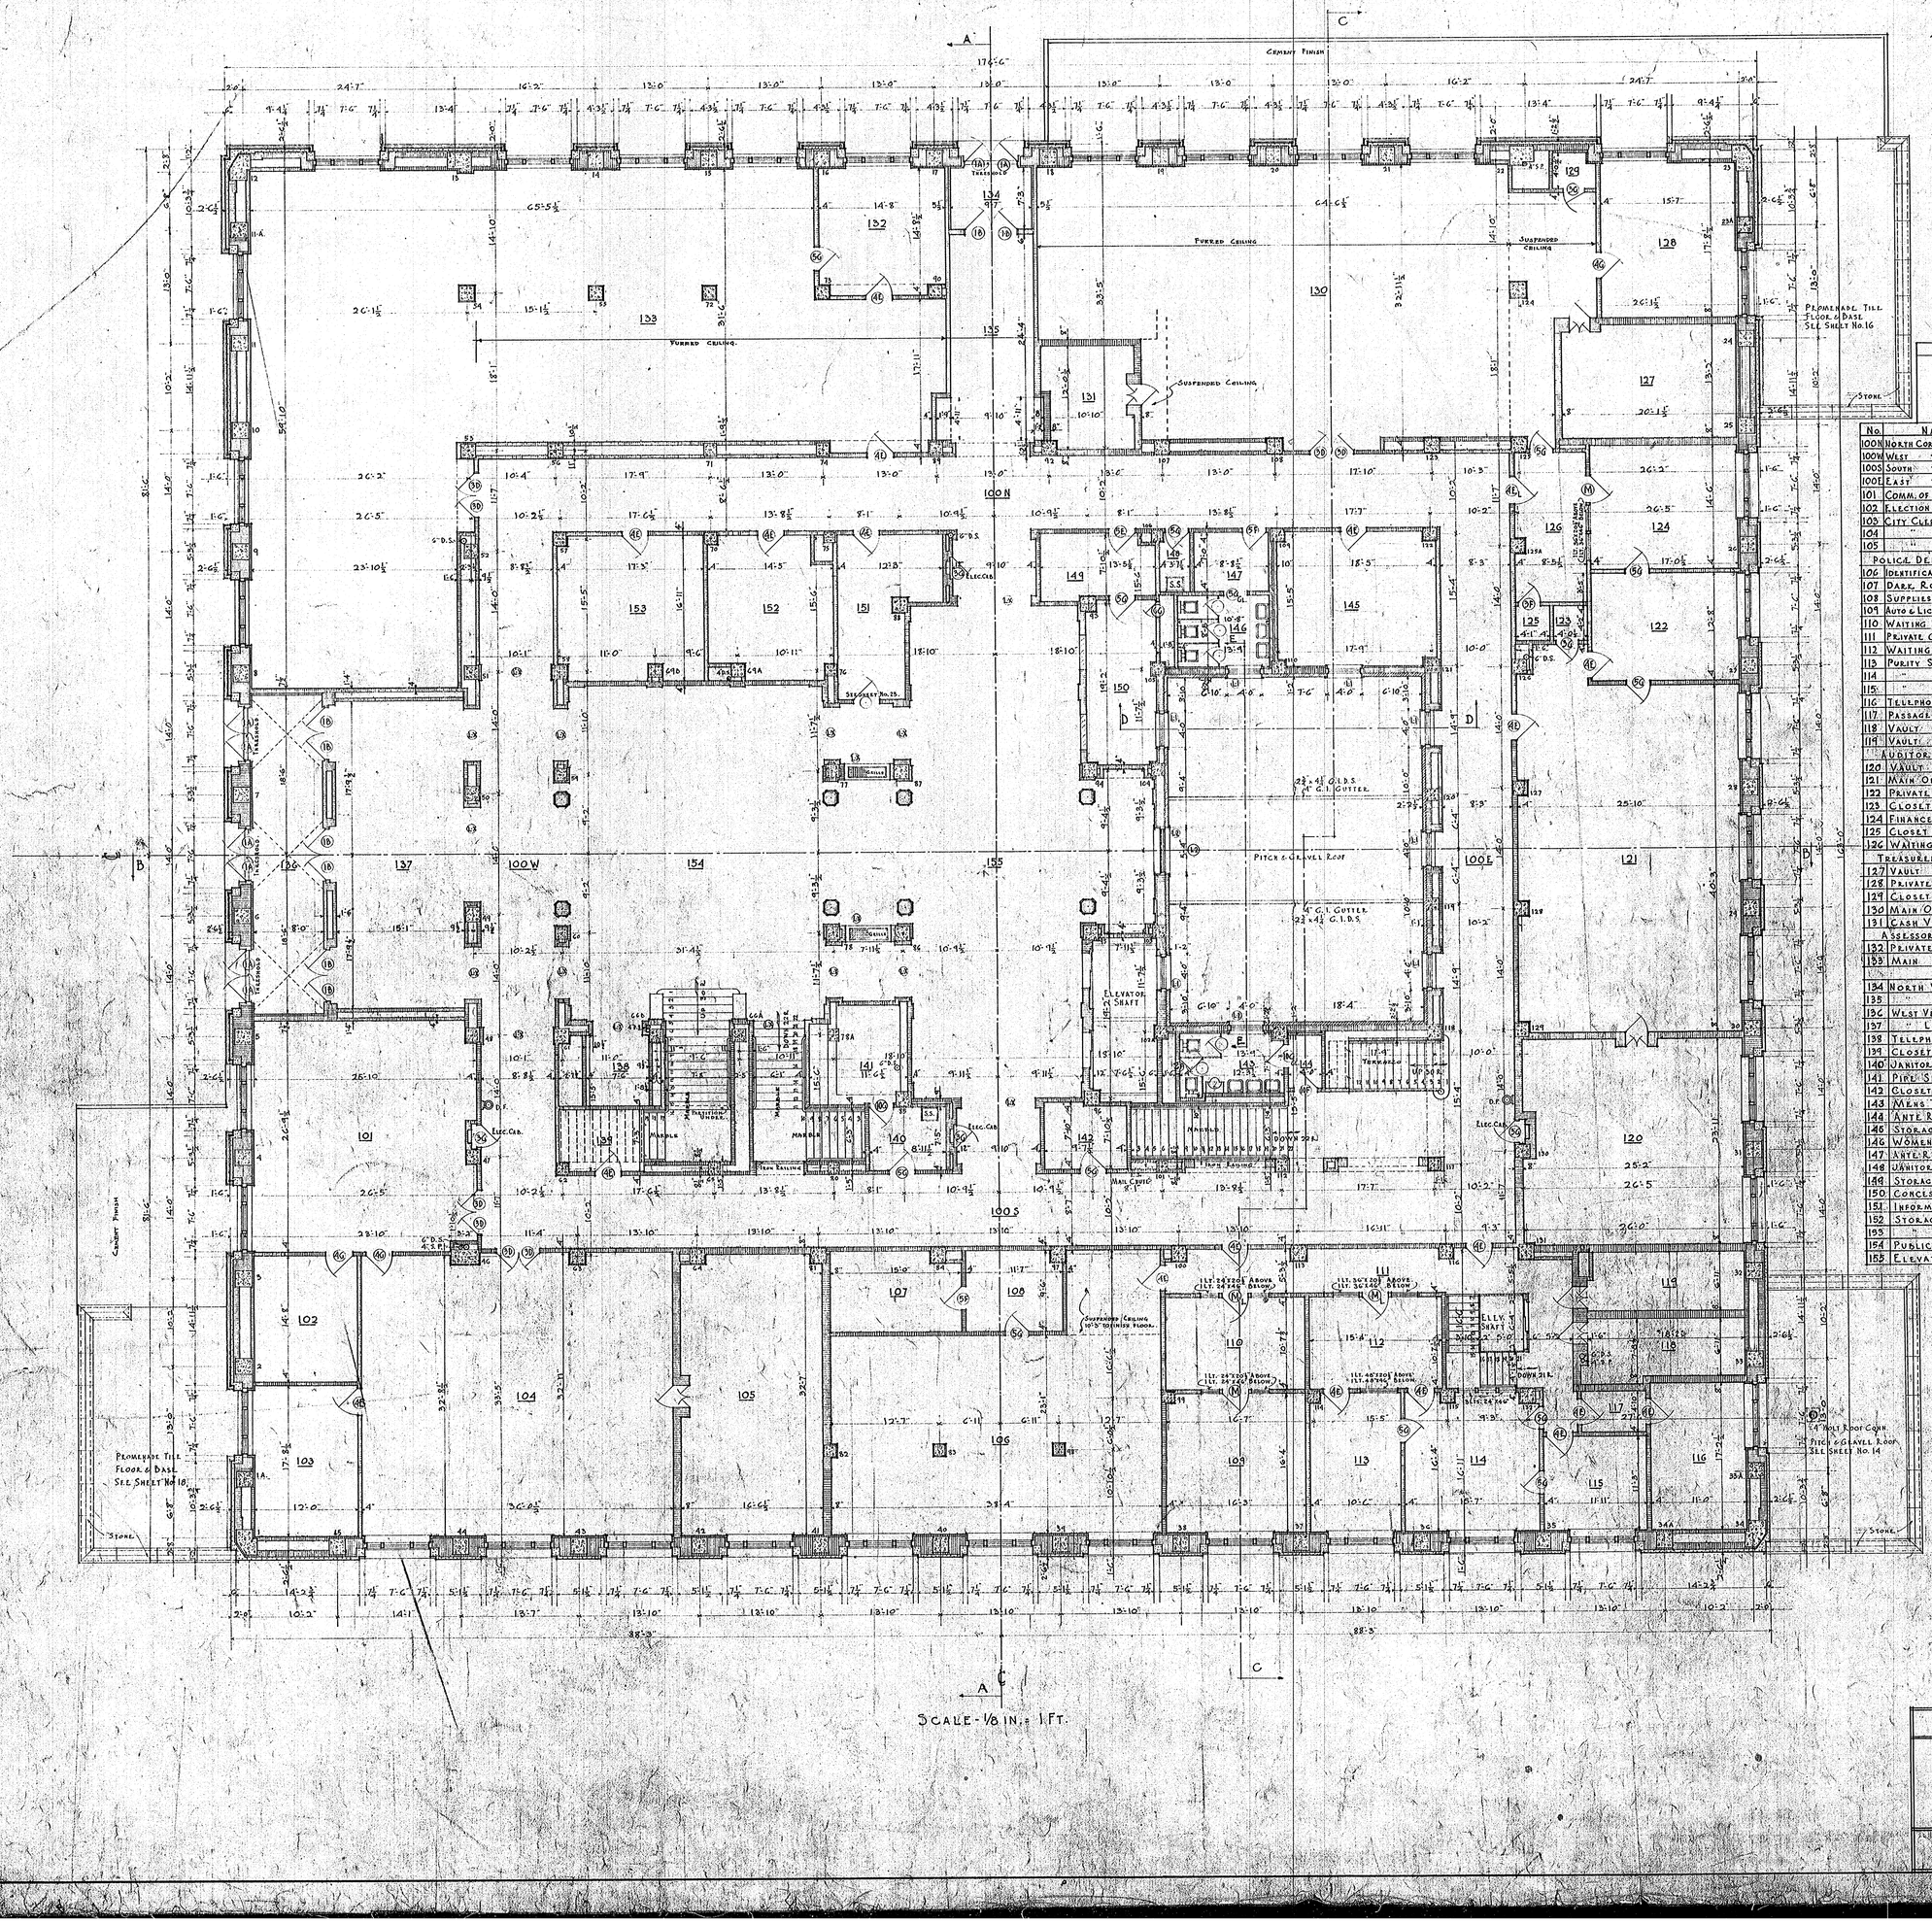

SCALE - 1/8 IN. = 1 FT.

FIRST FLOOR ROOM FINISHING SCHEDULE.

No.	Name	Finish Floor: Maple	Terrazzo	Hardwood	Tile	Cork	Cement	Wood	Base: Terrazzo	Marble	Tile	Cement	Trim: Oak Finish	Pine Finish	Chair Rail	Picture Mould	Plastering: Pl. Walls & Ceil.	Sloped Ceiling	Height from Fl.	Oak Plaster	Keene's Cement	Height from Fl.	Remarks
100N	North Corridor		X						X				X		X		X	X	12'0"				See Sheet 23
100W	West "		X						X	X			X		X		X	X	12'0"	X			
100S	South "		X						X				X		X		X	X	12'0"				
100E	East "		X						X				X		X		X	X	12'0"				
101	Comm. of Registration	X						X					X		X	X	X						
102	Election Supplies	X						X					X				X						
103	City Clerk - Private	X						X					X		X	X	X						
104	" Main Office	X						X					X		X	X	X						
105	" Vault					X						X	X				X						
	Police Department																						
106	Identification Bureau	X						X					X		X	X	X						
107	Dark Room	X						X					X				X						
108	Supplies "	X						X					X		X		X						
109	Auto & License Inspector	X						X					X		X	X	X						
110	Waiting Room	X						X					X		X	X	X						
111	Private Corridor	X						X					X				X	X	10'0"				See Sheet 23
112	Waiting Room	X						X					X		X	X	X						
113	Purity Squad	X						X					X		X	X	X						
114	" "	X						X					X		X	X	X						
115	" "	X						X					X		X	X	X						
116	Telephone Operator	X						X					X		X	X	X						
117	Passage	X						X					X				X	X	10'0"				
118	Vault					X						X	X				X						
119	Vault					X						X	X				X						
	Auditor																						
120	Vault					X						X	X				X						
121	Main Office	X						X					X		X	X	X						
122	Private "	X						X					X		X	X	X						
123	Closet	X						X					X				X						
124	Finance Comm.	X						X					X		X	X	X						
125	Closet	X						X					X				X						
126	Waiting Room	X						X					X		X	X	X						
	Treasurer																						
127	Vault					X						X	X				X						
128	Private Office	X						X					X		X	X	X						
129	Closet	X						X					X				X						
130	Main Office	X						X					X		X	X	X						
131	Cash Vault					X						X	X				X						
	Assessor																						
132	Private Office	X						X					X		X	X	X						
133	Main "	X						X					X		X	X	X						
134	North Vestibule		X						X				X		X	X	X	X	12'0"				
135	" Lobby		X						X				X		X	X	X	X	12'0"	X	X	12'0"	
136	West Vestibule		X						X				X		X	X	X	X	12'0"				
137	" Lobby		X						X				X		X	X	X	X	12'0"	X	X	12'0"	
138	Telephone Booth		X						X				X		X	X	X	X	12'0"				
139	Closet				X						X	X			X		X						See Sheet 23
140	Janitors Closet		X						X				X		X		X						
141	Pipe Shaft				X						X	X			X		X						
142	Closet				X						X	X			X		X						
143	Mens Toilet		X						X				X		X		X	X	12'0"	X	X	12'0"	
144	Ante Room		X						X				X				X	X	12'0"				
145	Storage				X						X	X			X		X						
146	Womens Toilet		X						X				X		X		X	X	12'0"	X	X	12'0"	
147	Ante Room		X						X				X				X	X	12'0"				
148	Janitors Closet		X						X				X		X		X	X	12'0"				
149	Storage		X						X				X		X		X	X	12'0"				
150	Concessions		X						X				X		X		X	X	12'0"				
151	Information		X						X				X		X		X	X	12'0"				
152	Storage				X						X	X			X		X	X	12'0"				
153					X						X	X			X		X	X	12'0"				
154	Public Foyer		X						X				X		X		X	X	12'0"	X			See Sheet 23
155	Elevator Lobby		X						X				X		X		X	X	12'0"	X			" "

"X" Denotes Finish in Rooms.

Note: All interior dimensions are from rough to rough.

Interior Lintels:
- (S) to be 2-4"x8"x5/16 L's
- (S) to be 2-4"x3½"x⅜ U suspended from steel above
  - Where travertine occurs over grilles furnish 1-4"x3½"x⅜ U
  - Where plaster occurs over grilles, lintels to be Reinf. Concrete & Tile.

See Sheets 23 & 24

FIRST FLOOR PLAN


CITY HALL BUILDING

DULUTH, MINNESOTA.

THOS. J. SHEFCHIK, ARCHITECT.
313 GLENCOE BLDG.
DULUTH, MINN.

SHEET No. 3

ELEV. OF VENTILATOR #6.

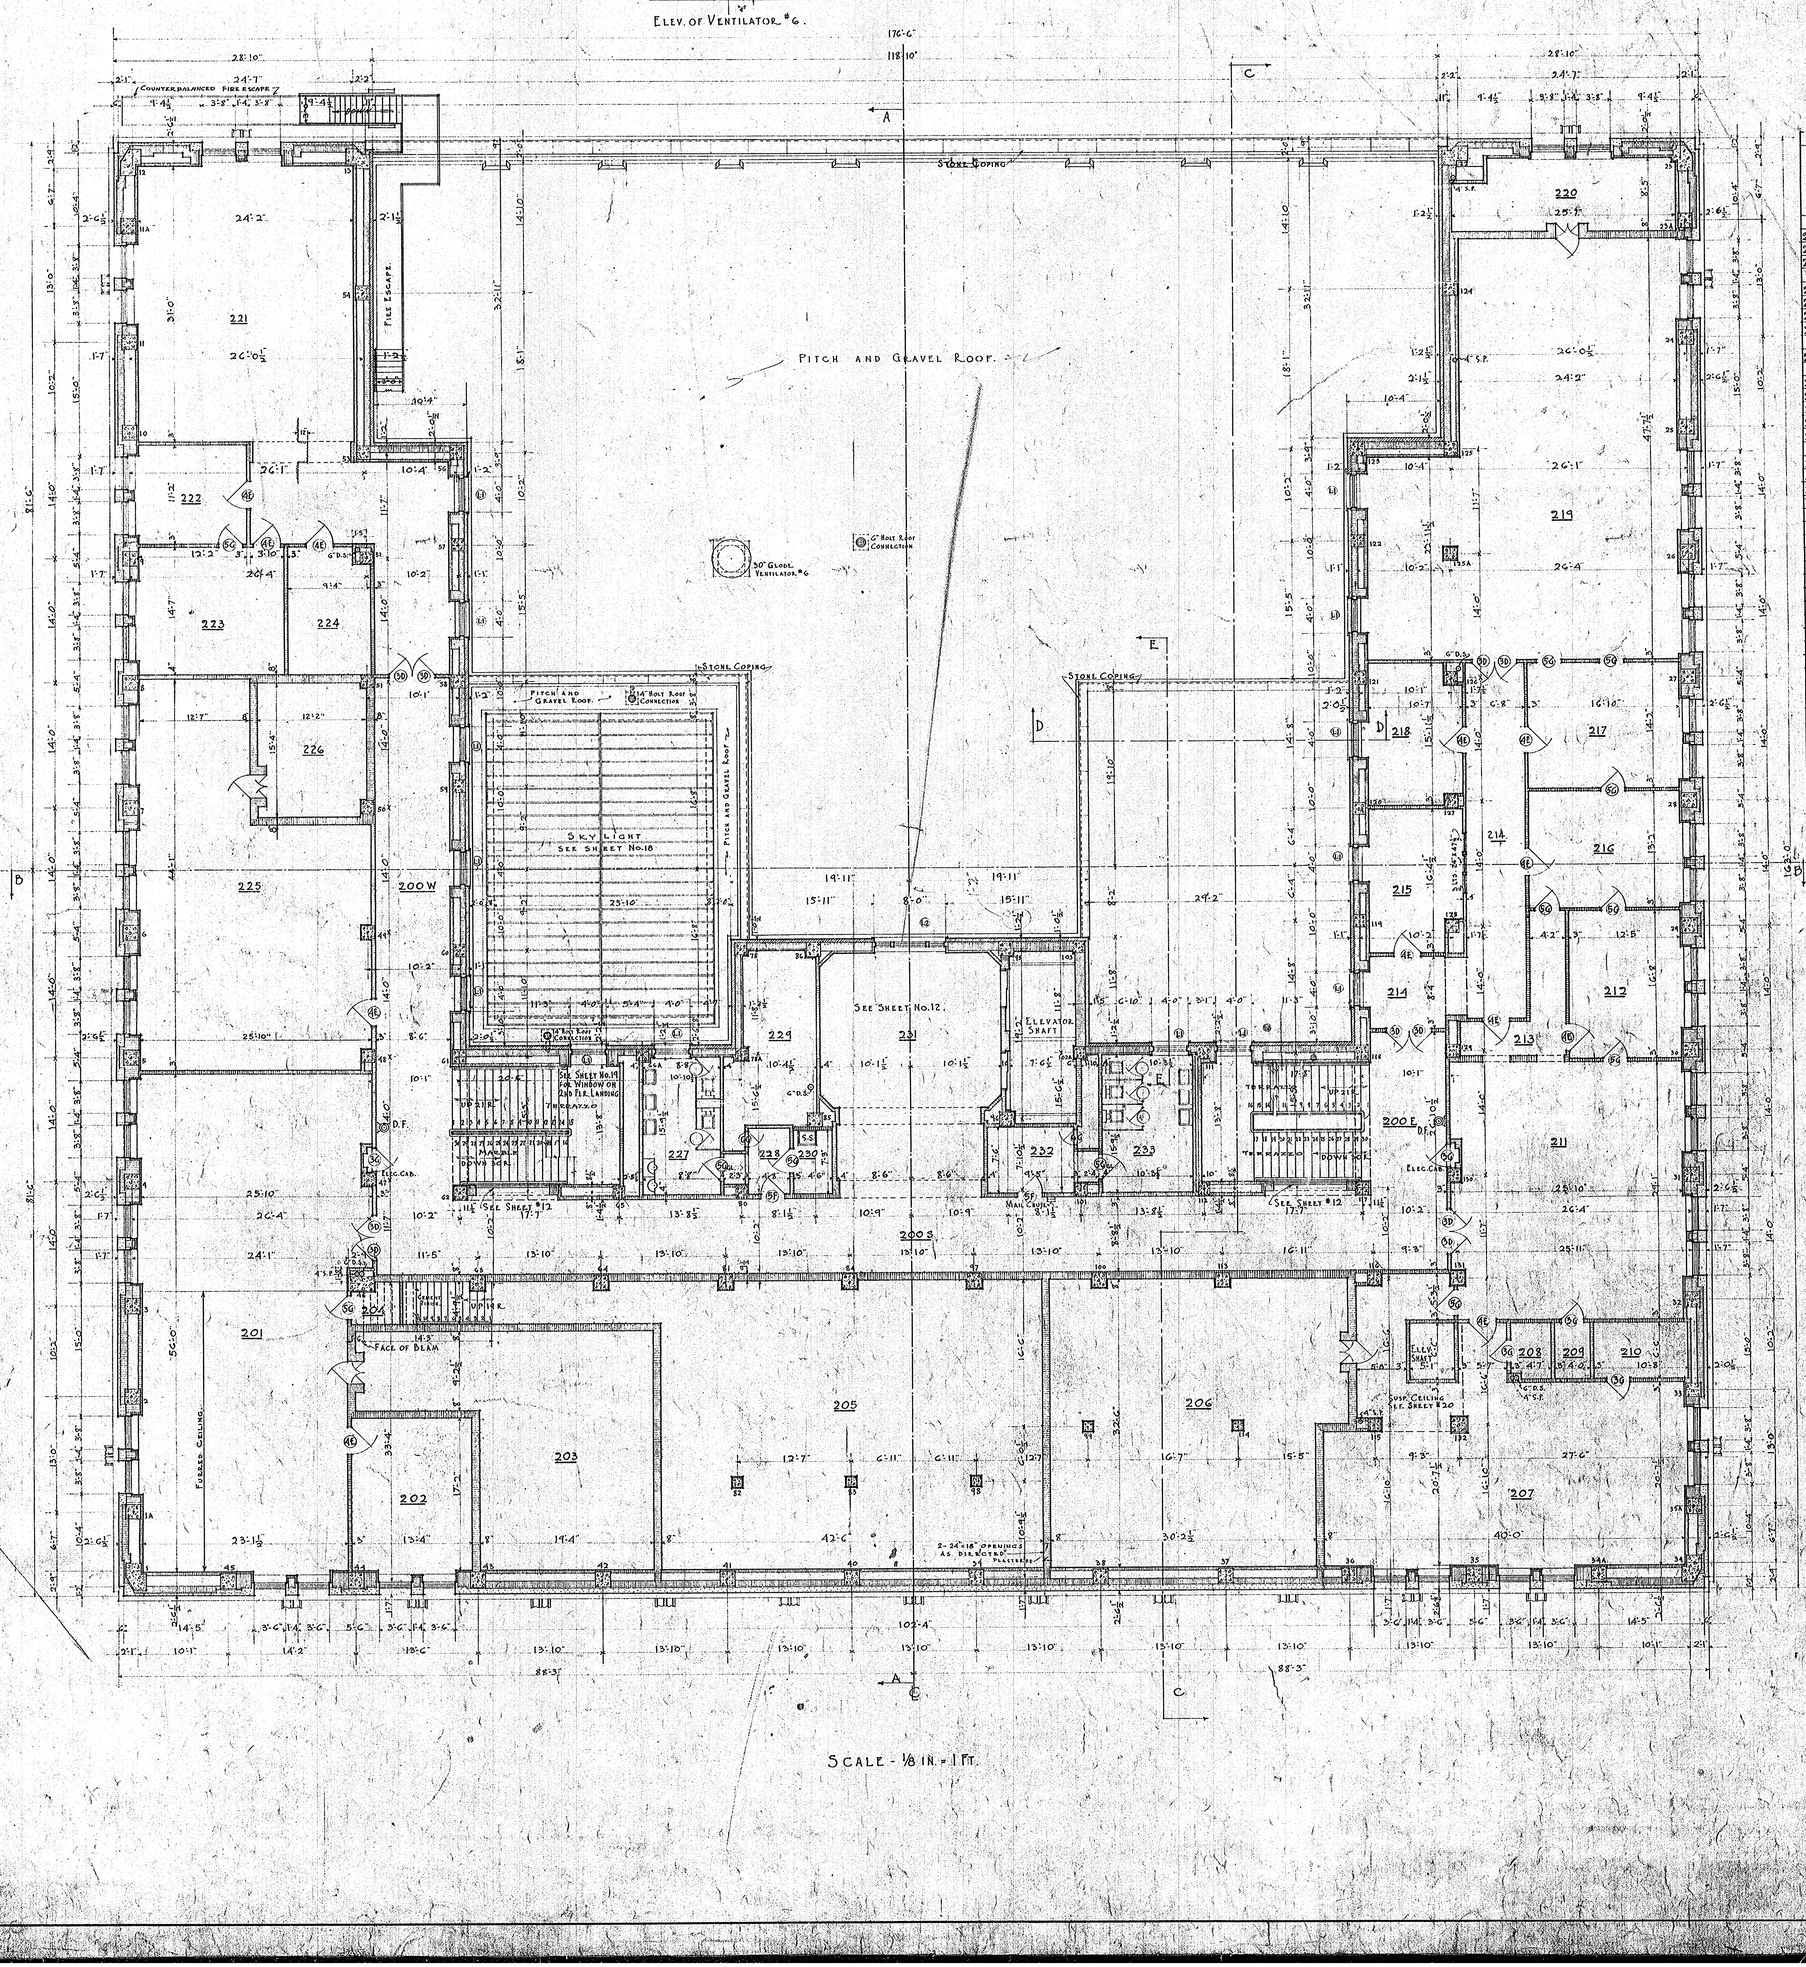

SCALE - 1/8 IN. = 1 FT.

SECOND FLOOR ROOM FINISHING SCHEDULE.

No.	Name	Finish Floor: Maple	Terrazzo	Marble	Tile	Cork	Cement	Wood	Terrazzo	Marble	Tile	Cork	Oak Finish	Pine Finish	Cornice & Rail	Plaster Mould	Pl. Walls & Ceil.	Susp. Ceiling	Height from Fl.	Oak Plaster fl.	Terrazzo Cement	Height from Fl.	Remarks
200W	West Corridor		X							X				X			X						
200S	South "		X							X				X			X						
200E	East "		X							X				X			X						
	Building Inspector																						
201	Main Office	X						X						X		X	X	X					
202	Private "	X						X						X		X	X	X					
203	Vault					X						X						X					
204	Closet	X						X						X				X					
205	Vault-Clerk of Court							X						X				X					
	Engineer's Department																						
206	Vault					X						X						X					
207	Drafting Room	X						X		X				X		X	X	X					
208	Closet	X						X						X				X					
209	Closet	X						X						X				X					
210	Storage	X						X						X				X					
211	Main Office	X						X						X		X	X	X					
212	Assistant Engineer	X						X						X		X	X	X					
213	Passage	X						X						X				X					
214	Corridor	X						X						X		X		X					
215	Field Men	X						X						X		X	X	X					
216	City Engineer	X						X						X		X	X	X					
	Comm. of Public Works																						
217	Private Office	X						X						X		X	X	X					
218	Contractors Room	X						X						X		X	X	X					
219	Main Office	X						X						X		X	X	X					
220	Vault					X						X						X					
	Park Department																						
221	Main Office	X						X						X		X	X	X					
222	Private "	X						X						X		X	X	X					
223	Private "	X						X						X		X	X	X					
224	Storage	X						X						X				X					
	City Planning Comm.																						
225	Drafting Room	X						X						X		X	X	X					
226	Vault "					X						X						X					
227	Mens Toilet		X							X				X				X	X	X		X	See Sheet 19
228	Ante Room		X							X				X				X	X	X			See Sheet 19
229	Pipe Shaft					X																	
230	Janitors Closet		X							X				X				X					
231	Elevator Lobby		X							X				X				X				X	See Sheet 19
232	Ante Room		X							X				X				X	X	X			
233	Womens Toilet		X							X				X				X	X	X		X	

"X" DENOTES FINISH IN ROOMS.

NOTE: ALL INTERIOR DIMENSIONS ARE FROM ROUGH TO ROUGH.


SECOND FLOOR PLAN

CITY HALL BUILDING

DULUTH, MINNESOTA.

THOS. J. SHEFCHIK, ARCHITECT.
513 GLENCOE BLDG.
DULUTH, MINN.

SHEET No. 7

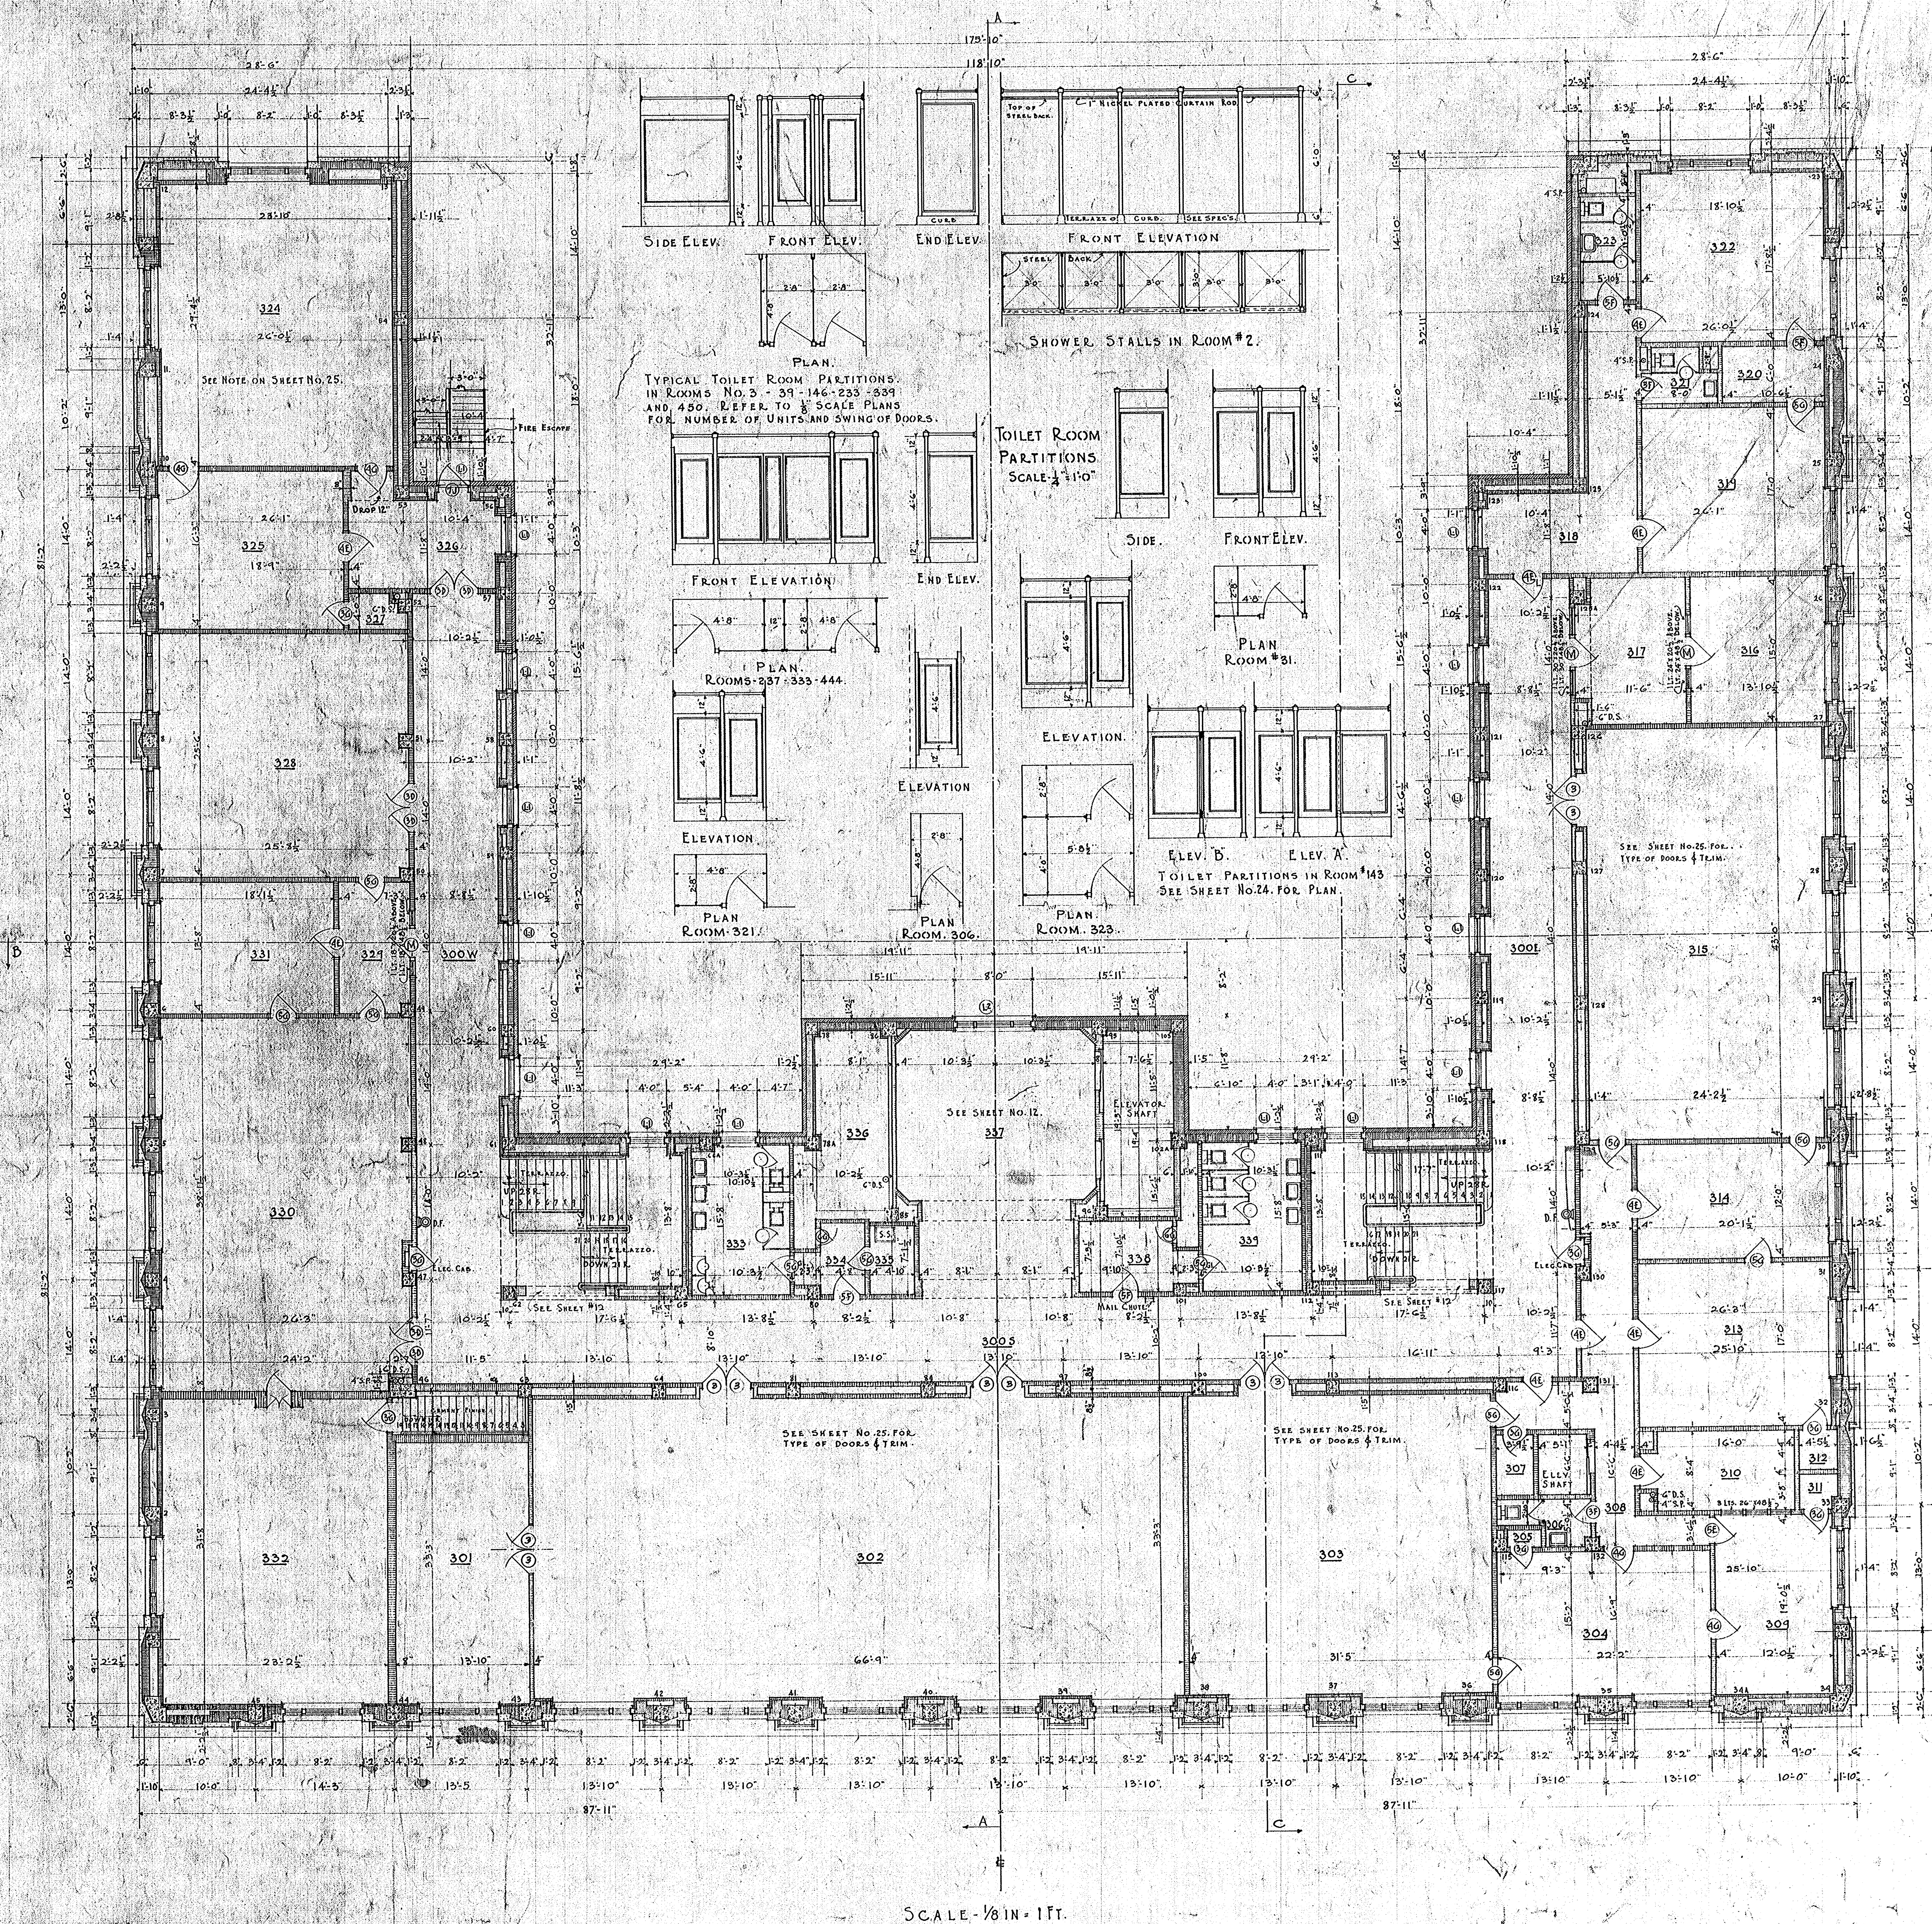

Third Floor Room Finishing Schedule

Room		Finish Floor						Base					Trim				Plastering						Remarks
No.	Name	Maple	Terrazzo	Marble	Tile	Cork	Cement	Wood	Terrazzo	Marble	Tile	Cement	Oak Finish	Pine Finish	Chair Rail	Picture Mould	Pl. Walls & Ceil.	Susp. Ceiling	Height from Fl.	Orn. Plaster	Keenes Cement	Height from Fl.	
300W	West Corridor		X						X				X				X	X	12°				
300S	South "		X						X				X				X	X	12°				
300E	East "		X						X				X				X	X	12°				
	City Council																						
301	Consultation Room	X						X					X		X	X	X	X					
302	Council Chamber	X						X					X				X			X			See Sheet #25
	Municipal Court																						
303	Court Room #1	X						X					X		X		X	X		X			See Sheet #25
304	Judge	X						X					X		X	X	X	X	13°				
305	Closet	X						X					X				X	X	10°				
306	Toilet		X						X				X				X	X	10°		X		
307	Closet	X						X					X				X	X	10°				
308	Passage	X						X					X				X	X	10°				
309	Reporter	X						X					X		X	X	X						
310	Witness Room	X						X					X		X	X	X						
311	Closet	X						X					X				X	X	9°				
312	Closet	X						X					X				X	X	9°				
313	Judge	X						X					X		X	X	X						
314	Reporter	X						X					X		X	X	X						
315	Court Room #2	X						X					X		X		X			X			See Sheet #25
316	Probation Officer	X						X					X		X	X	X						
317	Waiting Room	X						X					X		X	X	X						
318	Passage	X						X					X		X	X	X	X	12°				
319	Jury	X						X					X		X	X	X						
320	Cot Storage	X						X					X				X	X	9°				
321	Mens Toilet		X						X				X				X	X	9°		X		
322	Jury	X						X					X		X	X	X						
323	Womens Toilet		X						X				X				X	X	9°		X		
324	Conciliation Court	X						X					X		X		X			X			See Sheet #25
325	Judge	X						X					X		X	X	X						
326	Passage	X						X					X		X		X	X	12°				
327	Closet	X						X					X				X	X	12°				
328	Court Officers	X						X					X		X	X	X						
329	Passage	X						X					X		X	X	X						
330	Clerk of Court	X						X					X		X	X	X						
331	Private Office	X						X					X		X	X	X						
332	Vault						X					X	X				X						
333	Mens Toilet		X						X				X				X	X	10°		X		See Sheet #19
334	Ante Room		X						X				X				X	X	10°				" "
335	Janitors Closet		X						X				X				X	X	10°				
336	Pipe Shaft						X																
337	Elevator Lobby		X						X				X				X	X	12°	X			See Sheet #12
338	Ante Room		X						X				X				X	X	10°				See Sheet #19
339	Womens Toilet		X						X				X				X	X	10°		X		" "

"X" Denotes finish in rooms.

Note: All interior dimensions are from rough to rough


10

Third Floor Plan

City Hall Building
Duluth, Minnesota.

Thos. J. Shefchik, Architect.
313 Glencoe Bldg.
Duluth, Minn.

Sheet No. 6

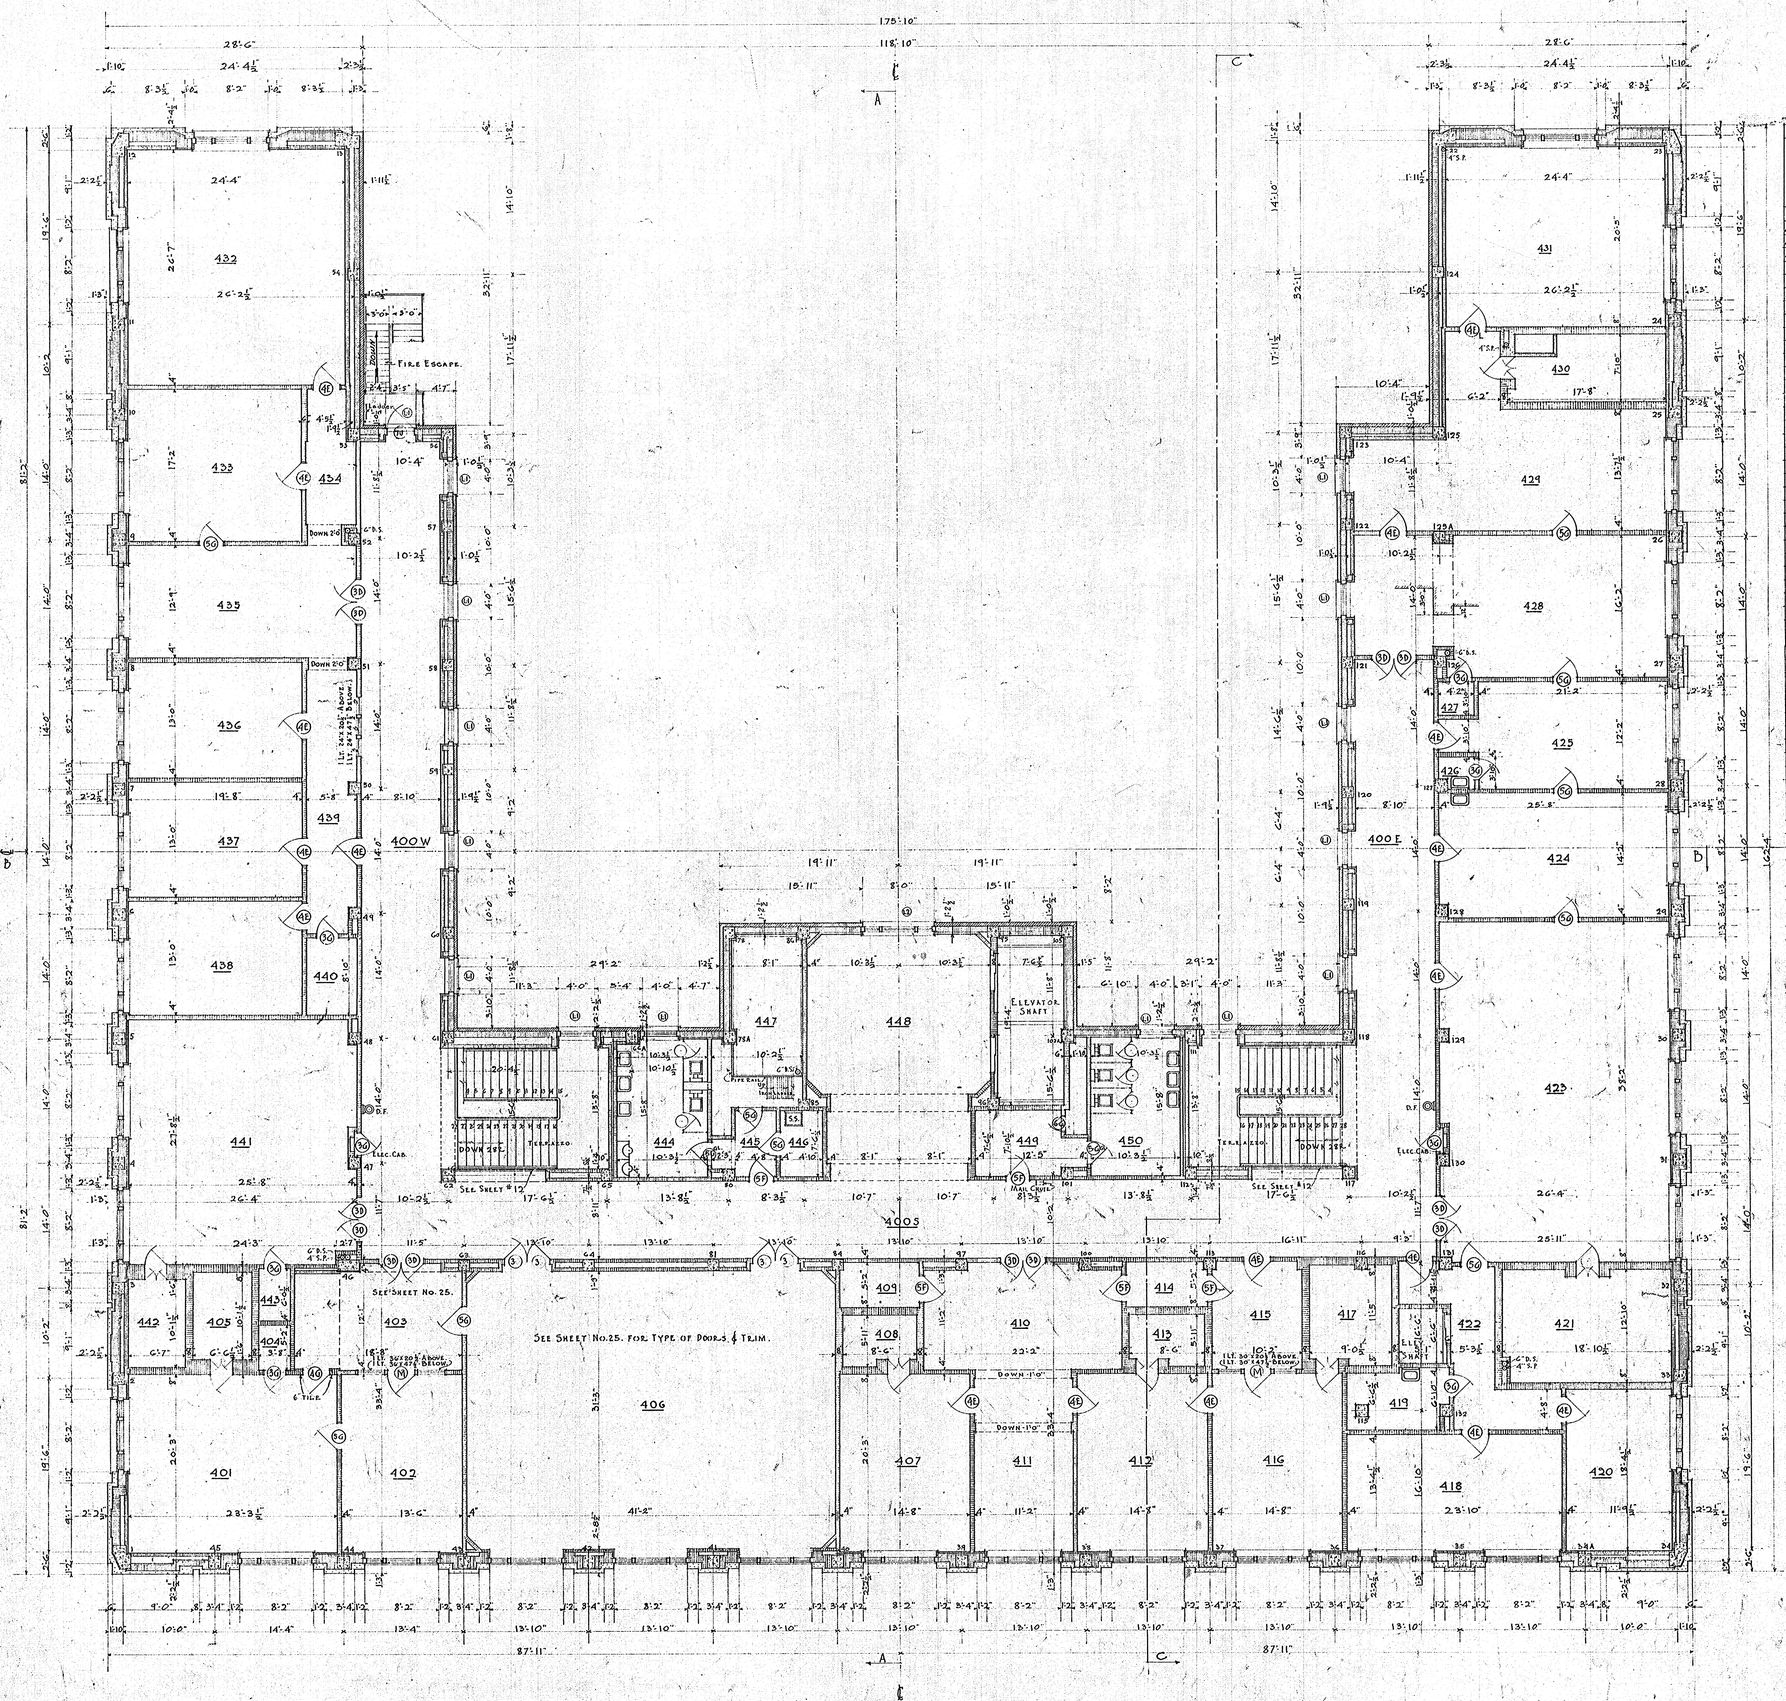

Fourth Floor
Room Finishing Schedule

No.	Name	Finish Floor: Marble	Terrazzo	Marble	Tile	Cork	Cement	Base: Wood	Terrazzo	Marble	Tile	Trim: Cement	Oak Finish	Pine Finish	Chair Rail	Picture Mould	Plastering: P. Walls & Ceil	Susp. Ceiling	Height from Fl.	Ord. Plaster	Keenes Cement	Height from Fl.	Remarks
400W	West Corridor		X						X				X				X	X	12'-0"				
400S	South "		X						X				X				X	X	12'-0"				
400E	East "		X						X				X				X	X	12'-0"				
	Mayor																						
401	Private Office	X						X					X		X	X	X	X	12'-0"				
402	Secretary	X						X					X		X	X	X	X	12'-0"				
403	Waiting Room	X						X					X		X	X	X	X					See Sheet No. 25
404	Closet	X						X					X				X	X	9'-0"				
405	Vault				X							X					X		12'-0"				Conc. Slab over Vault
406	Reception Room	X						X					X				X	X		X			See Sheet No. 25
	Commissioners																						
407	Public Utility Comm.	X						X					X		X	X	X	X	10'-0"				
408	Vault				X							X					X		12'-0"				Conc. Slab over Vault
409	Closet	X						X					X				X	X	9'-0"				
410	Waiting Room	X						X					X		X	X	X	X	12'-0"				
411	Stenographer	X						X					X		X	X	X	X	12'-0"				
412	Public Safety Comm.	X						X					X		X	X	X	X	12'-0"				
413	Vault				X							X					X		12'-0"				Conc. Slab over Vault
414	Passage	X						X					X				X	X	10'-0"				
415	Waiting Room	X						X					X		X	X	X	X	12'-0"				
416	Purchasing Agent	X						X					X		X	X	X	X	12'-0"				
417	Vault				X							X					X		12'-0"				Conc. Slab over Vault
	Health Department																						
418	Nurses Office	X						X					X		X	X	X	X	12'-0"				
419	Closet	X						X					X				X	X	10'-0"				
420	Nurses Office	X						X					X		X	X	X	X	12'-0"				
421	Vault				X							X					X		12'-0"				Conc. Slab over Vault
422	Passage	X						X					X				X	X	10'-0"				
423	Main Office	X						X					X		X	X	X	X	12'-0"				
424	Secretary	X						X					X		X	X	X	X	12'-0"				
425	Private Office	X						X					X		X	X	X	X	12'-0"				
426	Closet	X						X					X				X	X	9'-0"				
427	Closet	X						X					X				X	X	9'-0"				
428	Mill Inspector	X						X					X		X	X	X	X	12'-0"				
429	Laboratory	X						X					X		X	X	X	X	12'-0"				
430	Vault											X					X		12'-0"				Conc. Slab over Vault
431	Laboratory	X						X					X		X	X	X	X	12'-0"				
	Attorney																						
432	Library	X						X					X		X	X	X	X	12'-0"				
433	Private Office	X						X					X		X	X	X	X	12'-0"				
434	Passage	X						X					X		X	X	X	X	12'-0"				
435	Stenographer	X						X					X		X	X	X	X	12'-0"				
436	Private Office	X						X					X		X	X	X	X	12'-0"				
437	Private "	X						X					X		X	X	X	X	12'-0"				
438	Private "	X						X					X		X	X	X	X	12'-0"				
439	Passage	X						X					X		X	X	X	X	10'-0"				
440	Closet	X						X					X				X	X	9'-0"				
441	Civil Service Comm.	X						X					X		X	X	X	X	12'-0"				
442	Vault					X						X					X		12'-0"				Conc. Slab over Vault
443	Closet	X						X					X				X	X	9'-0"				
444	Mens Toilet		X						X				X				X	X	10'-0"	X			See Sheet No. 18
445	Ante Room		X						X				X				X	X	10'-0"				" " "
446	Janitors Closet		X						X				X				X	X	10'-0"				
447	Pipe Shaft						X																
448	Elevator Lobby		X						X				X				X	X	12'-0"	X			See Sheet No. 12
449	Ante Room		X						X				X				X	X	10'-0"				
450	Womens Toilet		X						X				X				X	X	10'-0"	X			

"X" Denotes finish in Rooms

Note: All interior dimensions are from rough to rough.


Fourth Floor Plan
City Hall Building
Duluth, Minnesota.

Thos. J. Shefchik. Architect.
313 Glencoe Bldg.
Duluth, Minn.


Sheet No. 5

ROOM.		CEMENT FLOOR.
NO.	NAME.	
500	FAN ROOM.	X
501	ELEVATOR MACH. RM.	X
502	SMALL PENT HOUSE.	X

NOTE: ALL INTERIOR DIMENSIONS ARE FROM ROUGH TO ROUGH.

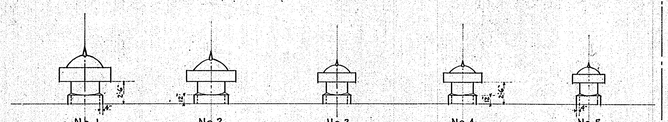

ELEVATIONS OF VENTILATORS.

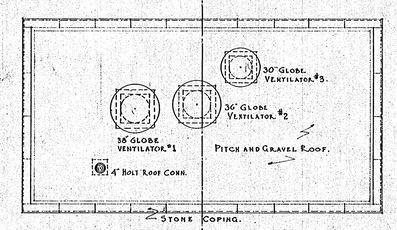

SEE SHEET No. 13 FOR DETAIL OF CORNICE, CRENEAU & ROOF CONSTRUCTION.

SCALE - 1/8 IN. = 1 FT.


ROOF PLAN

CITY HALL BUILDING

DULUTH, MINNESOTA.


THOS. J. SHEFCHIK, ARCHITECT.
313 GLENCOE BLDG.
DULUTH, MINN.

SHEET No. 8

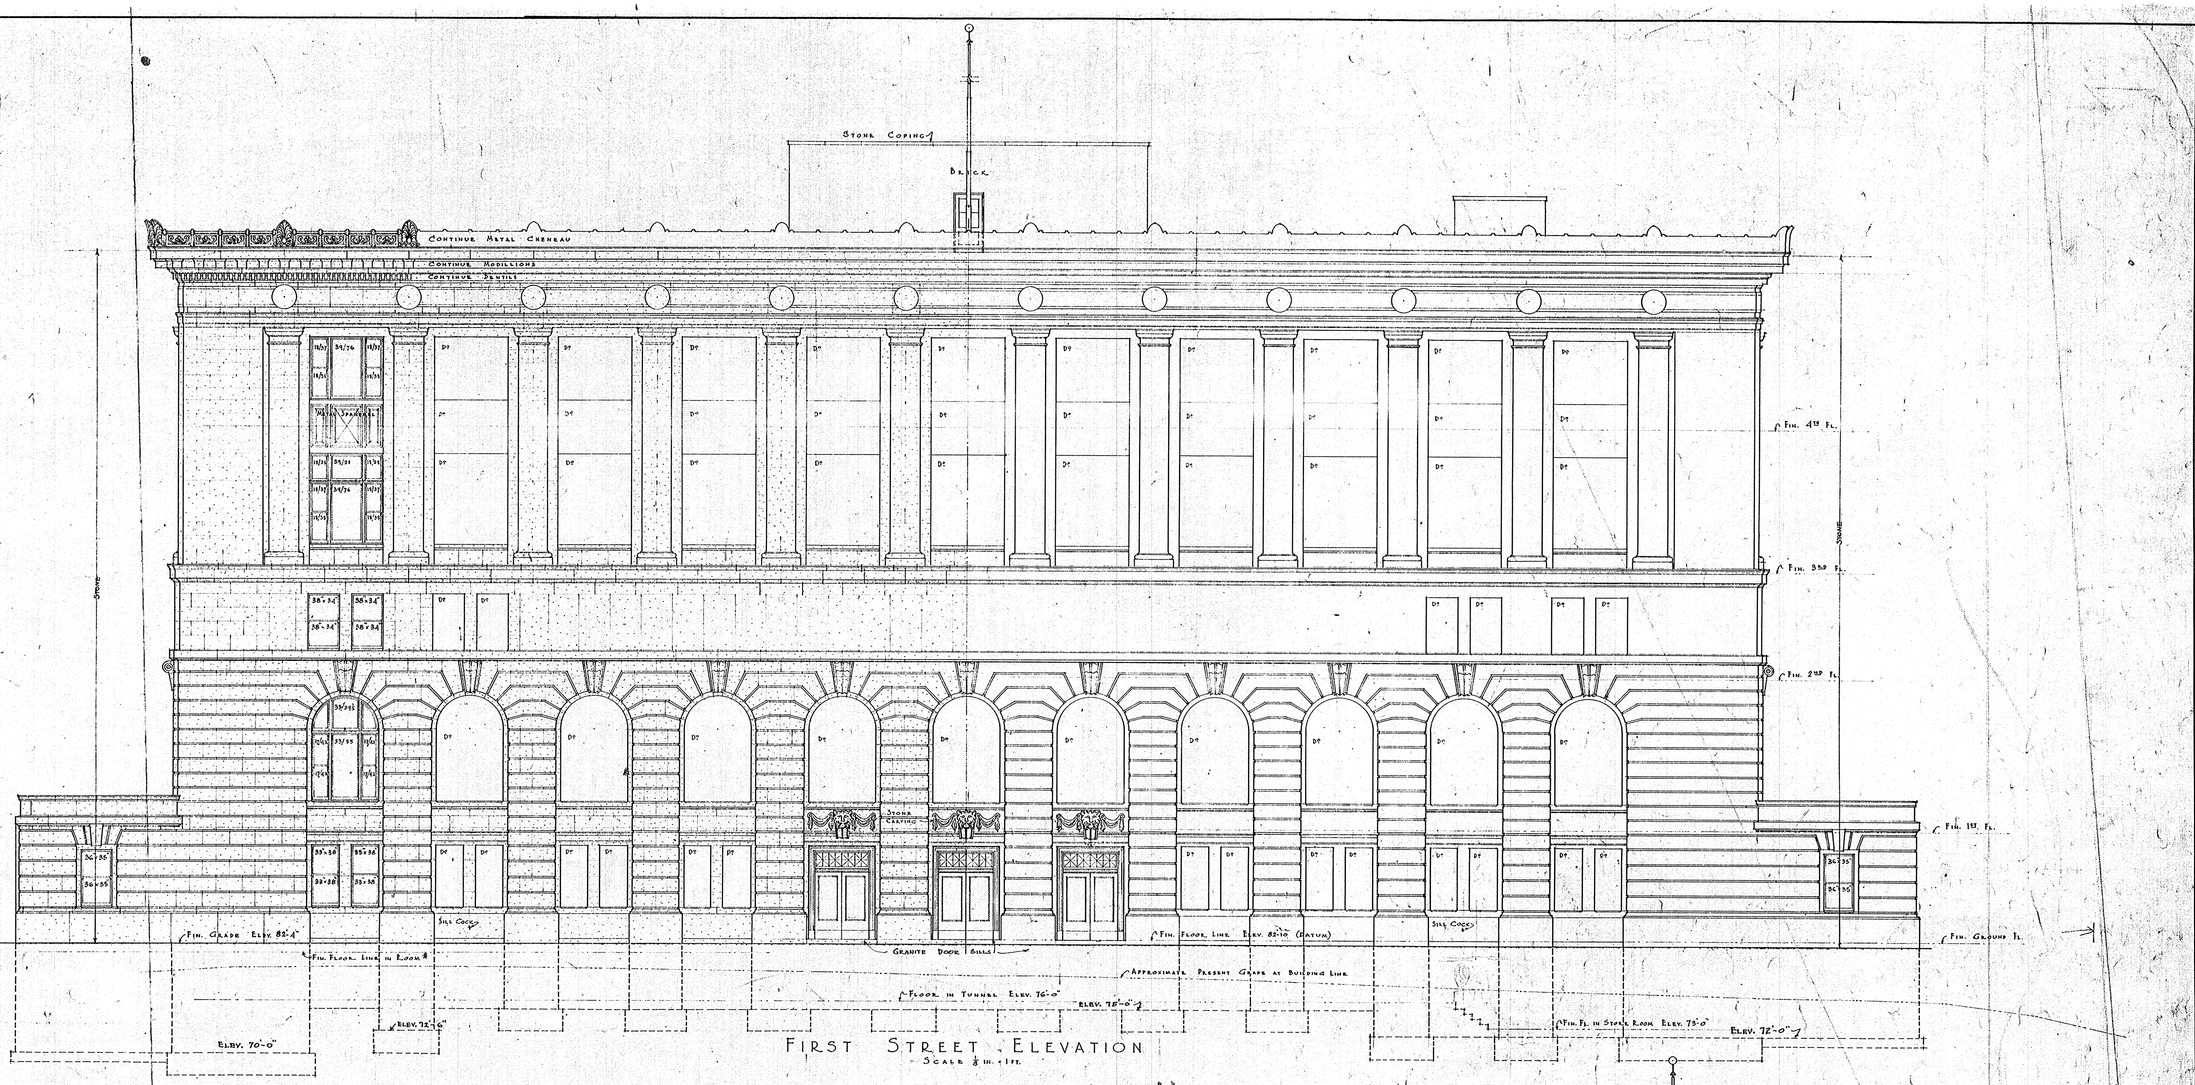

FIRST STREET ELEVATION

Scale ⅛ in. = 1 Ft.

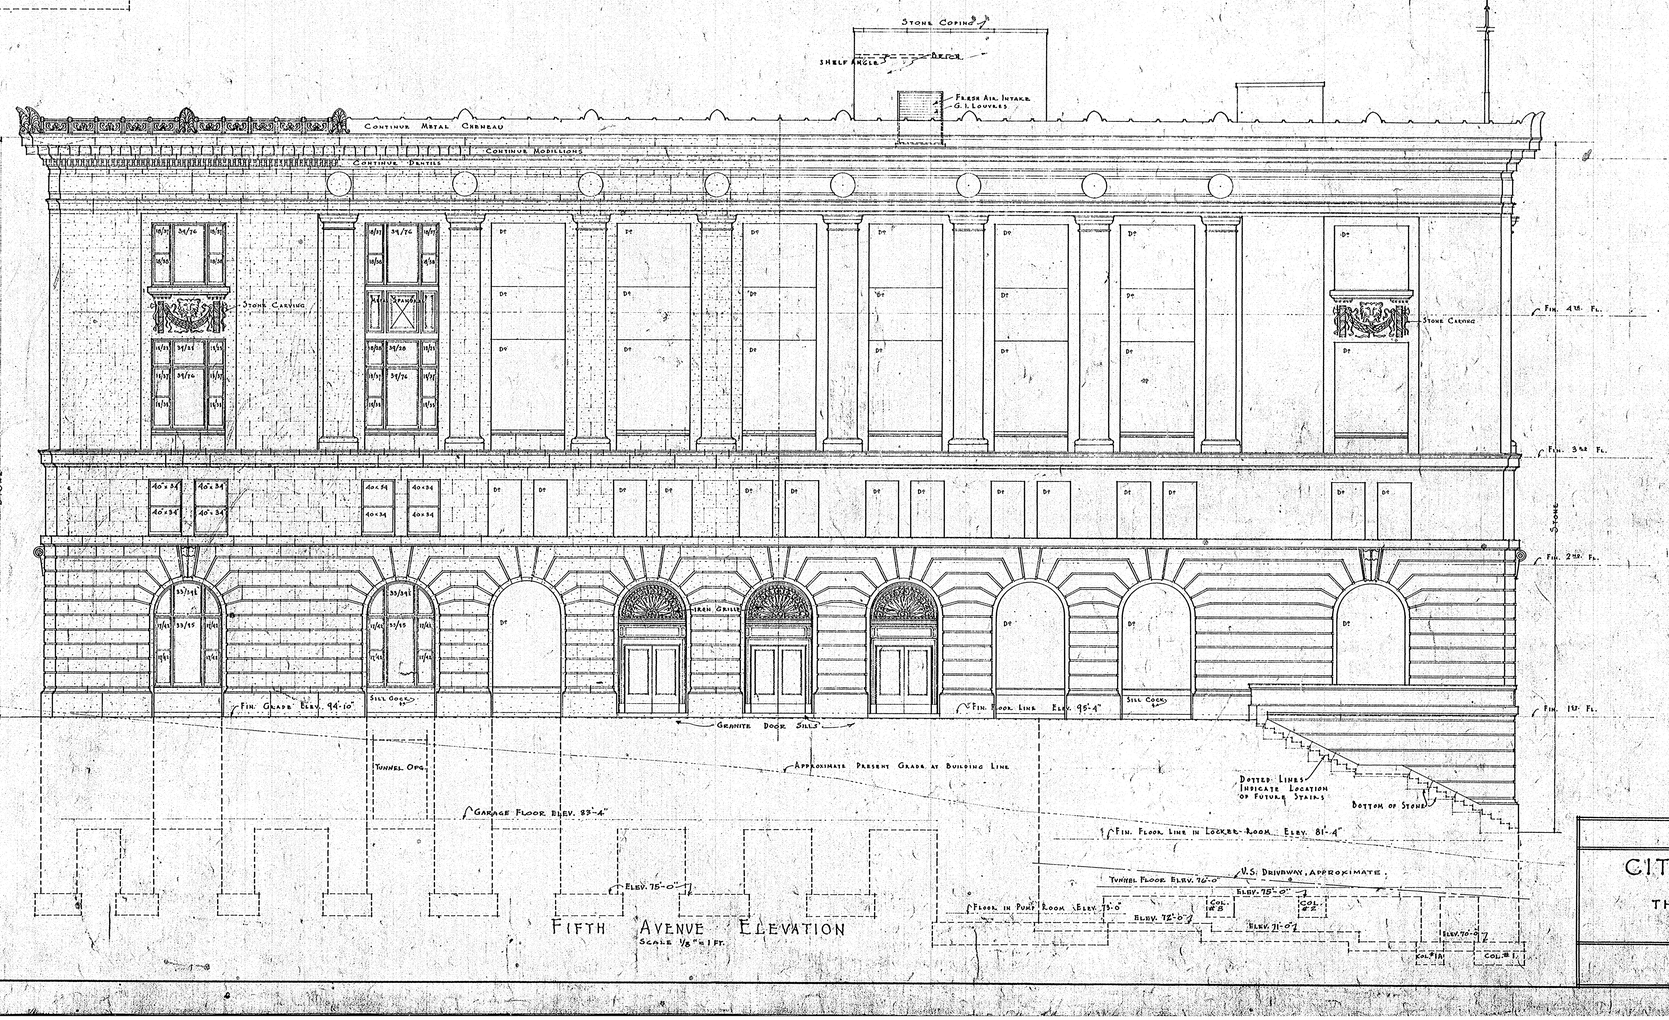


FIFTH AVENUE ELEVATION

Scale 1/8" = 1 Ft.


ELEVATIONS

CITY HALL BUILDING
DULUTH, MINNESOTA.
THOS. J. SHEFCHIK, ARCHITECT.
313 GLENCOE BLDG.,
DULUTH, MINN.

SHEET No. 9

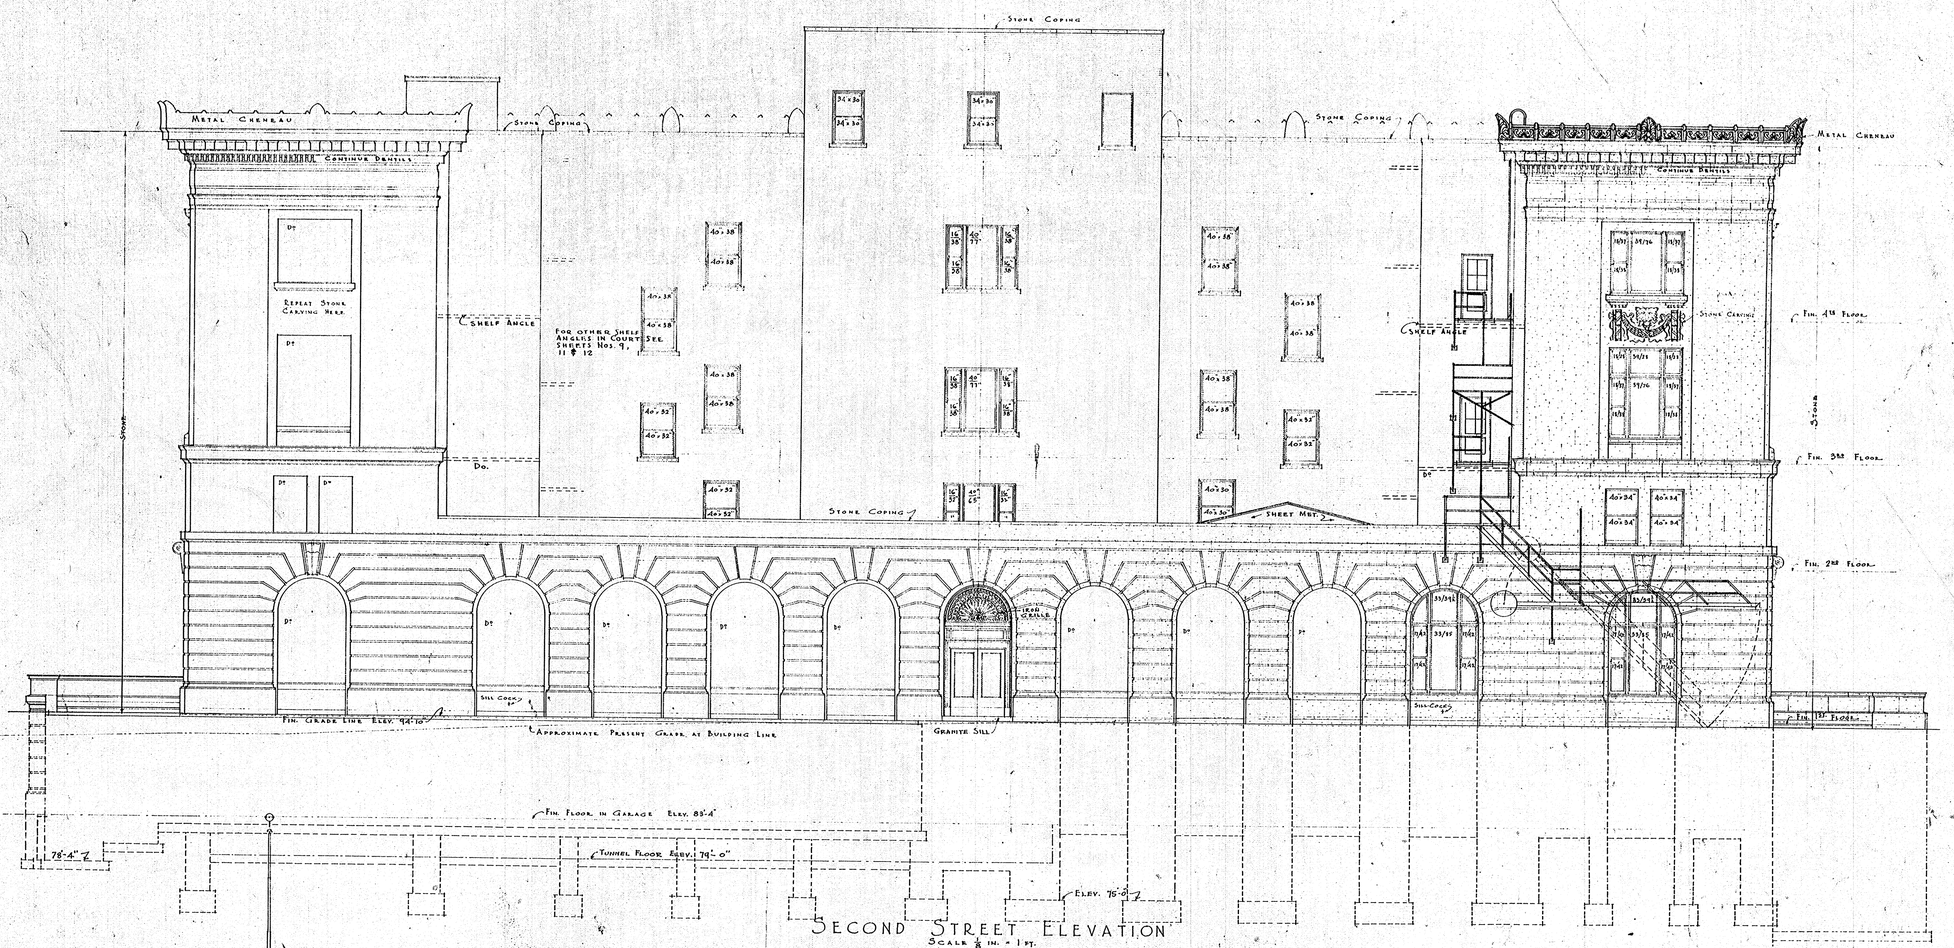


SECOND STREET ELEVATION
SCALE ⅛ IN. = 1 FT.

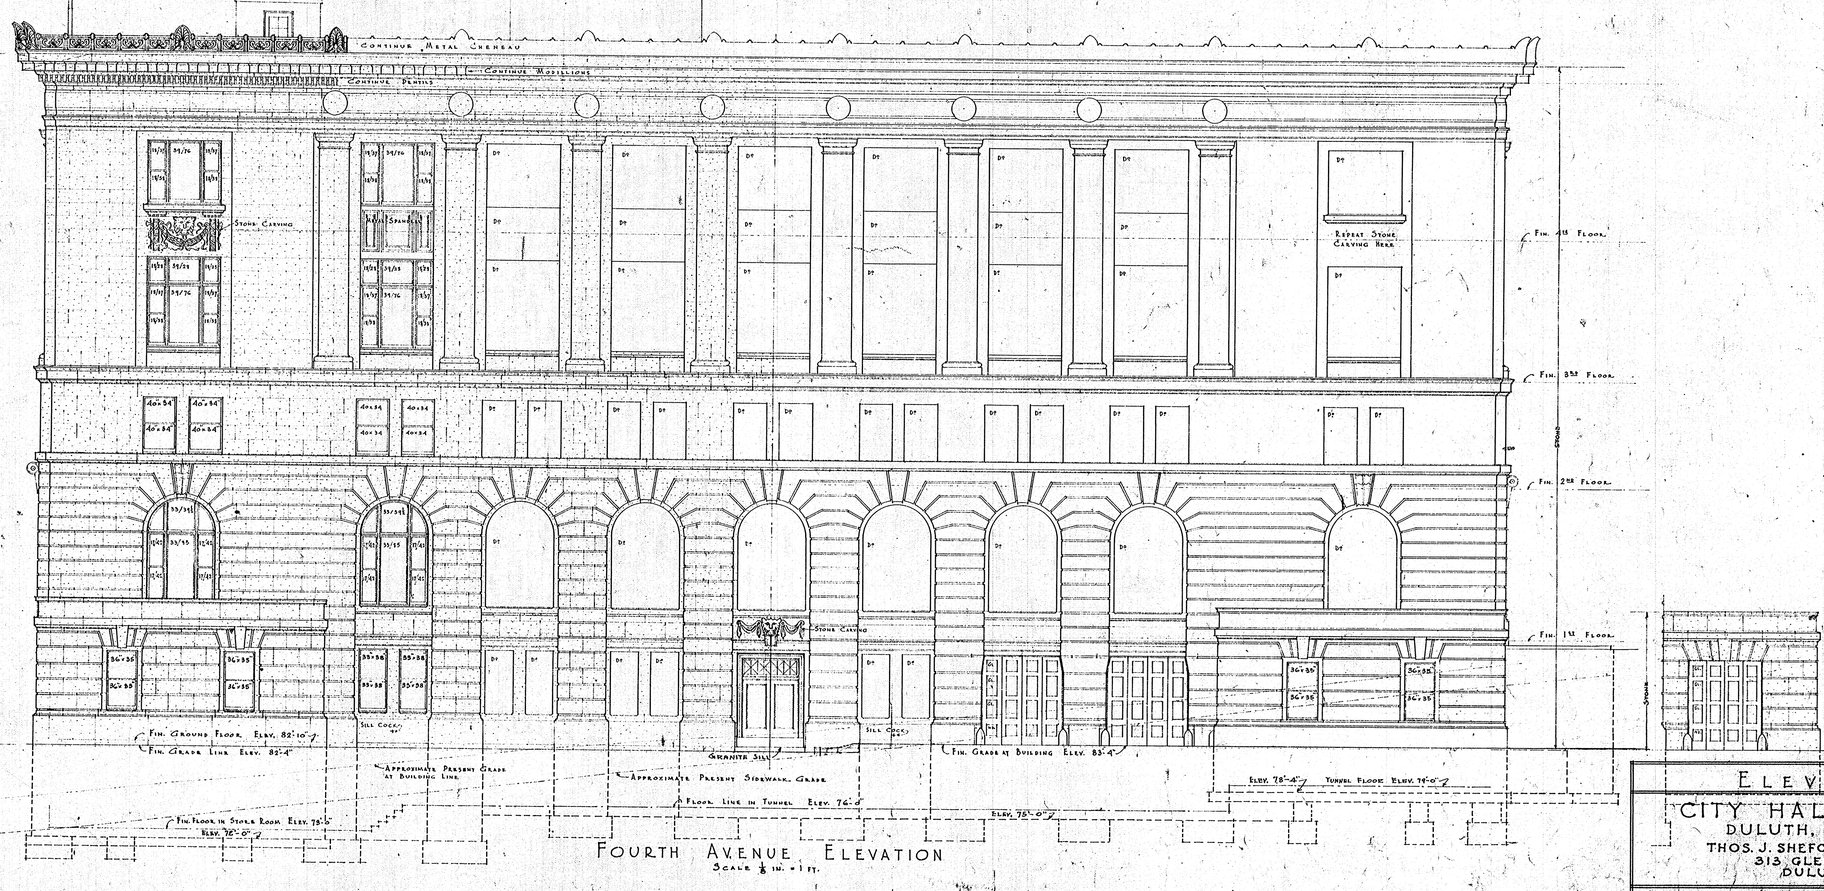

FOURTH AVENUE ELEVATION
SCALE ⅛ IN. = 1 FT.

ELEVATIONS
CITY HALL BUILDING
DULUTH, MINNESOTA
THOS. J. SHEFCHIK, ARCHITECT.
313 GLENCOE BLDG.,
DULUTH, MINN.

SHEET No. 10

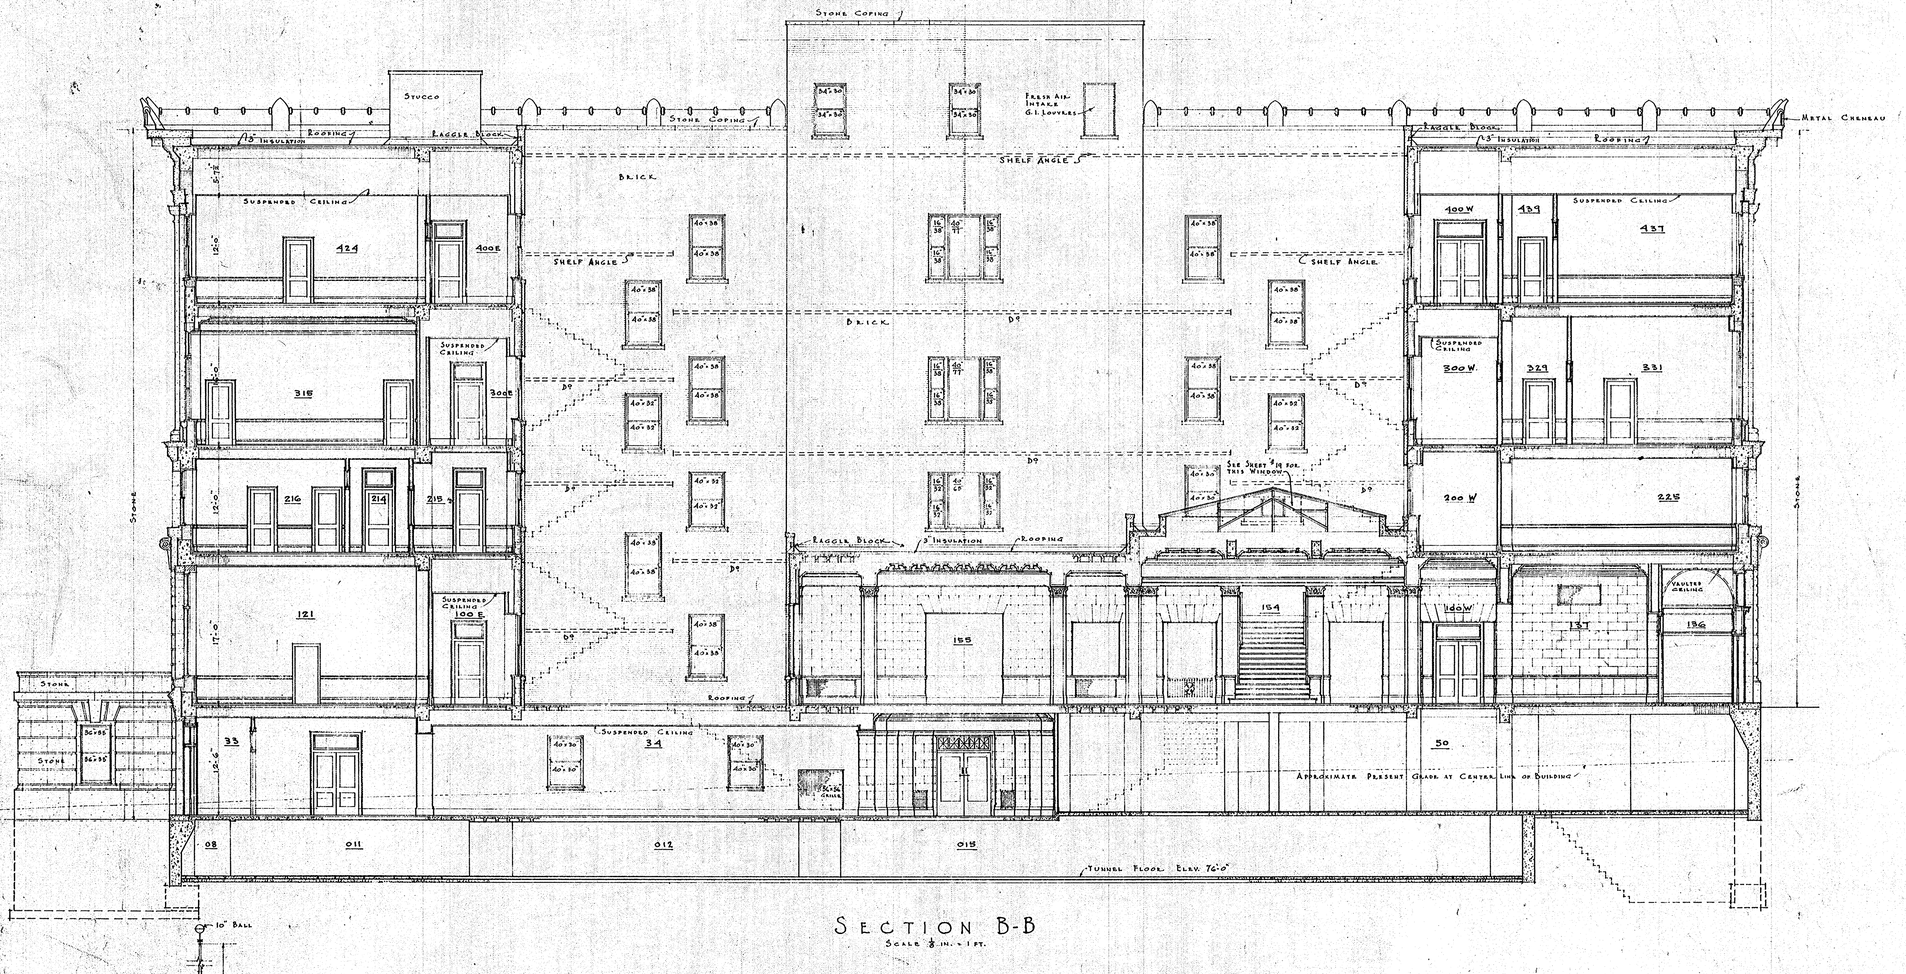

Sections


City Hall Building

Duluth, Minnesota.


Thos. J. Shefchik. Architect.,
313 Glencoe Bldg.,
Duluth, Minn.

Sheet No. 11


9

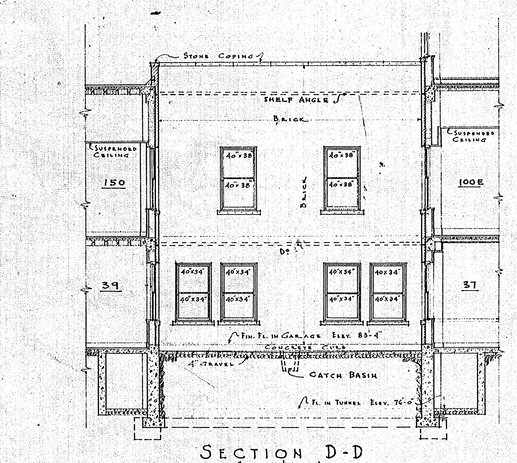


SECTION D-D
SCALE ⅛ IN. = 1 FT.

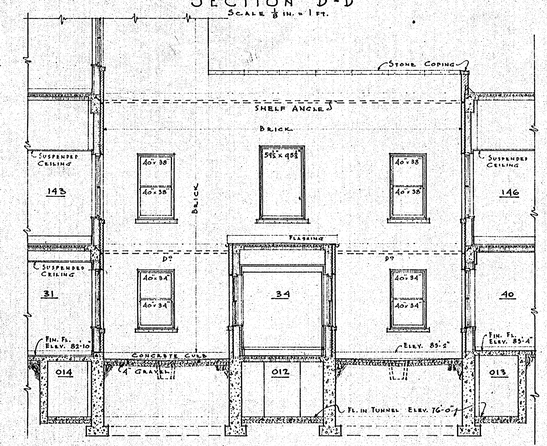

SECTION E-E
SCALE ⅛ IN. = 1 FT.

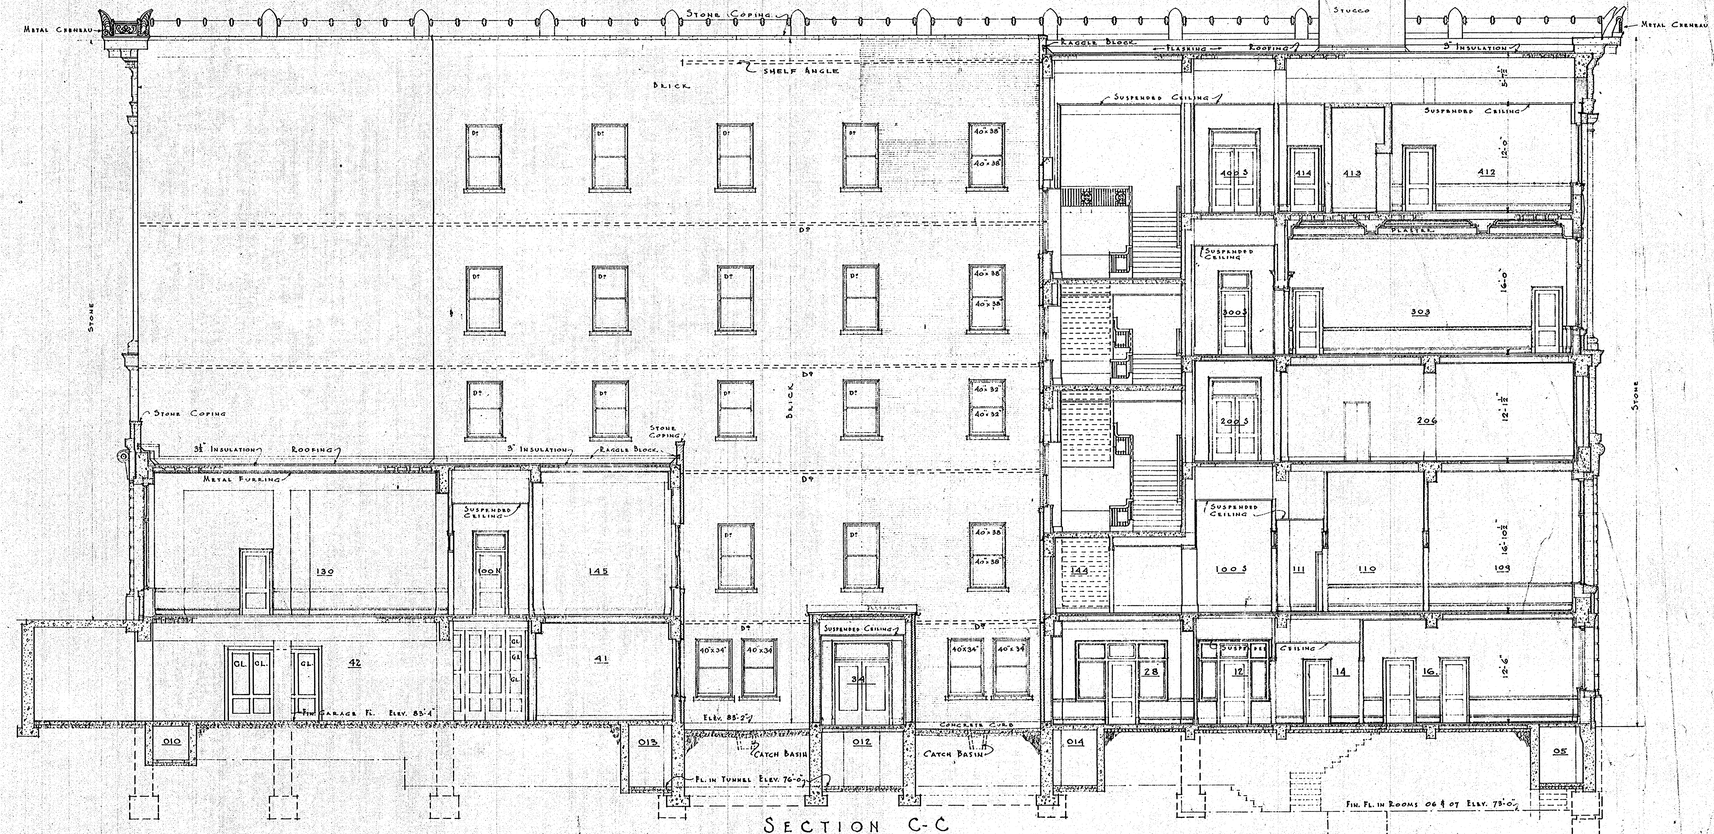


SECTION C-C
SCALE ⅛ IN. = 1 FT.

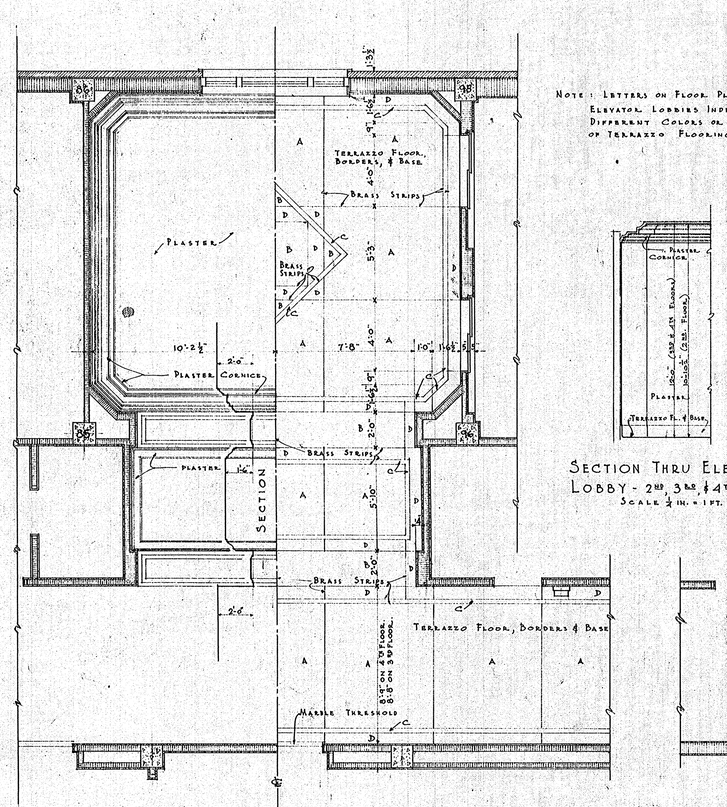

CEILING PLAN FLOOR PLAN
THIRD & FOURTH FLOORS


NOTE: LETTERS ON FLOOR PLANS OF ELEVATOR LOBBIES INDICATE DIFFERENT COLORS OR SHADES OF TERRAZZO FLOORING

SECTION THRU ELEVATOR LOBBY - 2ND, 3RD & 4TH FLS.
SCALE ½ IN. = 1 FT.

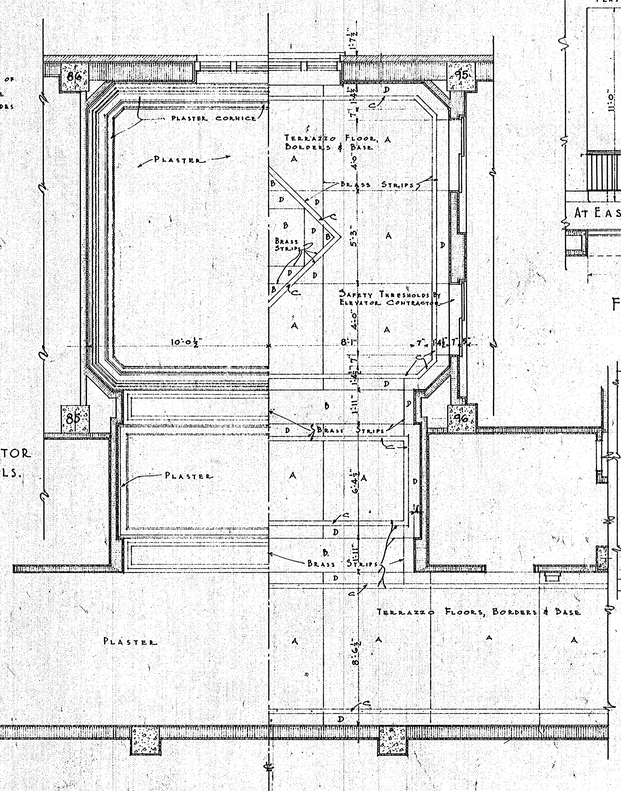


CEILING PLAN FLOOR PLAN
SECOND FLOOR


ELEVATOR LOBBIES - 2ND, 3RD, & 4TH FLOORS
SCALE ½ IN. = 1 FT.

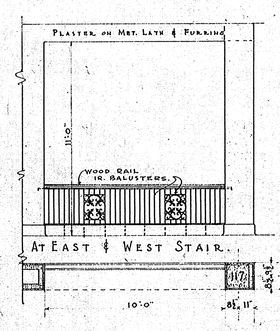

FOURTH FLOOR
(400 S)

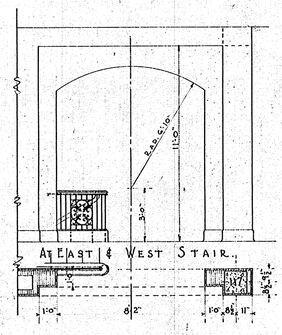


THIRD FLOOR
(300 S)

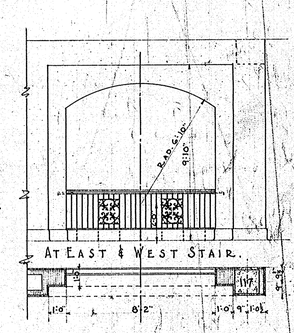

SECOND FLOOR
(200 S)

CORRIDOR OPENINGS AT STAIRWAYS
SCALE ½ IN. = 1 FT.

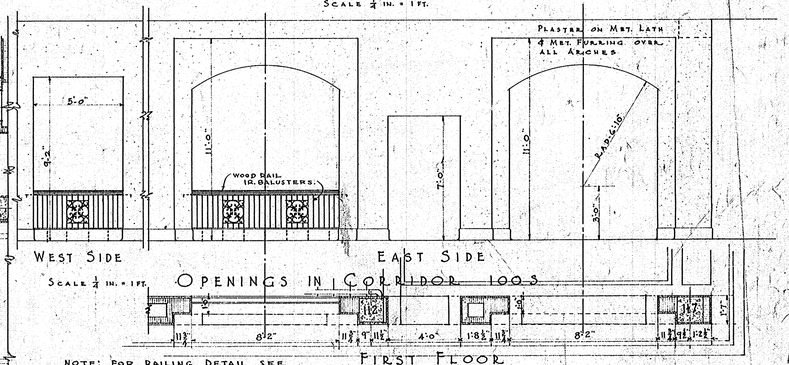

OPENINGS IN CORRIDOR 100 S
SCALE ½ IN. = 1 FT.

FIRST FLOOR


NOTE: FOR RAILING DETAIL SEE SHEET NO. 26.

NOTE: ALL DIMENSIONS OF ½" SCALE DRAWINGS ON THIS SHEET ARE TAKEN TO FINISH LINES.

SECTIONS & CORRIDOR DETAILS

CITY HALL BUILDING
DULUTH, MINNESOTA.
THOS. J. SHEFCHIK., ARCHITECT.,
313 GLENCOE BLDG.
DULUTH, MINN.


SHEET Nº 12

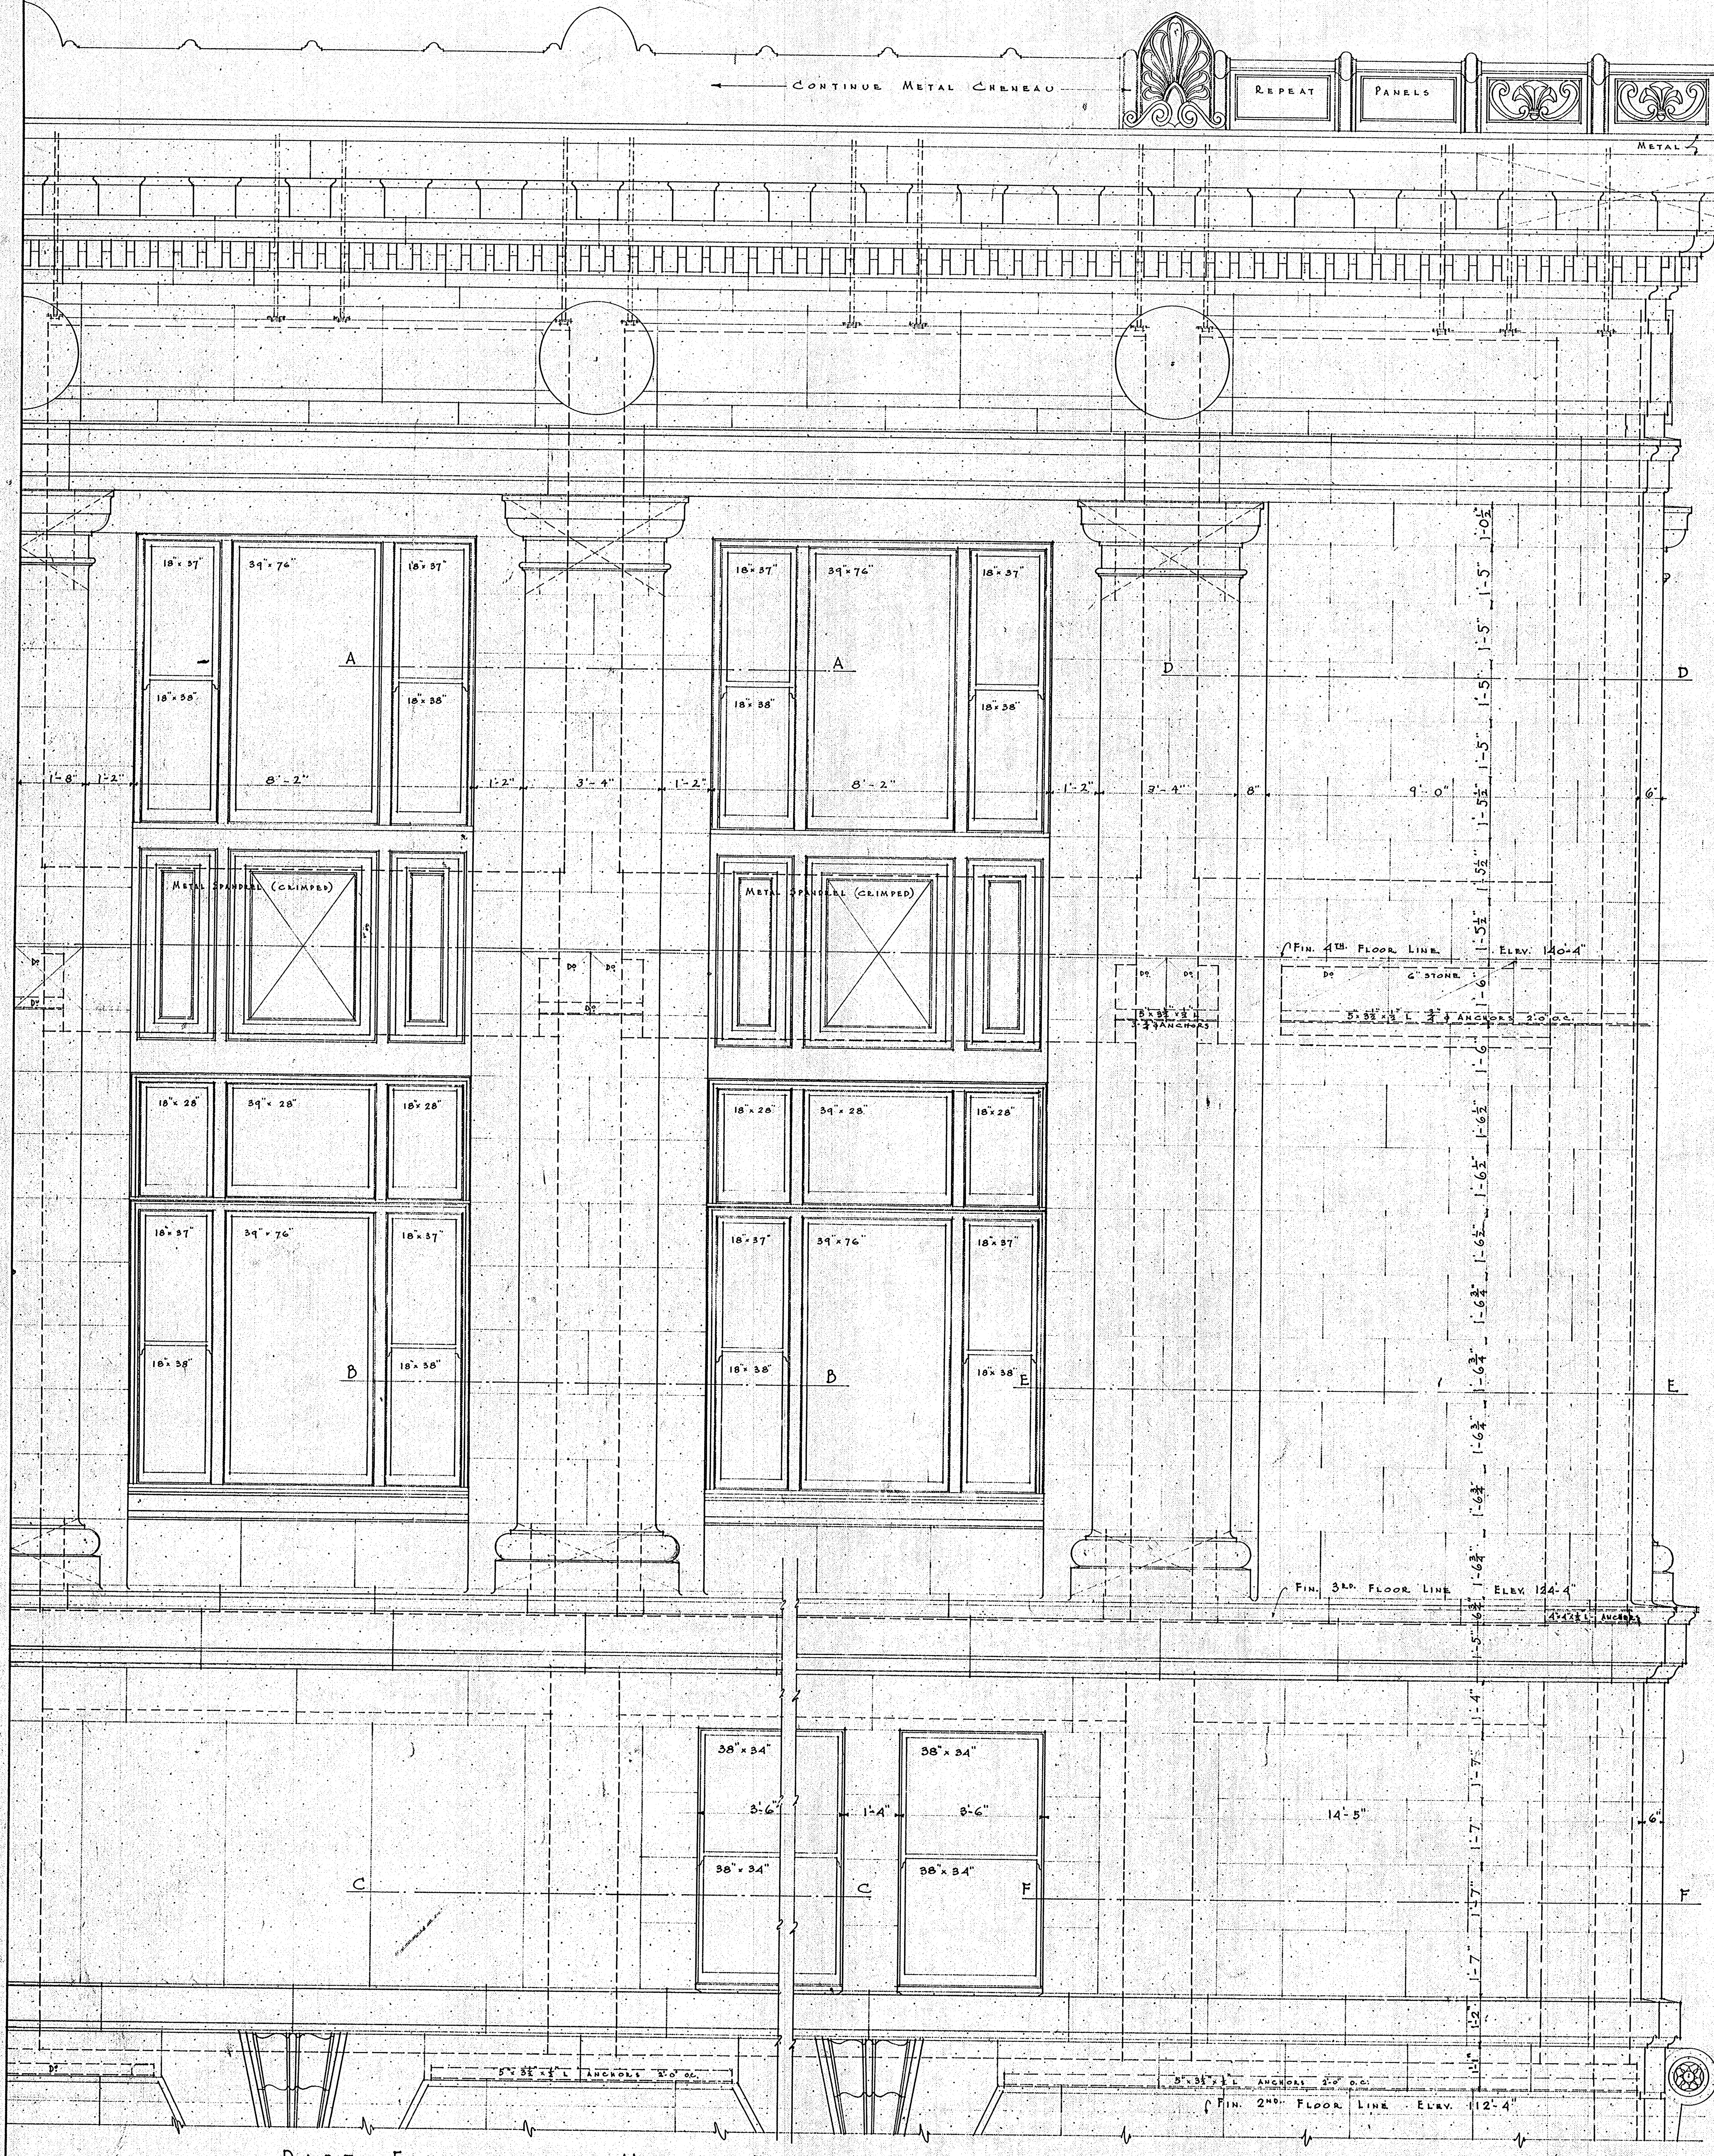

Part Elevation of Upper Floors Facing First Street

Exterior Details of First Street Elevation

Scale ½ in. = 1 ft.

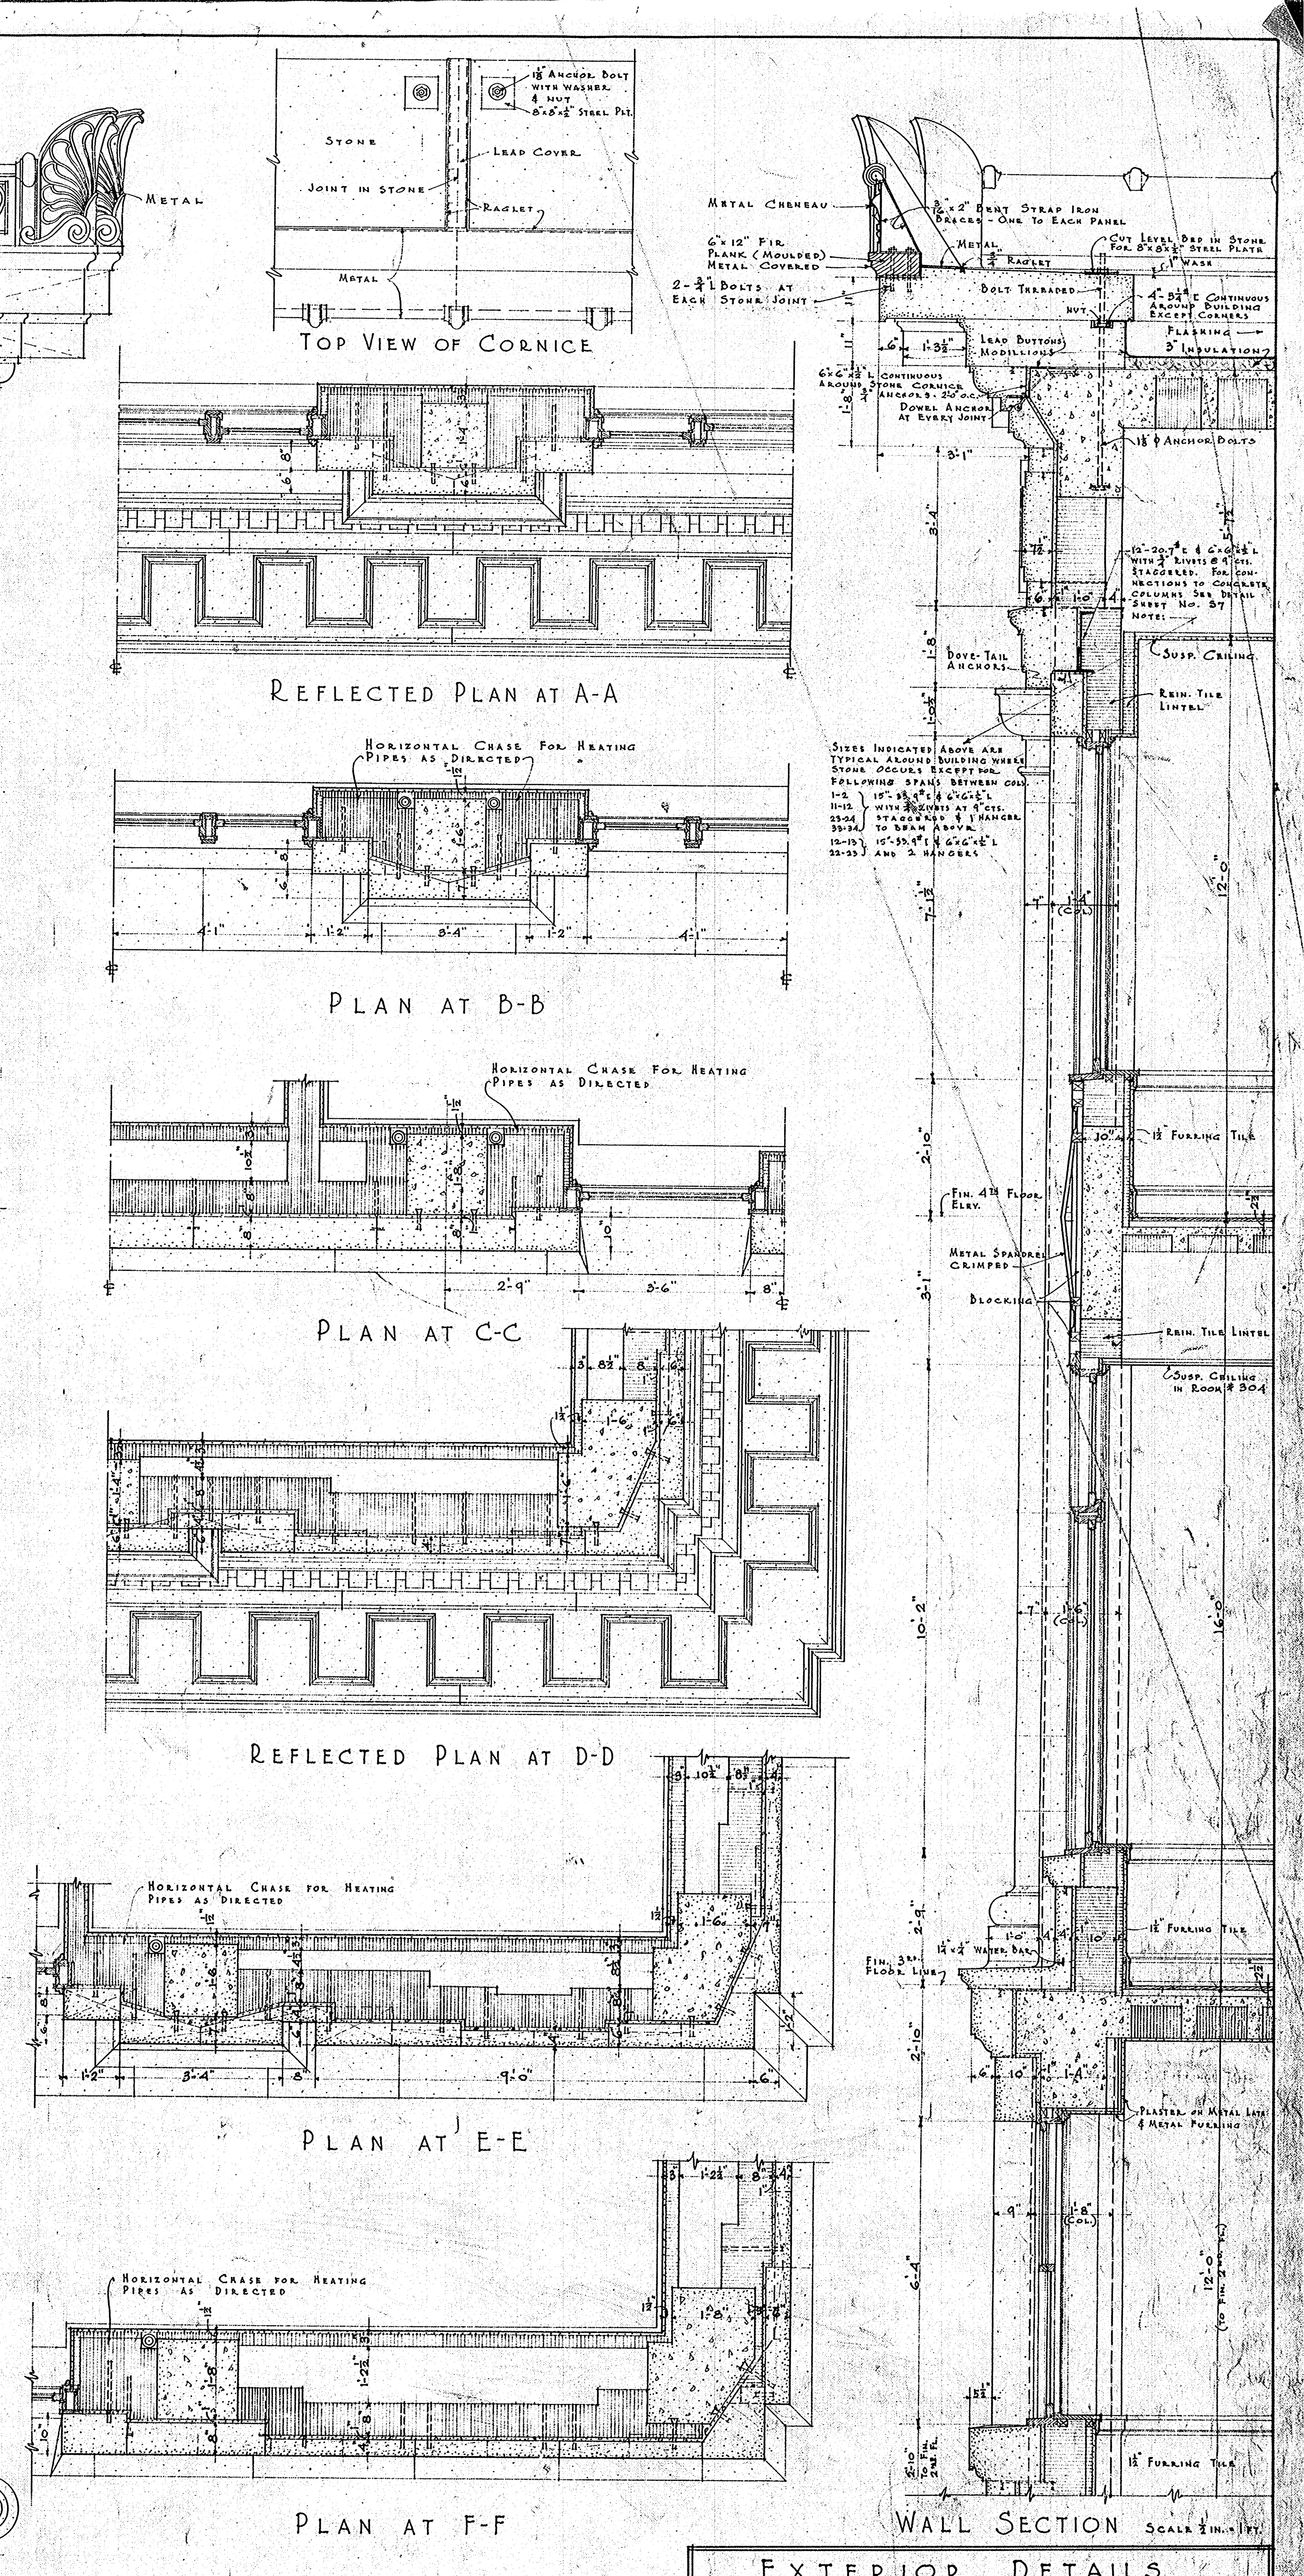

Exterior Details

City Hall Building

Duluth, Minnesota.

Thos. J. Shefchik. Architect.,
313 Glencoe Bldg.,
Duluth, Minn.

Sheet No 13

NOTE: ALL EXTERIOR DIMENSIONS ON GROUND AND FIRST FLOORS WHERE RUSTICATIONS OCCUR ARE TAKEN TO INSIDE LINE OF RUSTICATIONS.

PART ELEVATION OF LOWER FLOORS FACING FIRST STREET

NOTE: FOURTH AVENUE ENTRANCE SIMILAR

HALF ELEVATION OF ROOM NO. 22 FACING FOURTH AVENUE

PLAN AT A-A

PLAN AT B-B

PLAN AT C-C

SECTION 1.-1.

WALL SECTION AT MAIN BUILDING LINE

SECTION AT 2-2.

SECTION AT 3-3.

HALF ELEVATION OF ROOM NO. 22 FACING NORTH

SECTION AT 4-4.

GROUND FLOOR PLAN AT E-E

GROUND FLOOR PLAN AT D-D

EXTERIOR DETAILS OF FIRST STREET ELEVATION

SCALE ½ IN. = 1 FT.

EXTERIOR DETAILS


CITY HALL BUILDING

DULUTH, MINNESOTA.


THOS. J. SHEFCHIK. ARCHITECT.,
313 GLENCOE BLDG.,
DULUTH, MINN.

SHEET No. 14


NOTE: FOR CONSTRUCTION NOTES OF STONE CORNICE, ANCHORS, CRENEAU, ROOF ETC. SEE SHEET No. 15

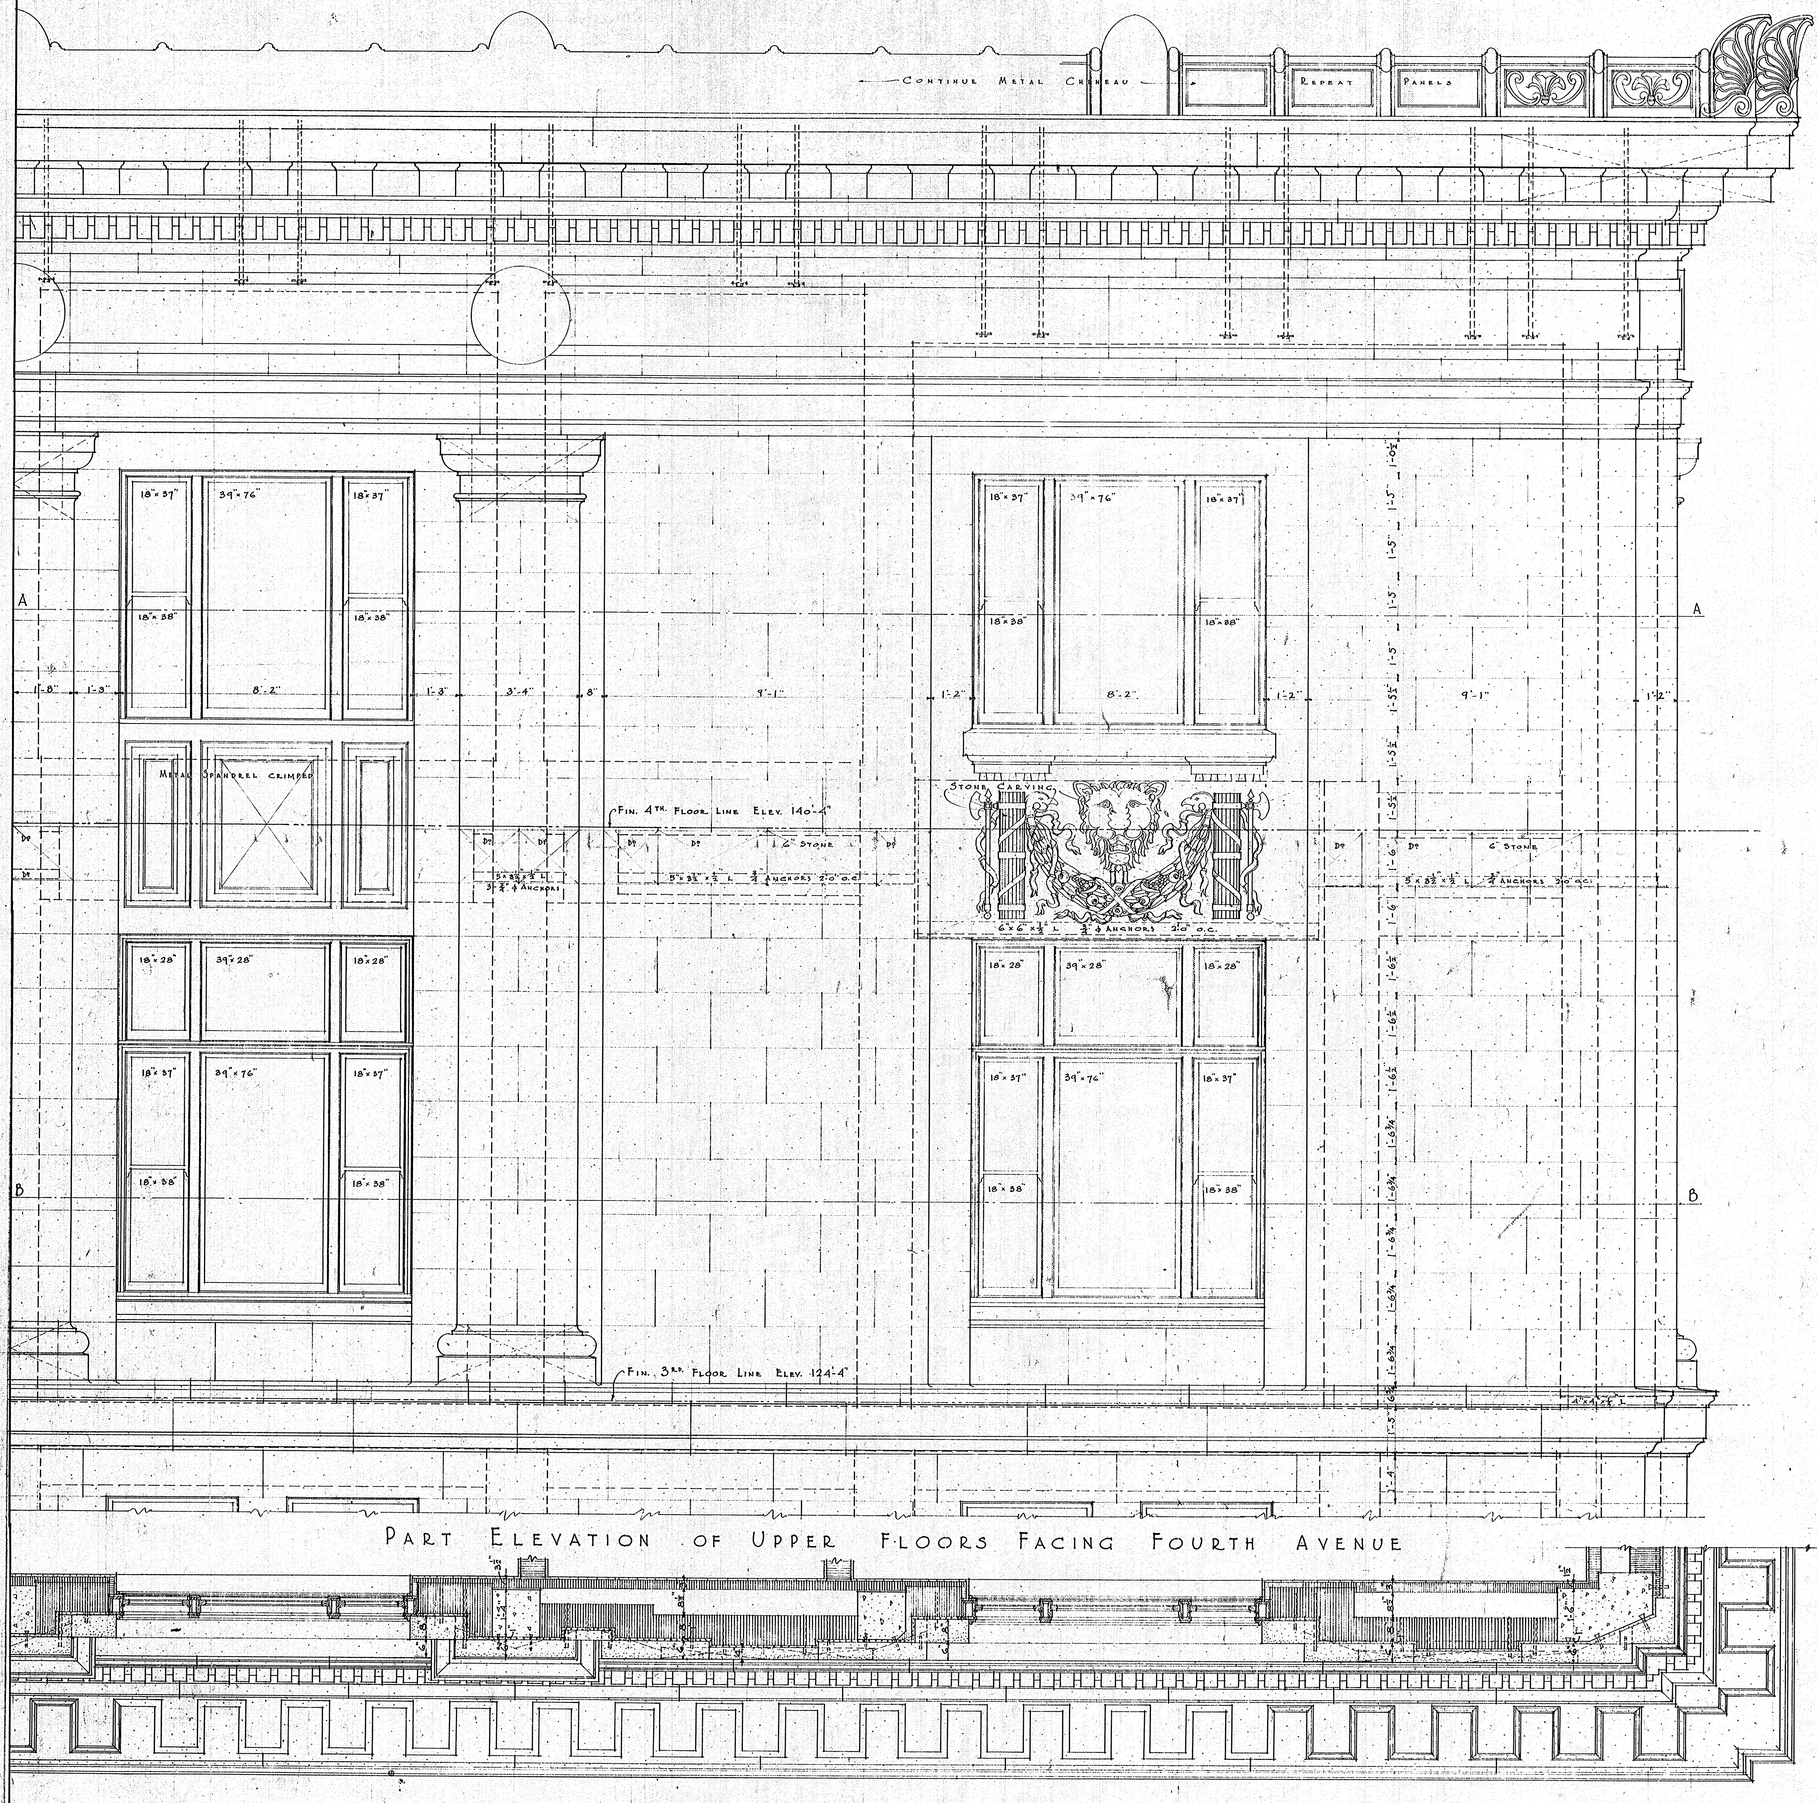


PART ELEVATION OF UPPER FLOORS FACING FOURTH AVENUE

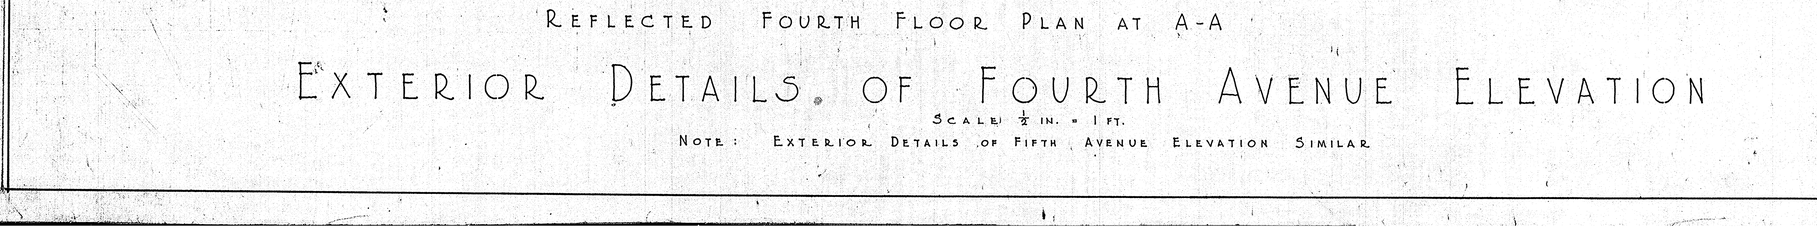

REFLECTED FOURTH FLOOR PLAN AT A-A

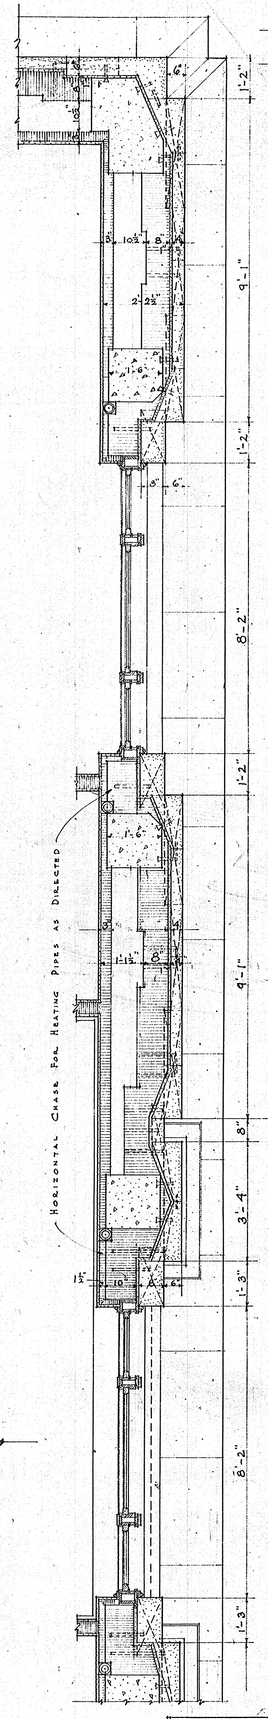

THIRD FLOOR PLAN AT B-B

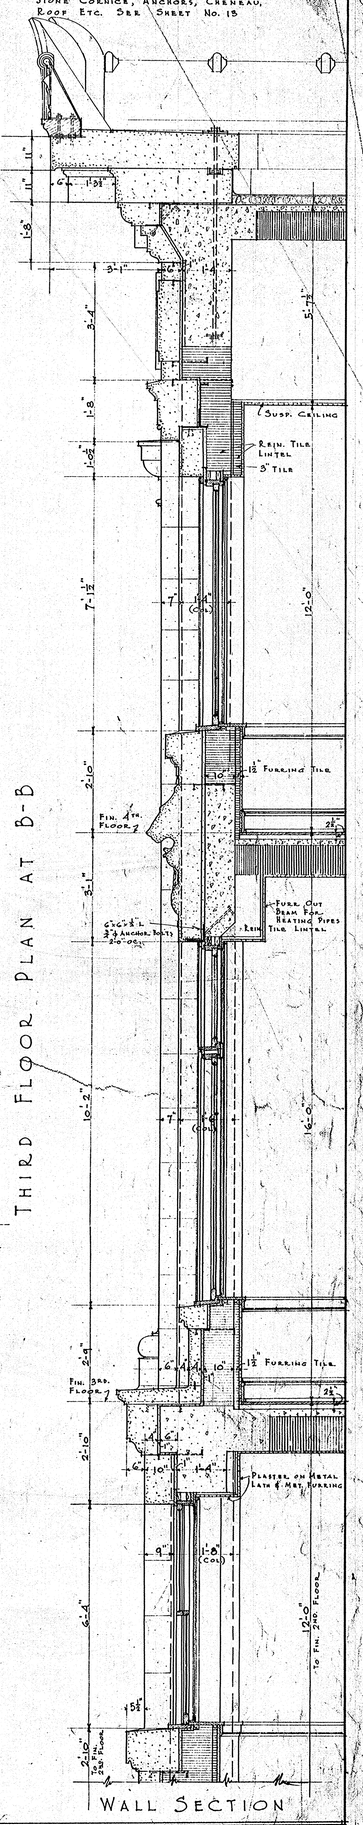

WALL SECTION

EXTERIOR DETAILS OF FOURTH AVENUE ELEVATION


SCALE: ½ IN. = 1 FT.

NOTE: EXTERIOR DETAILS OF FIFTH AVENUE ELEVATION SIMILAR


EXTERIOR DETAILS

CITY HALL BUILDING
DULUTH, MINNESOTA.
THOS. J. SHEFCHIK, ARCHITECT.,
313 GLENCOE BLDG.,
DULUTH, MINN.


SHEET No. 15

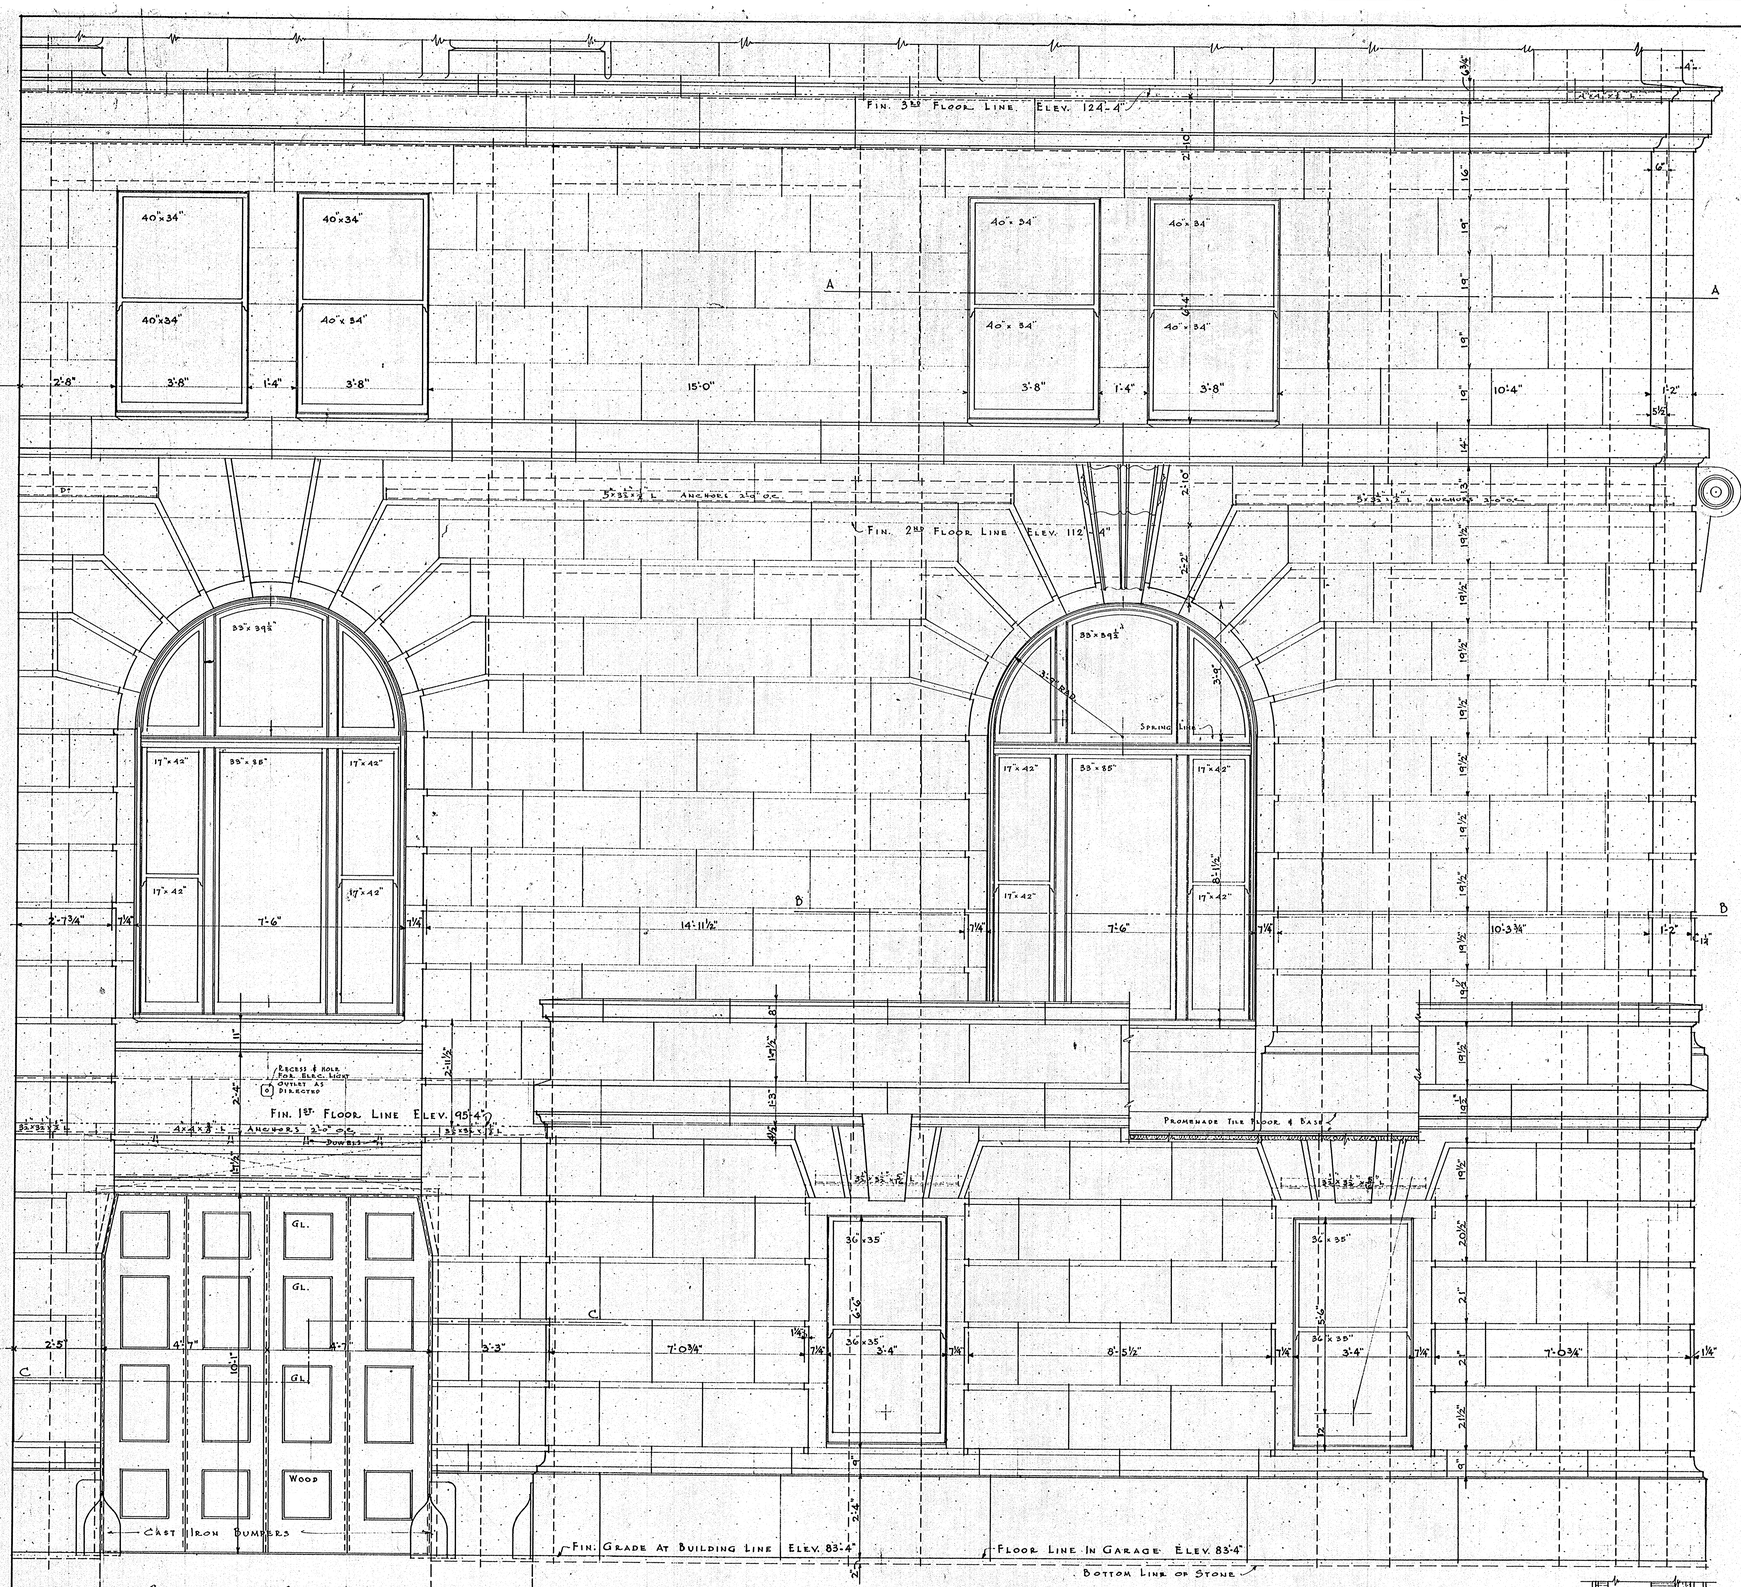

PART ELEVATION OF LOWER FLOORS FACING FOURTH AVENUE

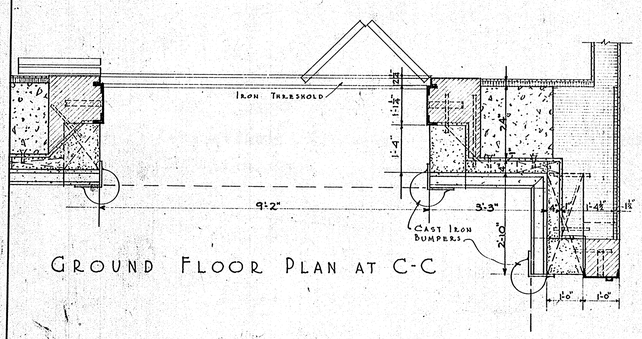


GROUND FLOOR PLAN AT C-C

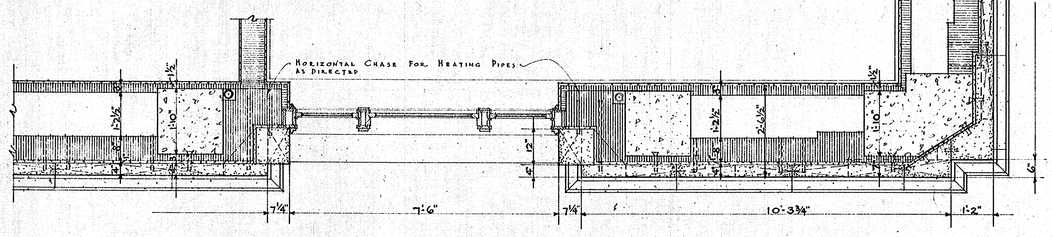


FIRST FLOOR PLAN AT B-B

EXTERIOR DETAILS OF FOURTH AVENUE ELEVATION


SCALE ½ IN. = 1 FT.

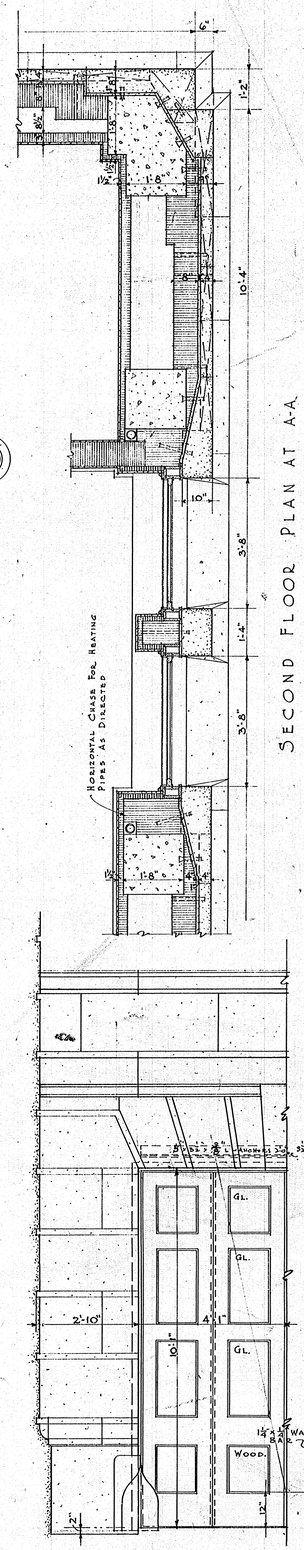


SECOND FLOOR PLAN AT A-A

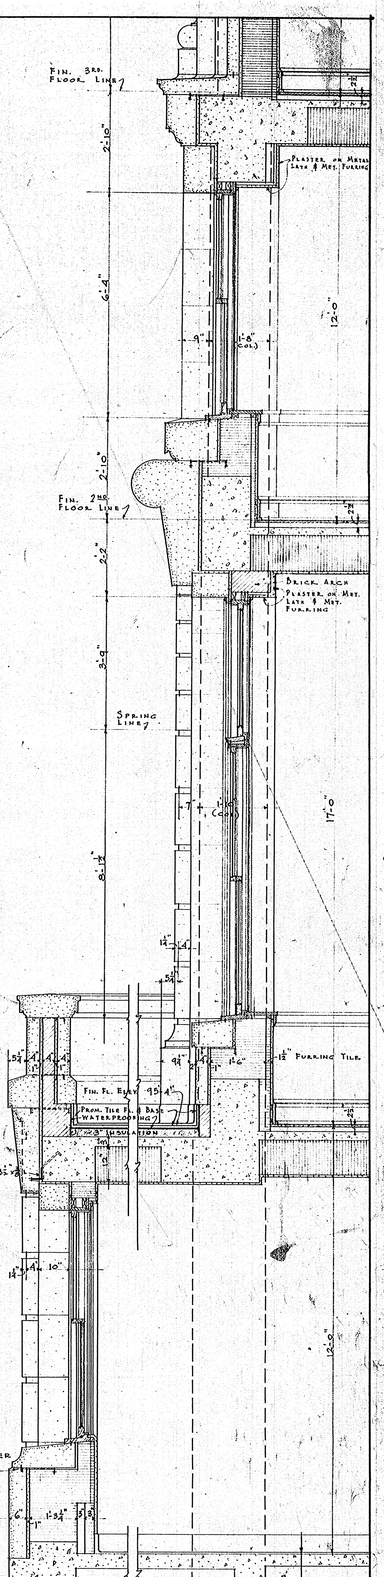

HALF ELEVATION OF DOORS TO AUTO REPAIR SHOP

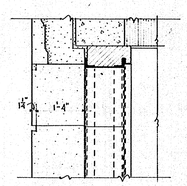

GARAGE DOOR HEAD SECTION.

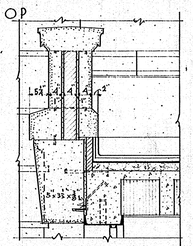

AUTO REPAIR SHOP DOOR HEAD SEC.

WALL SECTION

Note: All Exterior Dimensions on Ground & First Floors Where Rustications Occur, Are Taken to Inside Line of Rustication

EXTERIOR DETAILS

CITY HALL BUILDING
DULUTH, MINNESOTA.
THOS. J. SHEFCHIK. ARCHITECT.,
313 GLENCOE BLDG.,
DULUTH, MINN.

SHEET, Nº 16

NOTE: FOR CONSTRUCTION NOTES OF STONE CORNICE, ANCHORS, CRENEAU, ROOF, ETC. SEE SHEET No. 13

CONTINUE METAL CRENEAU — REPEAT PANELS — METAL COVERED

18"x37" 39"x76" 18"x37" 18"x38" 18"x38"

4TH. FLOOR LINE ELEV. 140-4

6" STONE 6" STONE FULL SIZE MODEL OF STONE CARVING TO BE FURNISHED BY CUT STONE CONTRACTOR 6" STONE 6" STONE 6" STONE

5"x2½"x L 3/8 ANCHORS 2'-0" O.C. 5"x2½"x L 3/8 ANCHORS 2'-0" O.C. 6"x4"x5/8 L 3/8 ANCHORS 2'-0" O.C.

18"x28" 39"x28" 18"x28"

18"x37" 39"x76" 18"x37" 18"x38" 18"x38"

8'-3½" 12" 8'-2" 12" 8'-3½" 6"

FIN. 3RD. FLOOR LINE ELEV. 124-4

40"x34" 40"x34"

9'-4½" 3'-8" 1'-4" 3'-8" 9'-4½" 6"

PART ELEVATION OF UPPER FLOORS FACING SECOND STREET

REFLECTED FOURTH FLOOR PLAN AT A-A

SECTION THRU ENTRANCE DOOR FACING SECOND STREET

FLASHING BLOCK — FLASHING — INSULATION — TOP OF ROUGE 2ND FL. SLAB — IRON GRILLE — FIN. 4TH FL. — 3/4" ANCHOR BOLTS 2'-0" O.C. — FIN. 1ST FL. LINE — 12"x8" WASH — GRANITE SILL — FIN. 3RD FL. LINE — 12"x8" WATER BAR

WALL SECTION

NOTE: ALL EXTERIOR DIMENSIONS ON GROUND & FIRST FLOORS WHERE RUSTICATIONS OCCUR ARE TAKEN TO INSIDE LINE OF RUSTICATION

40"x34" 40"x34"

STONE COPING — 5"x2½"x L ANCHORS 2'-0" O.C. — FIN. 2ND FLOOR LINE ELEV. 112-4

RECESS & HOLE FOR ELEC. LIGHT OUTLET AS DIRECTED — IRON GRILLE — WOOD — 17"x42" 17"x42" — PLT. GL. — METAL DOORS — KICK PLATE — GRANITE SILL — FIN. 1ST FL. LINE ELEV. 95-4 — BOTTOM LINE OF STONE

PART ELEVATION OF LOWER FLOORS FACING SECOND STREET

NOTE: DETAIL AND SIZES OF OPENINGS ON FIRST FLOOR AND VERTICAL DIMENSIONS TO BE THE SAME FOR FIFTH AVENUE ELEVATION

JAMB IN ROOMS 316 & 324

8'-3½" 12" 8'-2" 12" 8'-3½" 6"

THIRD FLOOR PLAN AT B-B

9'-4½" 8'-8" 9'-4½" 6"

SECOND FLOOR PLAN AT C-C

4'-3½" 7½" 7½"

PLAN AT D-D

9'-4¼" 6"

FIRST FLOOR PLAN AT CORNER OF BUILDING

WALL SECTION

FIN. 2ND FLOOR LINE — SPRING LINE — FIN. 1ST FLOOR LINE


EXTERIOR DETAILS OF SECOND STREET ELEVATION

SCALE ½ IN. = 1 FT.


EXTERIOR DETAILS

CITY HALL BUILDING
DULUTH, MINNESOTA.
THOS. J. SHEFCHIK. ARCHITECT.,
313 GLENCOE BLDG.,
DULUTH, MINN.

SHEET No. 17

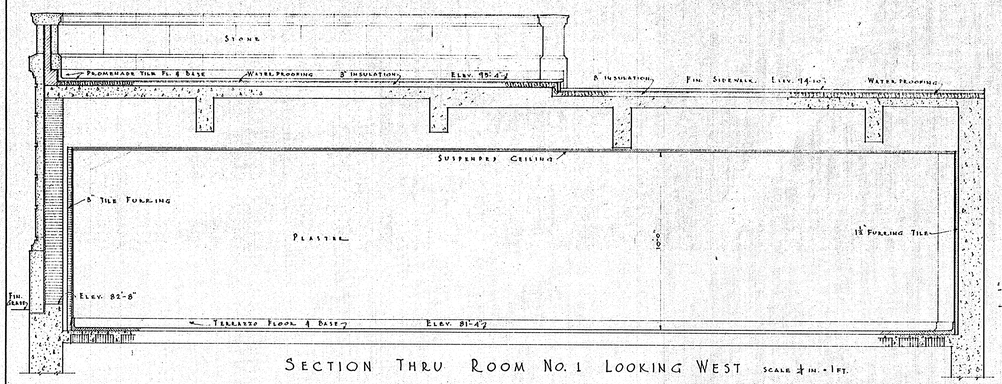


SECTION THRU ROOM NO. 1 LOOKING WEST SCALE ¼ IN. = 1 FT.

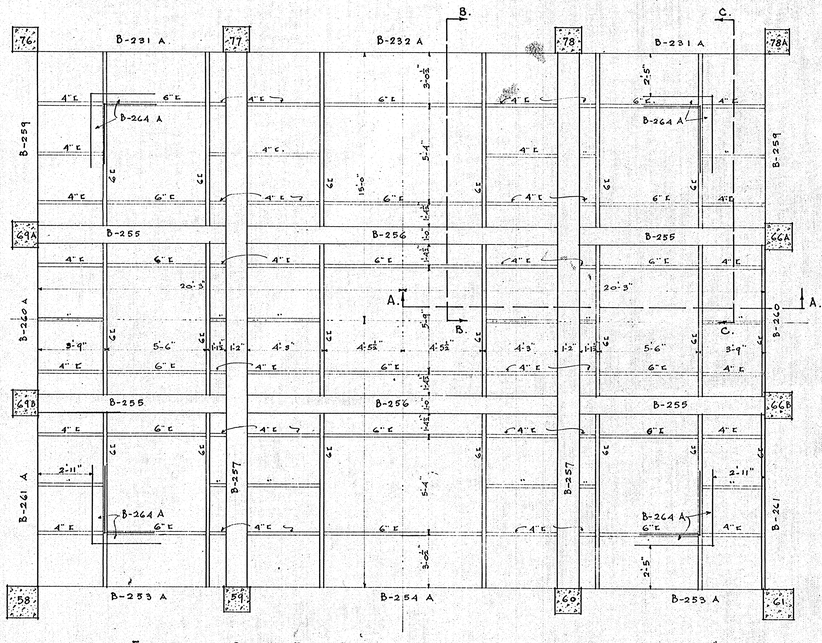

FRAMING PLAN FOR SUPPORT OF CEILING LIGHTS OVER ROOM # 154


SCALE ¼ IN. = 1 FT.

ALL Is NOT OTHERWISE MARKED SHALL BE 4" I WITH ANGLE IRON CONNECTIONS TO CONCRETE BEAMS AND AT ALL COPED CONNECTIONS

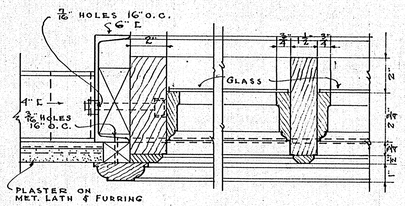


DETAIL OF CEILING LIGHTS - ROOM # 154.

SCALE - 3"= 1'-0"

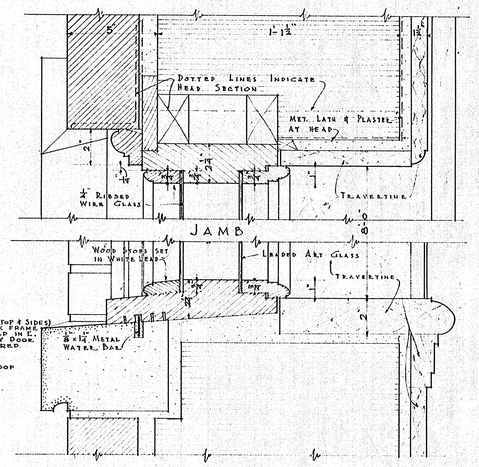


COURT WINDOW IN ROOM # 155


SCALE 3 IN. = 1 FT.

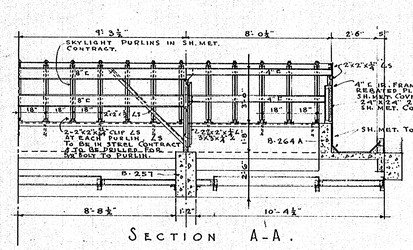

SECTION A-A.

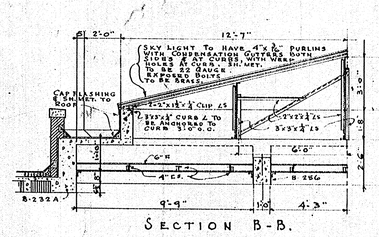


SECTION B-B.

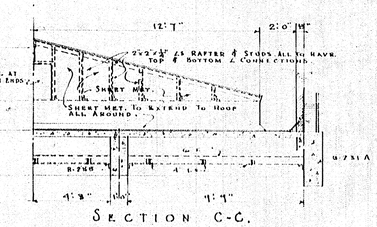


SECTION C-C.

SKYLIGHT OVER ROOM # 154. SCALE - ½"= 1'-0"

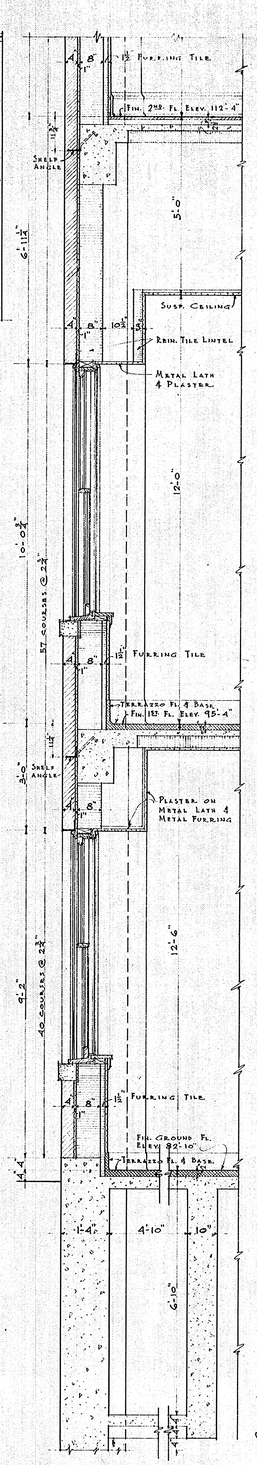

LOWER FLOORS

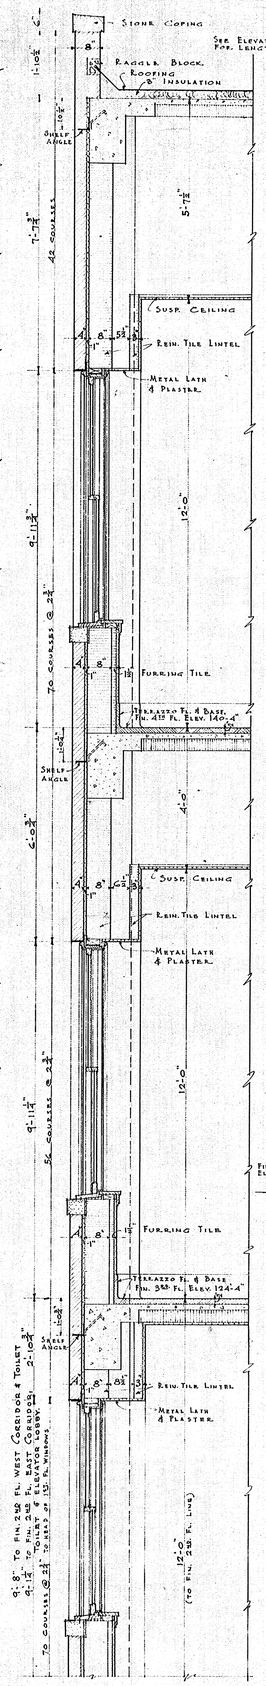


UPPER FLOORS

WALL SECTION IN COURT BETWEEN COLUMNS 118 & 119

SCALE ¼ IN. = 1 FT.


(TYPICAL CONSTRUCTION FOR ALL COURT WALLS)

NOTE: ALL SHELF ANGLES AROUND COURT WHERE SO MARKED ON SECTIONS THRU COURT WALLS ARE TO BE 4"x4"x⅜" WITH ¾" ANCHOR BOLTS 2'-0" O.C. SHELF ANGLES AROUND ALL COURT WALLS TO BE CONTINUOUS FROM STONE LINE TO STONE LINE ON SECOND STREET ELEVATION.

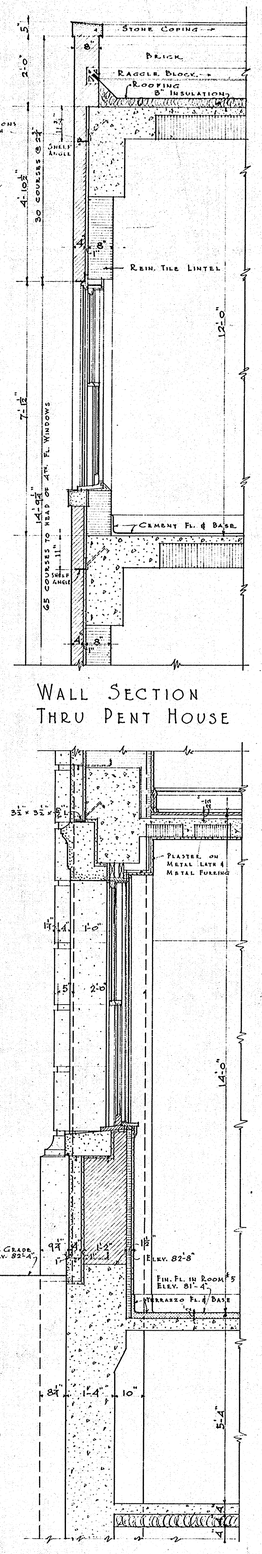


WALL SECTION THRU PENT HOUSE

TYPICAL EXTERIOR WALL CONSTRUCTION IN ROOM No. 5

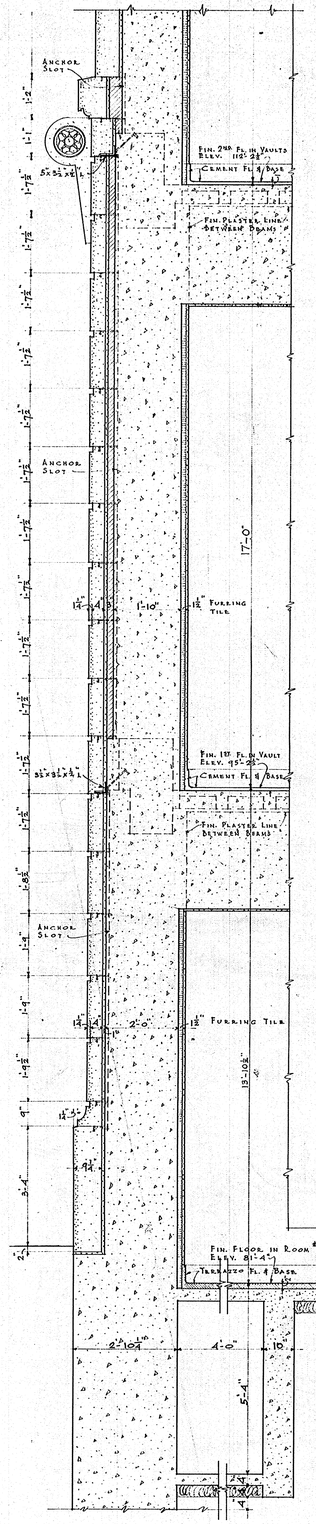

LOWER FLOORS

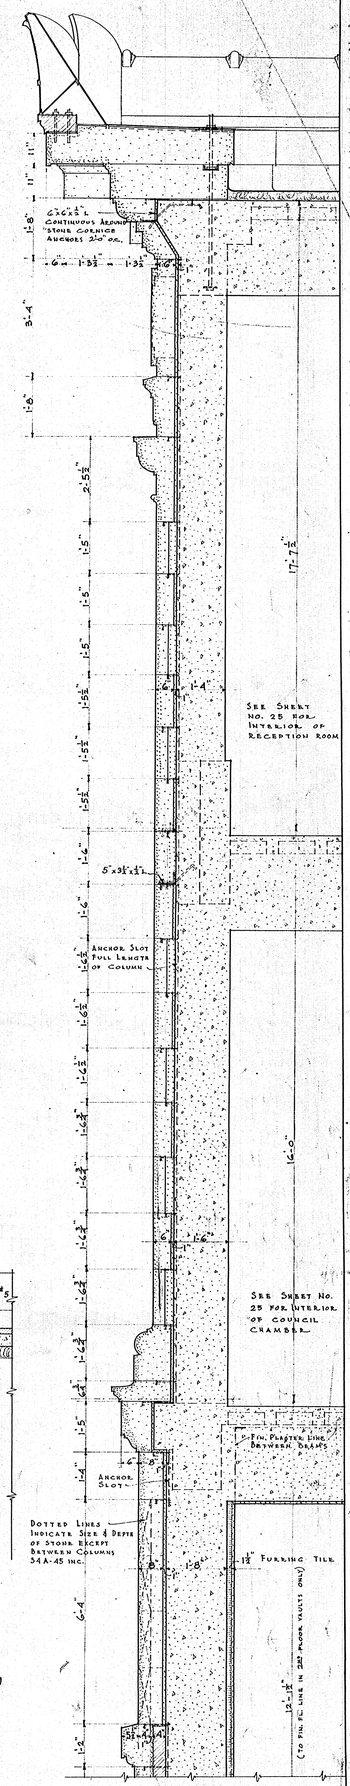

UPPER FLOORS


SECTION THRU COLUMN No. 42

NOTE: FOR LENGTHS & SIZES OF SHELF ANGLES SUPPORTING STONE WORK SEE EXTERIOR DETAILS, SHEETS 13-17 INC.


MISCELLANEOUS DETAILS

CITY HALL BUILDING
DULUTH, MINNESOTA
THOS. J. SHEFCHIK, ARCHITECT.
313 GLENCOE BLDG.
DULUTH, MINN.


SHEET No. 18

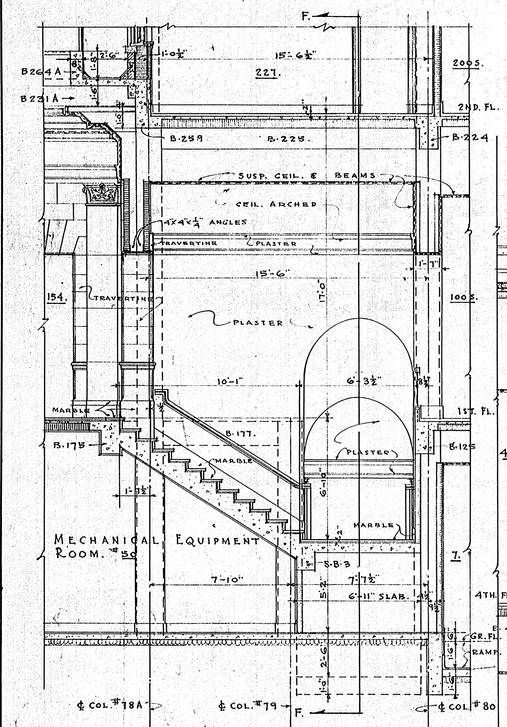

SECTION C-C.

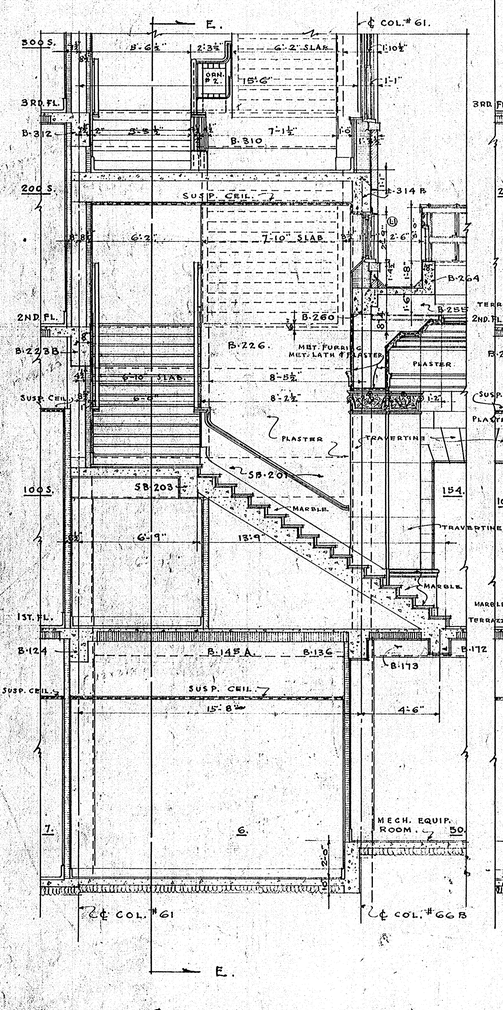


SECTION D-D.

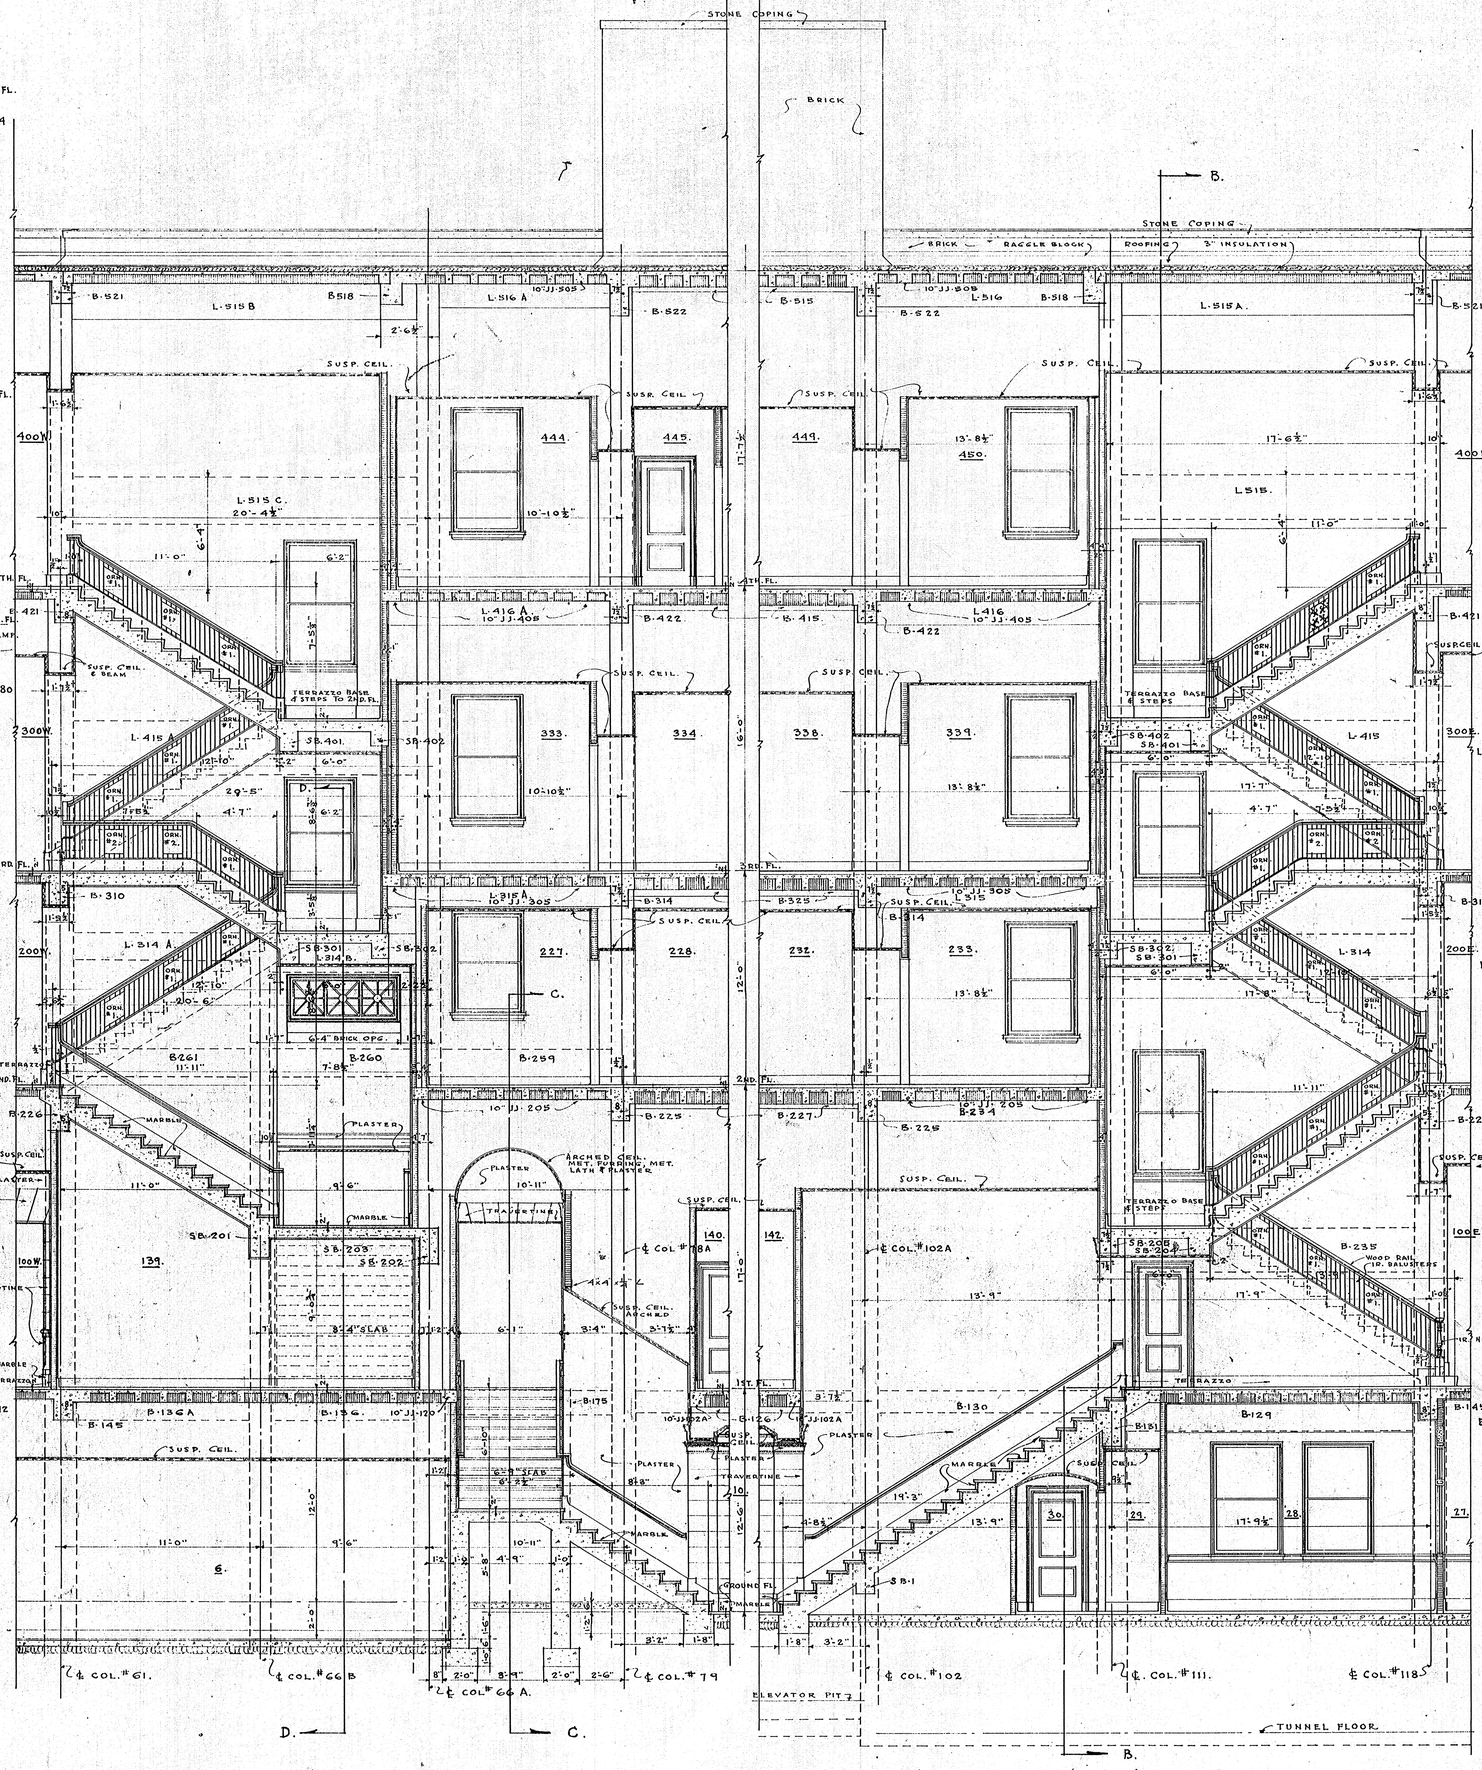

SECTION E-E
WEST STAIRWAY.

SECTION A-A.
EAST STAIRWAY.

SCALE-¼"-1'-0"

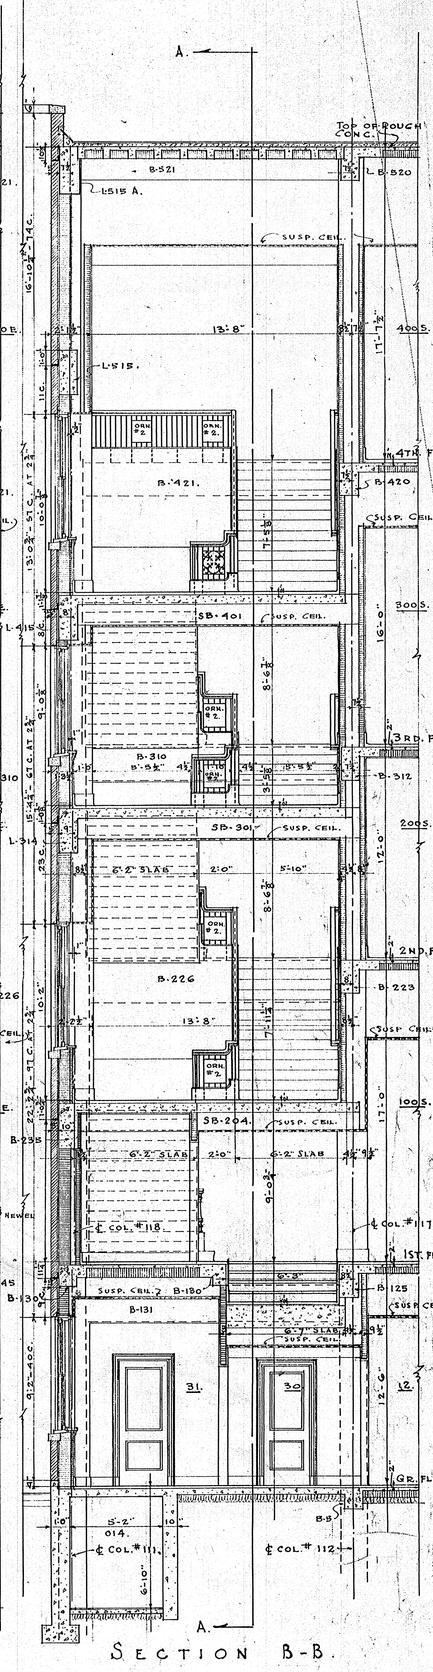


SECTION B-B.

STAIR SECTIONS

CITY HALL BUILDING
DULUTH, MINNESOTA.


THOS. J. SHEFCHIK. ARCHITECT.,
313 GLENCOE BLDG.,
DULUTH, MINN.


SHEET N° 14

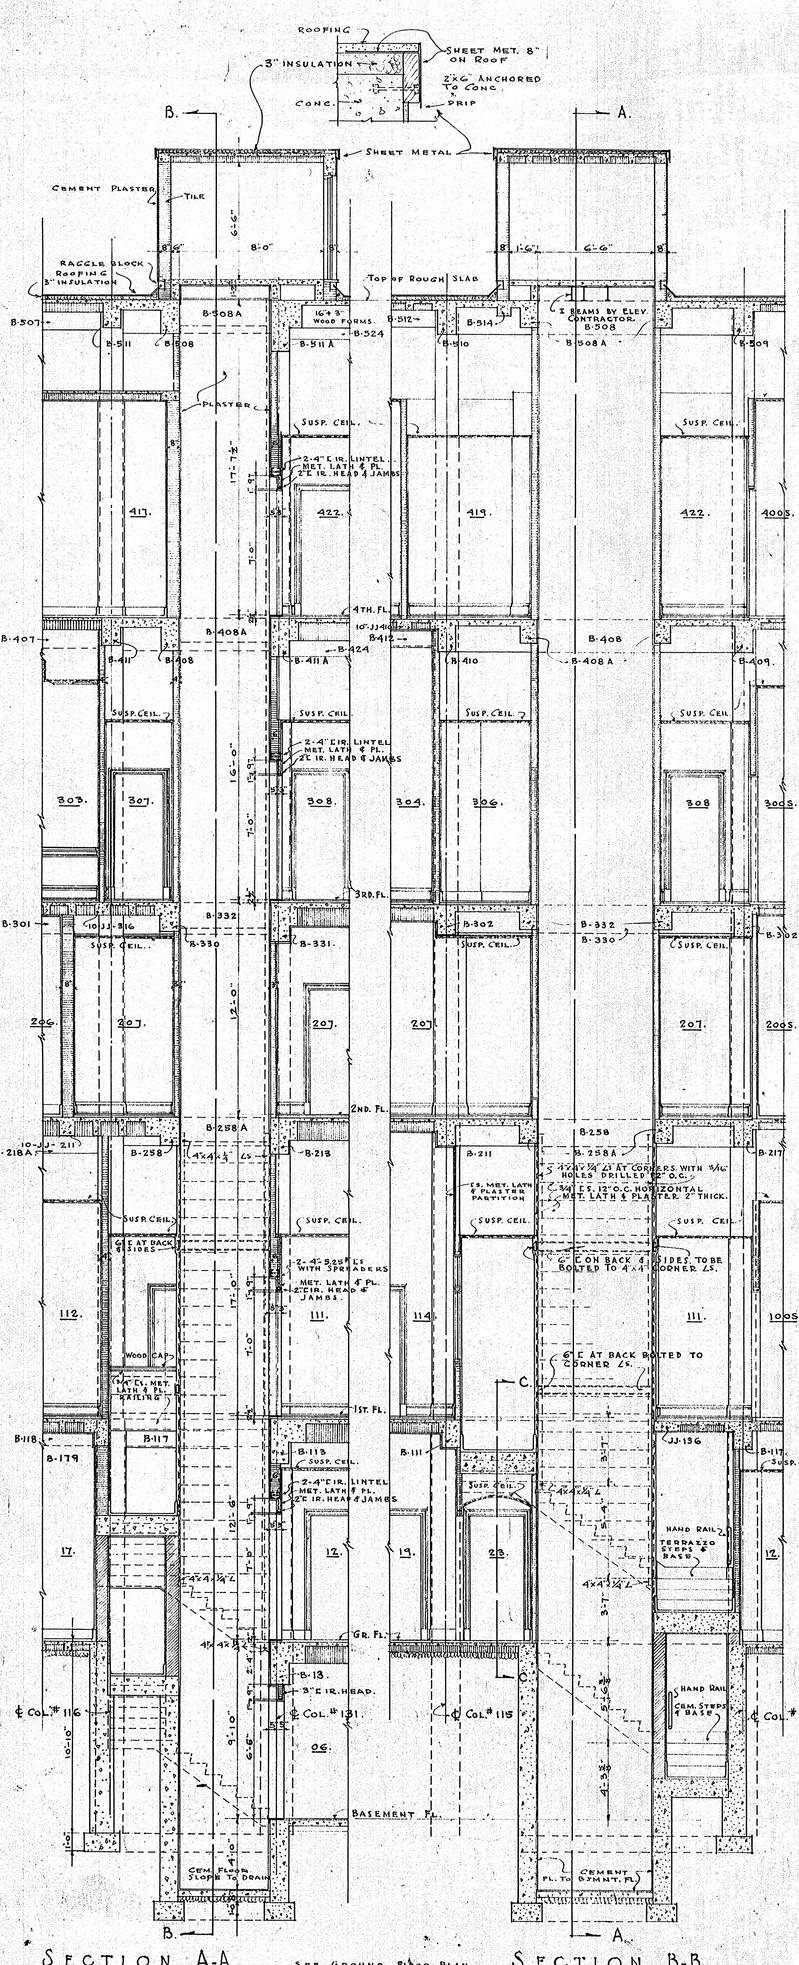


SECTION A-A. SEE GROUND FLOOR PLAN. SECTION B-B.

PUSH BUTTON ELEVATOR SECTIONS AND PLANS. SCALE – ¼" = 1'-0"

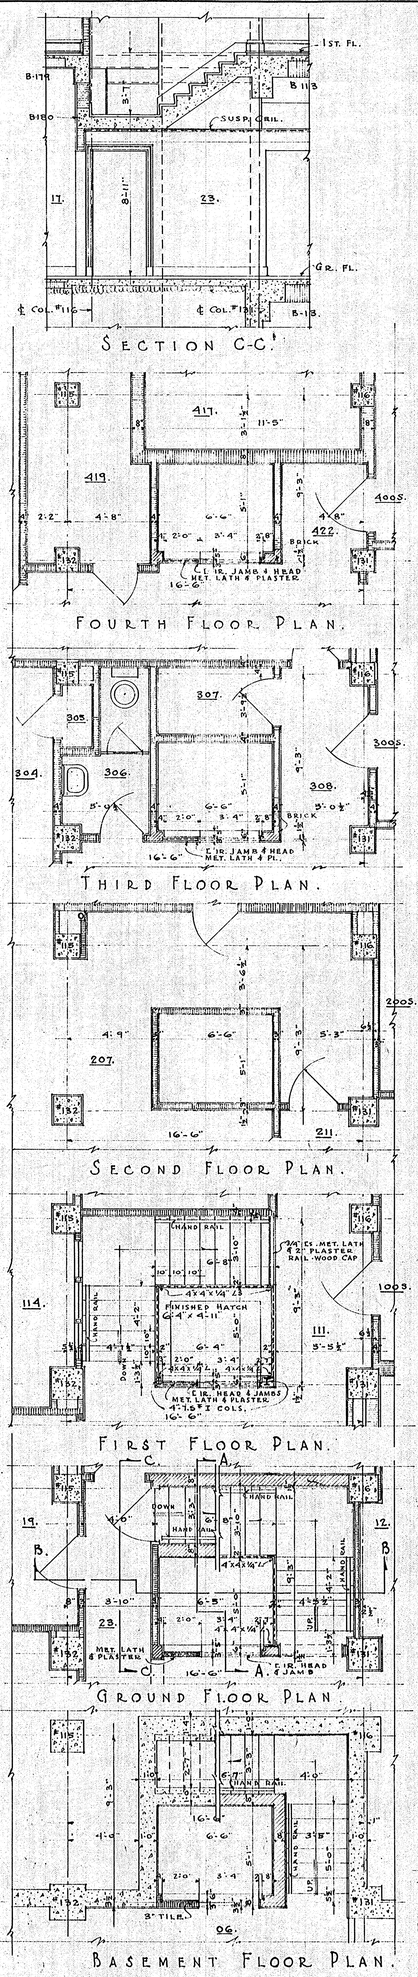

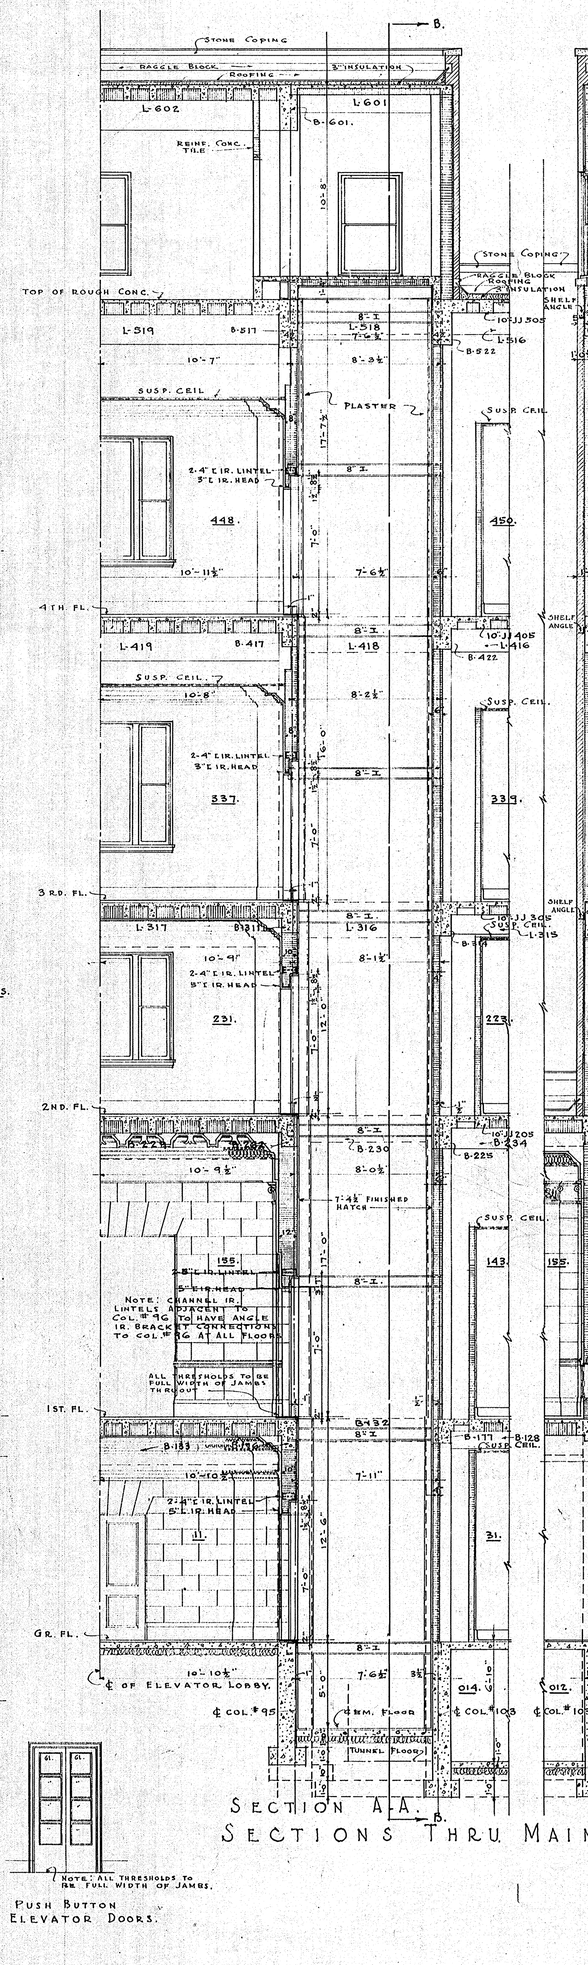

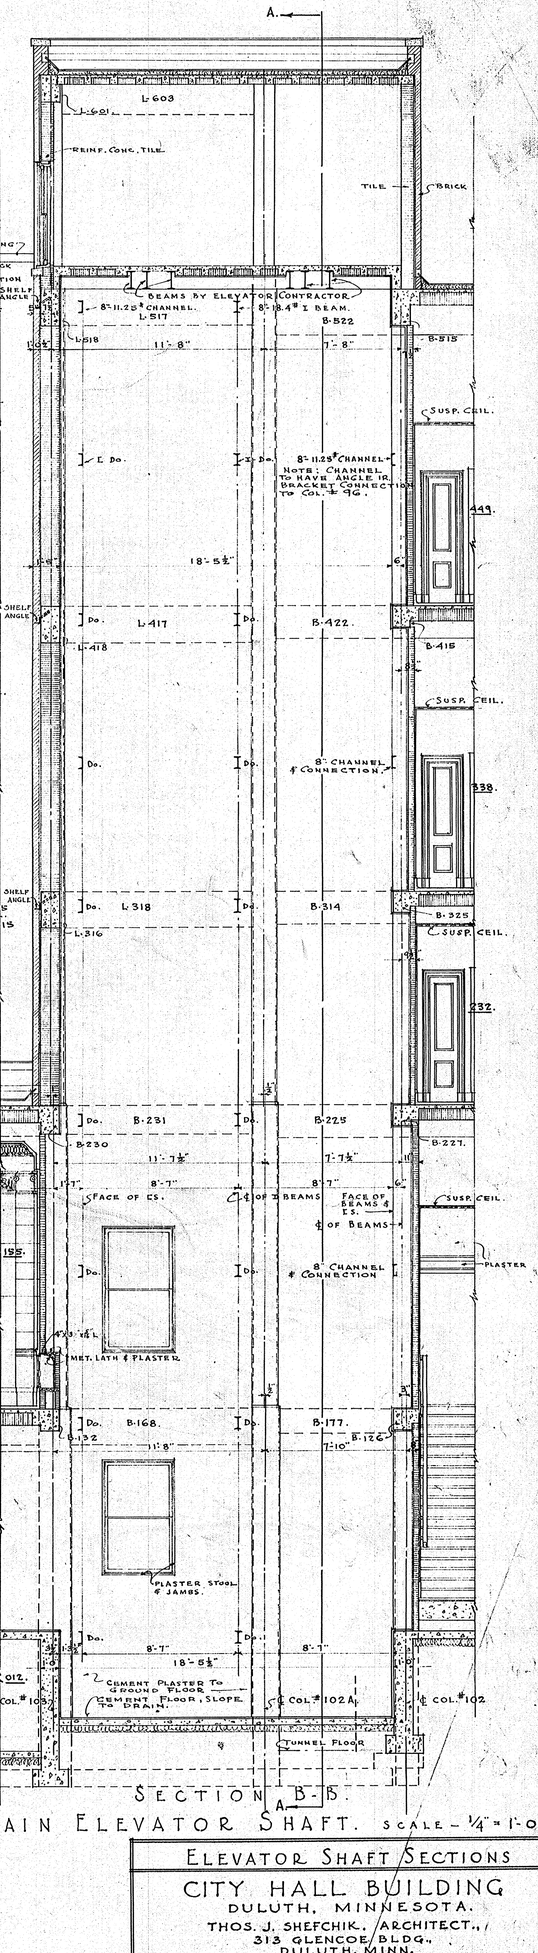


SECTIONS THRU MAIN ELEVATOR SHAFT. SCALE – ¼" = 1'-0"

PUSH BUTTON ELEVATOR DOORS.


ELEVATOR SHAFT SECTIONS

CITY HALL BUILDING
DULUTH, MINNESOTA.
THOS. J. SHEFCHIK, ARCHITECT.,
313 GLENCOE BLDG.
DULUTH, MINN.


SHEET No. 20

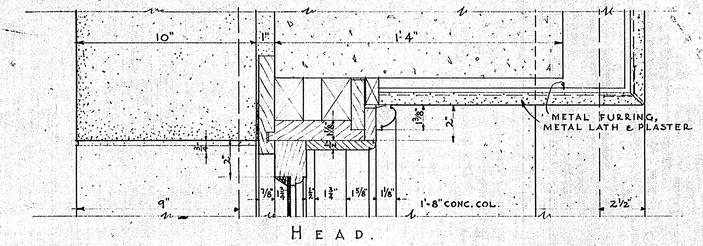

HEAD.

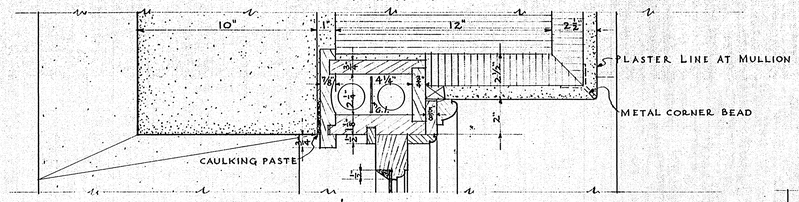


JAMB.

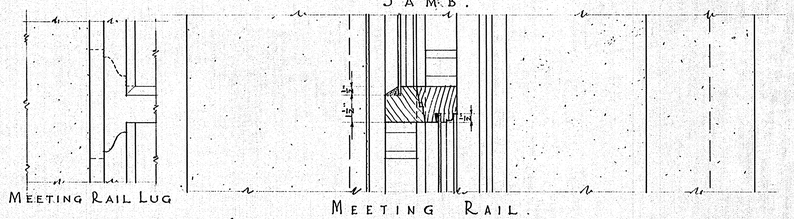

MEETING RAIL LUG


MEETING RAIL.

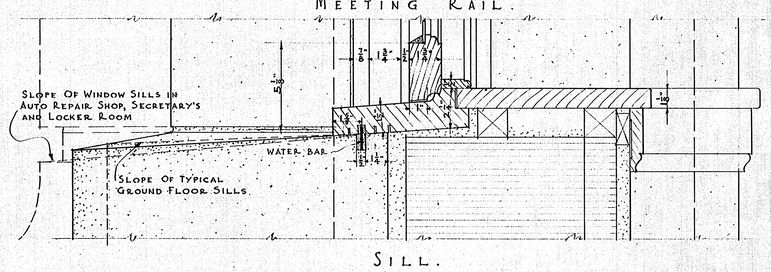


SILL.

SECOND & GROUND FLOOR WINDOW FRAMES EXCEPTING COURT WINDOWS.


NOTE: CONSTRUCTION SHOWN IS AT SECOND FLOOR.

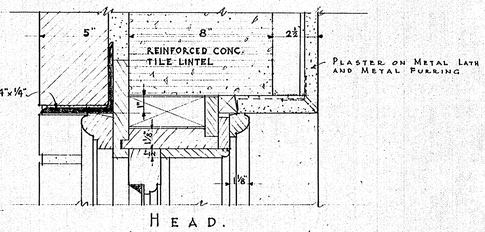


HEAD.

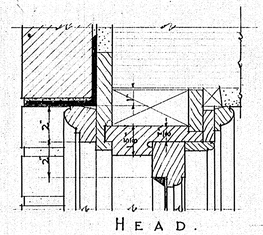

HEAD.
THRU STATIONARY SASH.

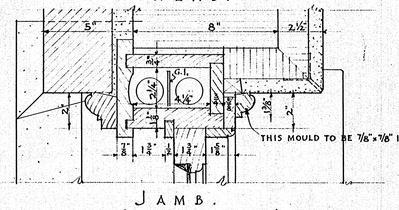


JAMB.

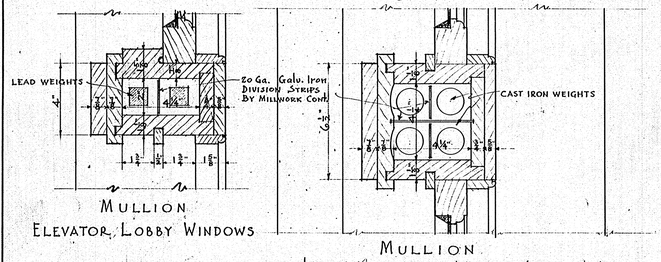

MULLION
ELEVATOR LOBBY WINDOWS

MULLION

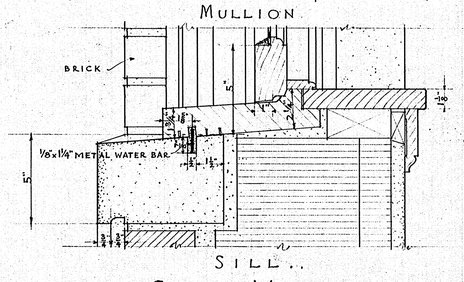


SILL.


COURT WINDOWS

THICKNESS OF WALL VARIES - SEE ⅛" SCALE PLANS.


SCALE 3" = 1'-0"

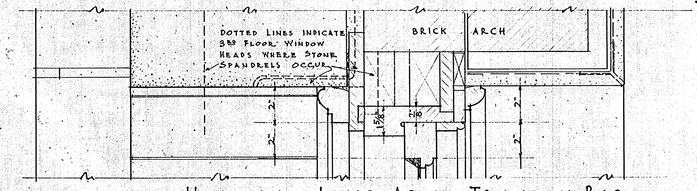


HEAD AND JAMB ABOVE TRANSOM BAR

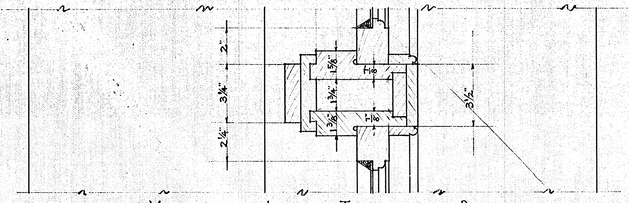


MULLION ABOVE TRANSOM BAR

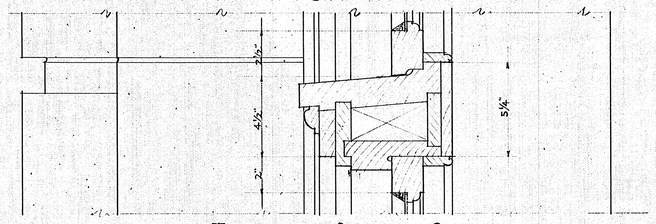


TRANSOM BAR AT CENTER

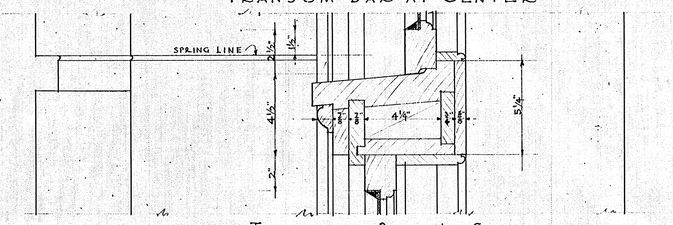


TRANSOM BAR AT SIDE

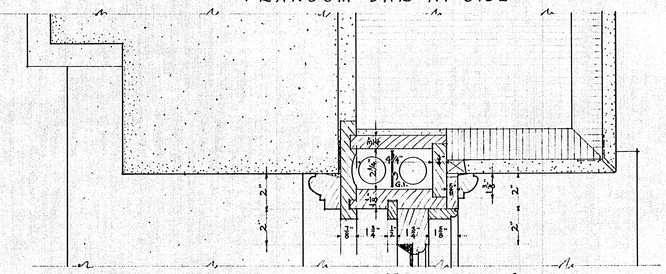

JAMB BELOW TRANSOM BAR

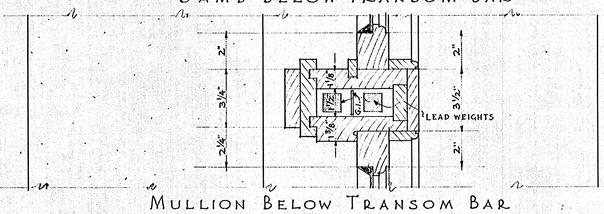


MULLION BELOW TRANSOM BAR

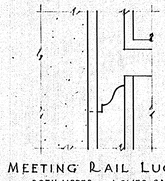

MEETING RAIL LUG
BOTH UPPER & LOWER SASH


MEETING RAIL.

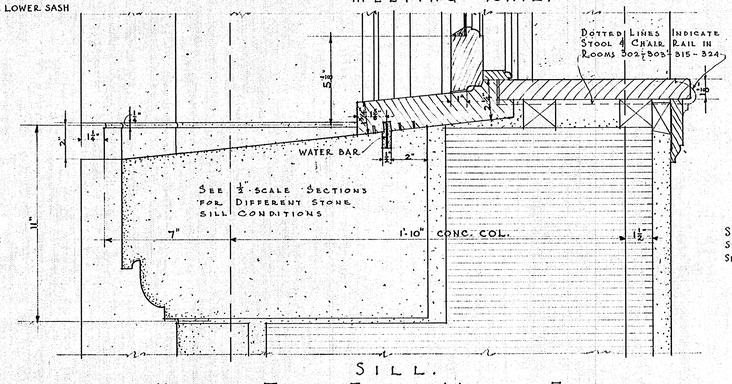


SILL.

FIRST & THIRD FLOOR WINDOW FRAMES EXCEPTING COURT WINDOWS.


NOTE: CONSTRUCTION SHOWN IS AT FIRST FLOOR.

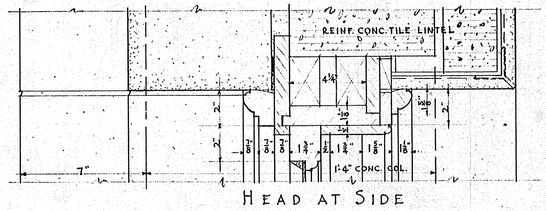


HEAD AT SIDE

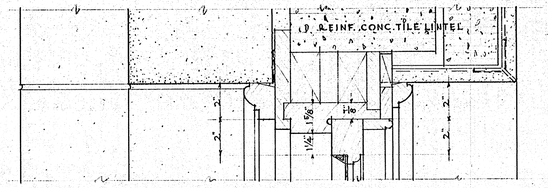


HEAD AT CENTER

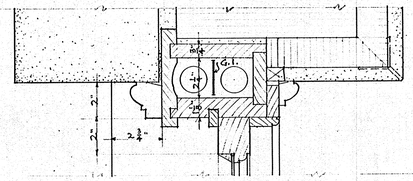

JAMB

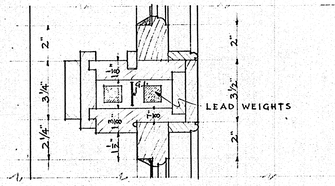

MULLION

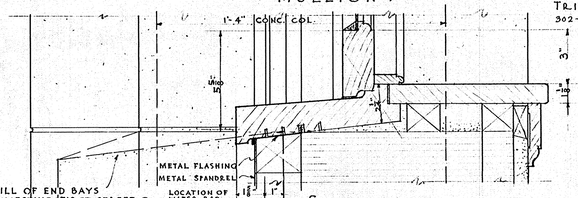


SILL.


FOURTH FLOOR WINDOW FRAMES EXCEPTING COURT WINDOWS.

SCALE 3 IN. = 1 FT.


REINFORCED CONCRETE LINTELS OVER GLASS PARTITIONS & DOUBLE DOOR OPENINGS EXCEPT VESTIBULE DOORS 1ST. FLOOR
NOTE: REINFORCED CONC. TILE LINTELS OVER SINGLE DOORS
2-⅝ ϕ RODS IN EACH LINTEL
ALL REIN. CONCRETE & REIN. CONC. TILE LINTELS TO BE AT LEAST 1'-4" LONGER THAN MASONRY OPENING & 12" HIGH.

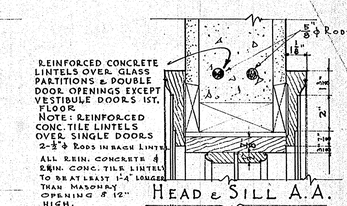


HEAD & SILL A.A.

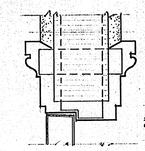

METAL FRAME FOR TYPE 'H' DOOR

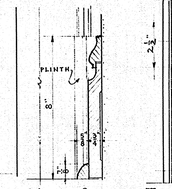


WOOD BASE

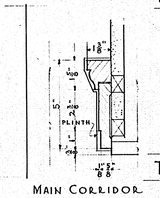


MAIN CORRIDOR TRIM AND ROOMS
302-303-315-324-406


MULLION B.B.

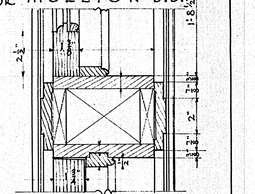


TRANSOM BAR C.C.

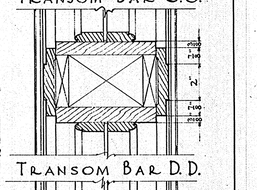

TRANSOM BAR D.D.

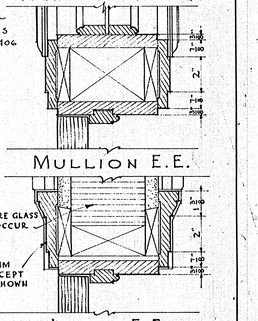

MULLION E.E.

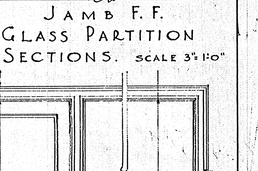

JAMB F.F.


GLASS PARTITION SECTIONS. SCALE 3"=1'-0"

TYPE M.


TYPE N.

ELEVATIONS OF GLASS PARTITIONS


SCALE ½" = 1'-0"

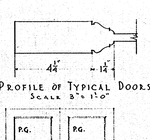


PROFILE OF TYPICAL DOORS
SCALE 3"=1'-0"

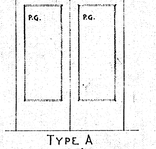


TYPE A
1A-3'-0"x7'-6"x1¾" METAL
TYPE B
1B-3'-0"x7'-0"x1¾"
2B-3'-0"x7'-0"x1¾"
SEE SHEET No. 24 FOR TRANSOM OVER 1A
SEE " " 24 " " " 1B ALSO SHEET No. 23
SEE " " 23 " " " 2B

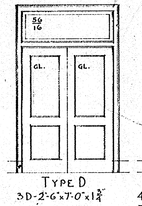


TYPE D
3D-2'-6"x7'-0"x1¾"

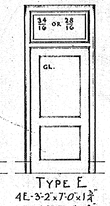


TYPE E
4E-3'-2"x7'-0"x1¾"
5E-2'-8"x7'-0"x1¾"

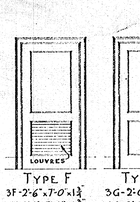


TYPE F
3F-2'-6"x7'-0"x1¾"
4F-3'-2"x7'-0"x1¾"
5F-2'-8"x7'-0"x1¾"
6F-1'-8"x7'-0"x1¾"
10F-2'-8"x6'-8"x1¾"

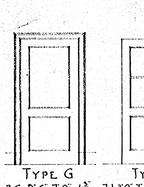

TYPE G
3G-2'-6"x7'-0"x1¾"
4G-3'-2"x7'-0"x1¾"
5G-2'-8"x7'-0"x1¾"
6G-1'-8"x7'-0"x1¾"
TYPE H
3H-2'-6"x7'-0"x1¾" METAL
10G-2'-8"x6'-8"x1¾"

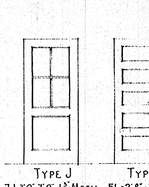

TYPE J
7J-3'-0"x7'-0"x1¾" METAL
TYPE K
8K-3'-0"x6'-6"x1¾"
9K-3'-0"x5'-8"x1¾"

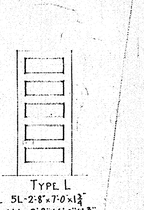

TYPE L
5L-2'-8"x7'-0"x1¾"
11L-2'-8"x6'-0"1¾"

SCALE - ¼" = 1'-0".

GL. INDICATES GLASS IN UPPER PANEL OF DOOR.
L. INDICATES LOUVRE IN LOWER PANEL OF DOOR.


DOOR SCHEDULE

SEE SHEET No. 22 FOR DETAILS OF FRAMES & TRIM.


WINDOW FRAMES, DOORS & TRIM.

CITY HALL BUILDING
DULUTH, MINNESOTA.
THOS. J. SHEFCHIK, ARCHITECT.,
313 GLENCOE BLDG.,
DULUTH, MINN.


SHEET N° 21

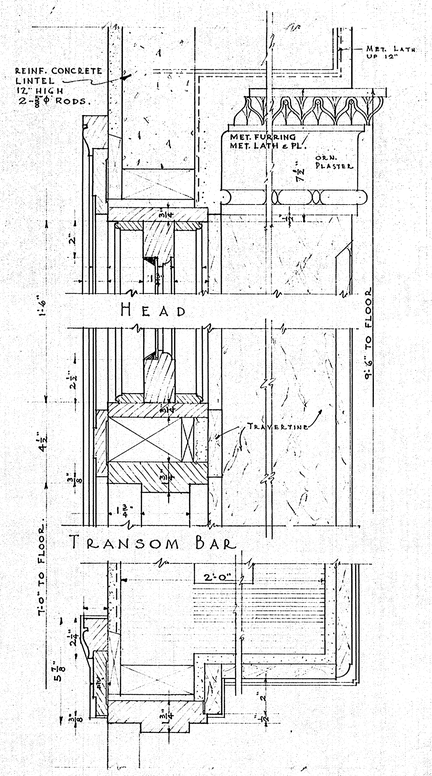


INTERIOR VESTIBULE DOOR FRAME
GROUND FLOOR MAIN ENTRANCE

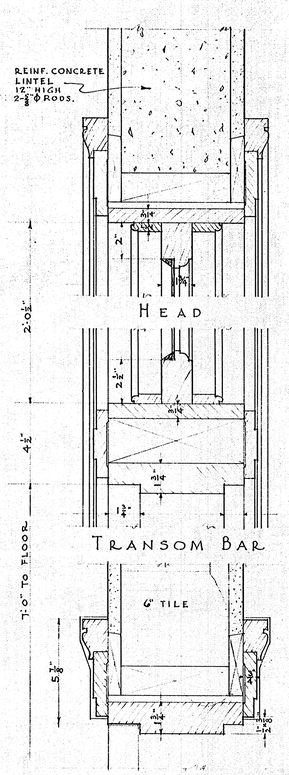


INTERIOR VESTIBULE DOOR FRAME
GROUND FLOOR - 4TH AVE. ENTRANCE

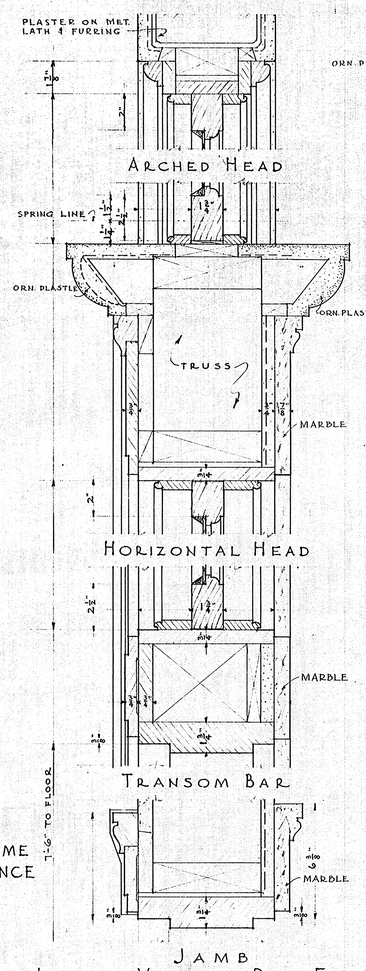



INTERIOR VESTIBULE DOOR FRAME
FIRST FLOOR - 2ND ST ENTRANCE

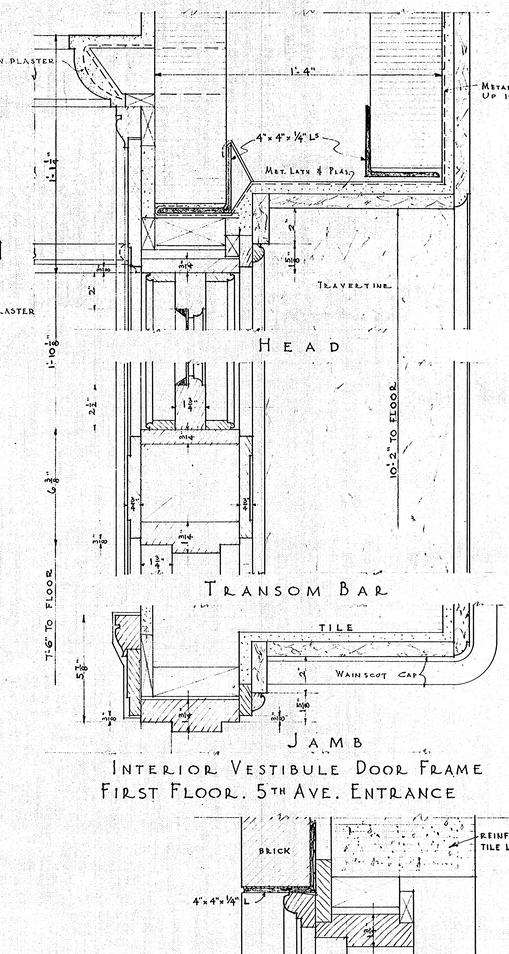



INTERIOR VESTIBULE DOOR FRAME
FIRST FLOOR. 5TH AVE. ENTRANCE

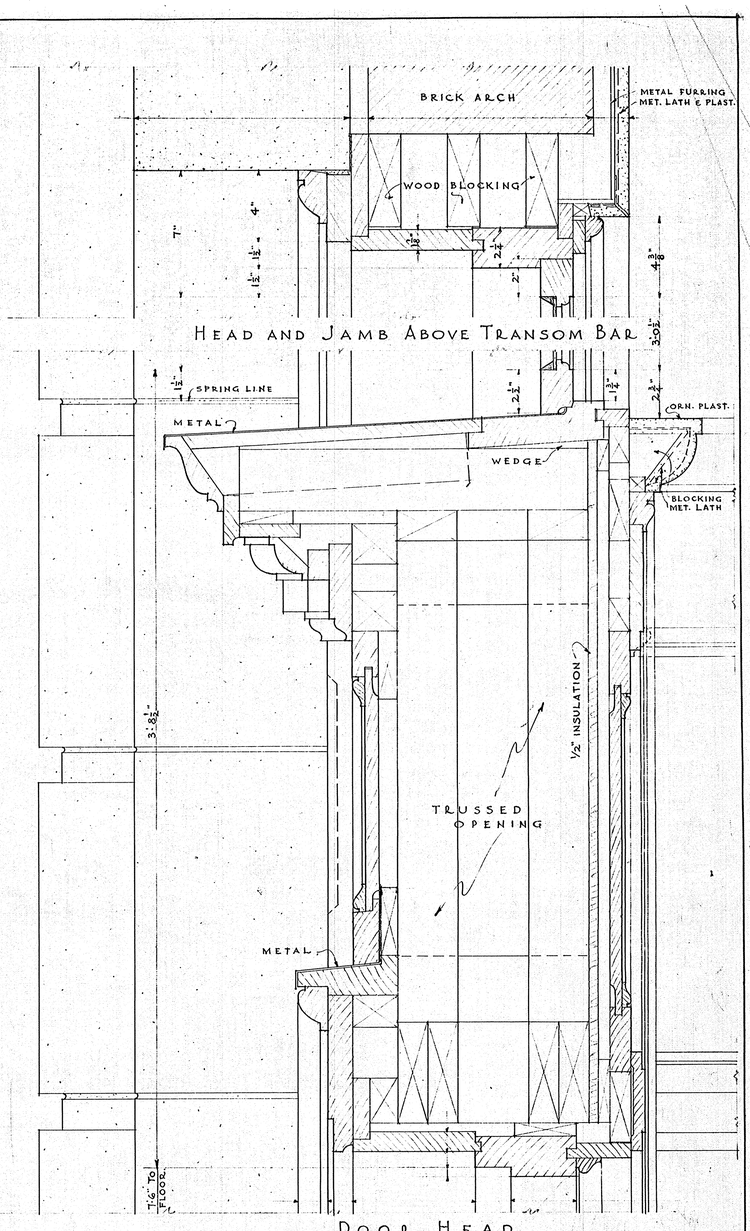


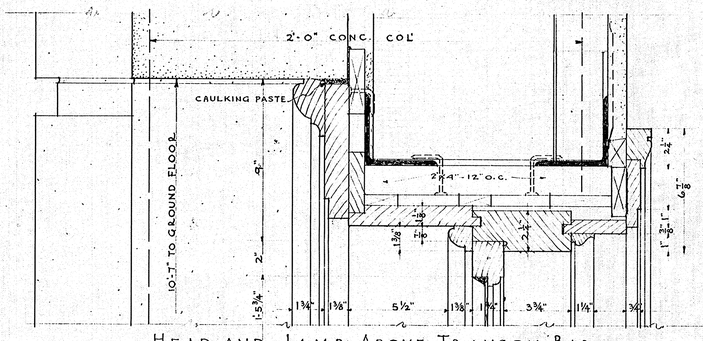


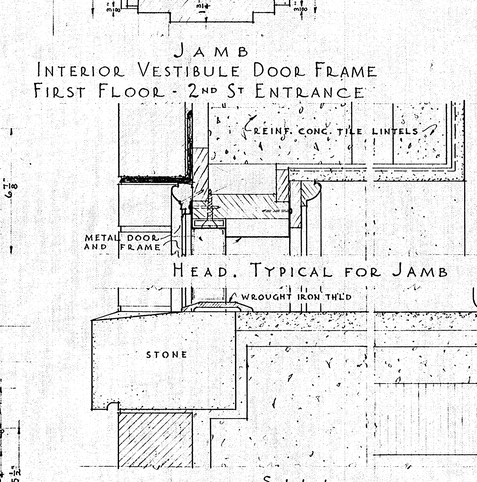


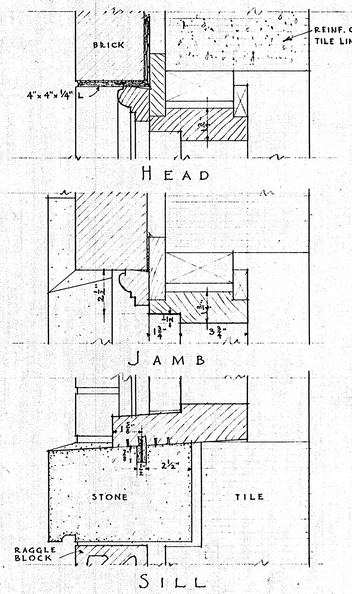


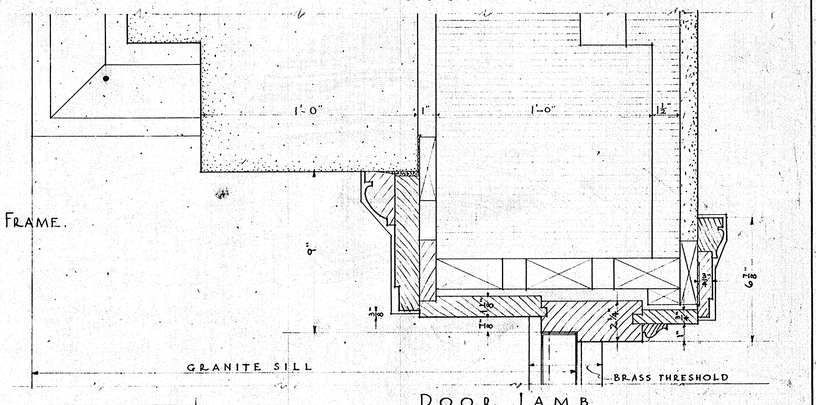


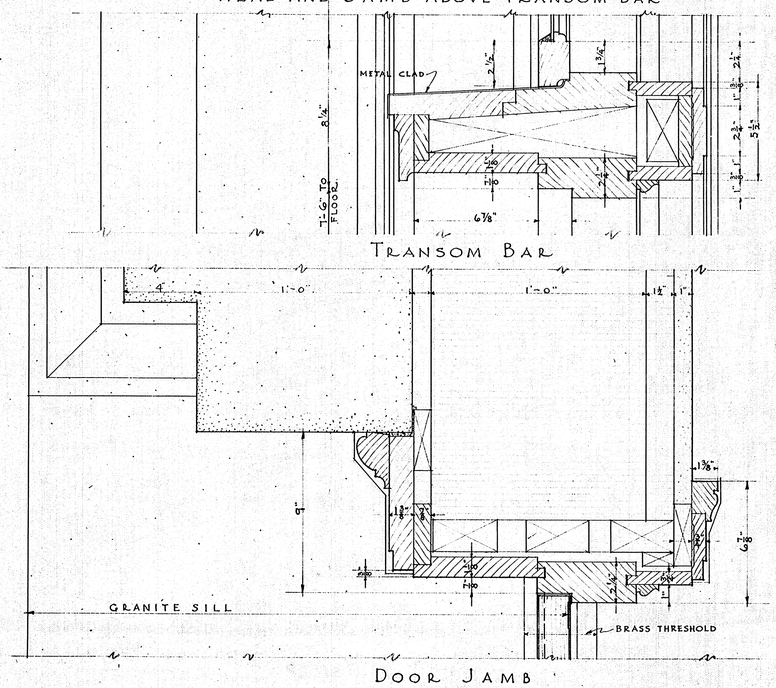

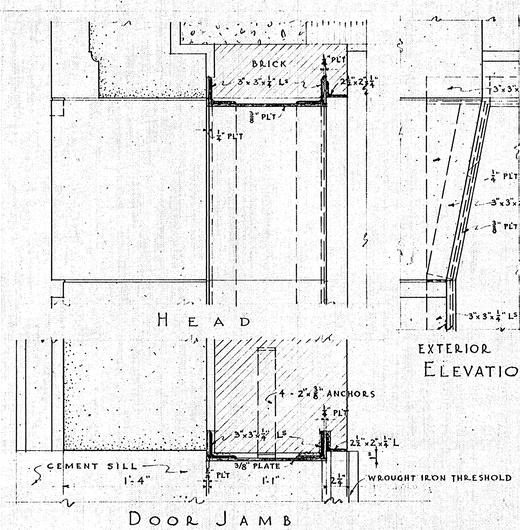

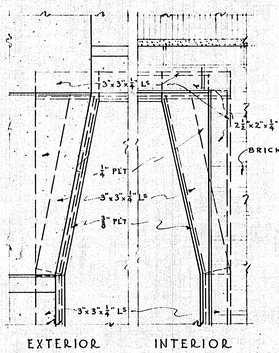

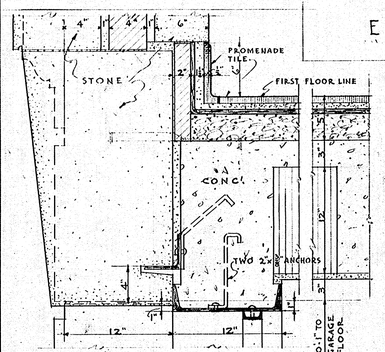

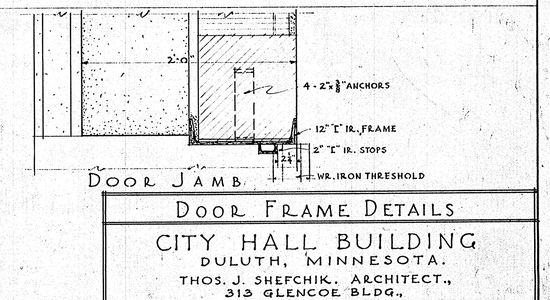

DOOR FRAME DETAILS

CITY HALL BUILDING
DULUTH, MINNESOTA.

THOS. J. SHEFCHIK. ARCHITECT.,
313 GLENCOE BLDG.,
DULUTH, MINN.

SHEET No. 22

TILE OR CONC. FL.
MARBLE BASE
TRAVERTINE
TYPICAL CORNER.
MET. LATH.
TRAVERTINE
WOOD
HEAD.
MET. LATH.
TRAVERTINE
MARBLE BASE
WOOD
JAMB.
TRAVERTINE
MARBLE BASE
WOOD
FLOOR
BASE.
TRAVERTINE ON WOOD JAMBS
SCALE - 3"=1'-0"

WOOD JAMBS SEE DETAIL
TERRAZZO FLOOR
TRAVERTINE PILASTERS MARBLE BASE
PLASTER WALLS & TERRAZZO BASE
½" RECESS FOR MAT 4'-0" X 6'-10"
TRAVERTINE HEAD & JAMBS
MARBLE BASE
MET. JAMBS & HEAD ANCHORED TO TILE WITH U STRAP IRON CHORES
METAL JAMBS & HEAD TO THIS RING SEE DETAIL
METAL TRAVERTINE JAMBS SHELL
½" RABBETED TREAD SILLS TO EQUAL WIDTH OF JAMBS
ELEVATOR DOOR JAMBS
SCALE 1"=1'-0"

STAIR UP
VOTIVE
WOOD JAMBS SEE DETAIL
LOCATION OF FIRE ALARM BOX
WOOD JAMBS SEE DETAIL
4 IR. LINTEL OVER GRILLES TO HAVE CLIP & CONNECTION TO COL.
CLIP & CONNECTION DO.
MAT DO.
½" RECESS FOR MAT 4'-0" X 6'-10"
TERRAZZO FLOOR

HALF OF CEILING PLAN. — A. — HALF OF FLOOR PLAN.
PLAN OF GROUND FLOOR ENTRANCES
NOTE: ALL DIMENSIONS ARE FINISH TO FINISH.

SUSP. CEILING
PLASTER
ORNAMENTAL PLASTER CONTINUES
TRAVERTINE
AT END OF No. 11
MARBLE
ORN. PLASTER CONT.
SOUTH ELEV.
NORTH ELEV.
No. 10 SEC. D-D.

PLASTER
MARBLE
No. 10 SEC. E-E.

ORN. PLASTER CONT.
TRAVERTINE
No. 11 SEC. F-F.

PLASTER
TERRAZZO
1A.
2B.
NORTH ELEV.
EAST ELEV.
WEST ELEV.
No. 33 SEC. G-G.
SEC. H-H.

WOOD BARS
PLASTER
1A.
2B.
MARBLE
SOUTH ELEV.
NORTH ELEV.
No. 8 SEC. B-B.

ORN. PLASTER CONT.
TRAVERTINE
4 IR. LINTEL TO HAVE CLIP & CONNECTION TO COL.
DO. 30"x 23"
2B.
MARBLE
SOUTH ELEV.
NORTH ELEV.
No. 9 SEC. C-C.

ELEVATOR LOBBY. No. 11
STAIR LOBBY. No. 10
SOUTH LOBBY. No. 9
SOUTH VESTIBULE. No. 8
SECTION ON CENTER LINE A-A.
GROUND FLOOR ELEVATIONS AND SECTIONS

SUSP. CEIL. TRAVERTINE VOUSSOIRS
PLASTER
WOOD
TRAVERTINE
MARBLE
WEST ELEVATION No. 155

ORN. PLASTER CONT.
ORN. PLASTER CAPS
ORN. PLASTER CONTINUED
TRAVERTINE
METAL DOORS BY ELEV. CONTR.
TRAV. STOOL
EAST ELEVATION No. 155
SECTION ON CENTER LINE E-E
FIRST FLOOR ELEVATIONS AND SECTIONS

NOTE: FOR LOCATION OF SECTION LINES OF FIRST FLOOR INTERIORS SEE SHEET #24

SEE SHEET No. 18 FOR FRAMING PLAN & SECTIONS OF SKYLIGHT.
SEE SHEET No. 18 FOR DETAIL OF CEILING LIGHTS

ORN. PLASTER CONT.
ORN. PLASTER CAP
ORN. PLASTER CONTINUED
TRAVERTINE
DP
67"x 21" GRILLE (3 TRUS)
84"x 21" GRILLE (4 TRUS)
MARBLE
No. 155 SECTION A-A
No. 154
No. 154 SECTION B-B

NOTE: METAL LATH & PLASTER IN ALL LINTELS MARKED Ⓑ & Ⓝ
SCALE OF ALL DRAWINGS ON THIS SHEET UNLESS OTHERWISE NOTED IS ¼ IN. = 1 FT.

ORN. PLASTER CONT.
PLASTER
TRAVERTINE VOUSSOIRS
TRAVERTINE
WOOD
TERRAZZO
MARBLE
WEST ELEVATION No. 100W
EAST ELEVATION
SECTION F-F

ORN. PLAS.
TRAVERTINE
ELEVATOR LOBBY ELEV. OF OPENINGS TO ROOM #150

ORN. PLASTER CONT.
ORN. PLASTER CAPS
SUSP. CEIL PLAS.
TRAVERTINE VOUSSOIRS
TRAVERTINE
GRILLE
SECTION C-C No. 154
SECTION D-D

INTERIORS
CITY HALL BUILDING
DULUTH, MINNESOTA.
THOS. J. SHEFCHIK, ARCHITECT.
313 GLENCOE BLDG.
DULUTH, MINN.
SHEET N° 23

WEST ELEVATION

SECTION G-G

EAST ELEVATION

SECTION K-K

SECTION AT A
3"-1'-0"

SECTION N-N

SOUTH ELEV. SEC. M-M NORTH

SOUTH ELEV. SEC. L-L NORTH ELEV.

SECTION J-J

TYPICAL DETAIL OF EXTERNAL CORNERS
3"-1'-0"
USE SAME DETAIL WHERE PLASTER NOSINGS OCCUR.

DETAIL OF WAINSCOT CAP WAINSCOT & BASE
3"-1'-0"
USE SAME DETAIL FOR WOOD WAINSCOT CAP IN FIRST FLOOR PUBLIC SPACES.

DETAIL OF DOOR FRAME
3"-1'-0"

HALF FLOOR HALF CEILING PLAN OF SECOND ST. ENTRANCE

WEST ELEVATION ON LINE H-H

EAST ELEVATION ON LINE H-H

PLAN OF FIRST FLOOR PUBLIC SPACES

FLOOR PLAN BELOW CENTER LINE. SCALE 1/4"-1'-0" CEILING PLAN ABOVE CENTER LINE.


SEE SHEET NO. 23 FOR ELEVATIONS ON SECTION LINES A-A, B-B, C-C, D-D, E-E, F-F, ETC.

NOTE: ALL DIMENSIONS ARE FINISH TO FINISH.

INTERIORS

CITY HALL BUILDING
DULUTH, MINNESOTA
THOS. J. SHEFCHIK. ARCHITECT.
313 GLENCOE BLDG.
DULUTH. MINN.

SHEET NO (24)

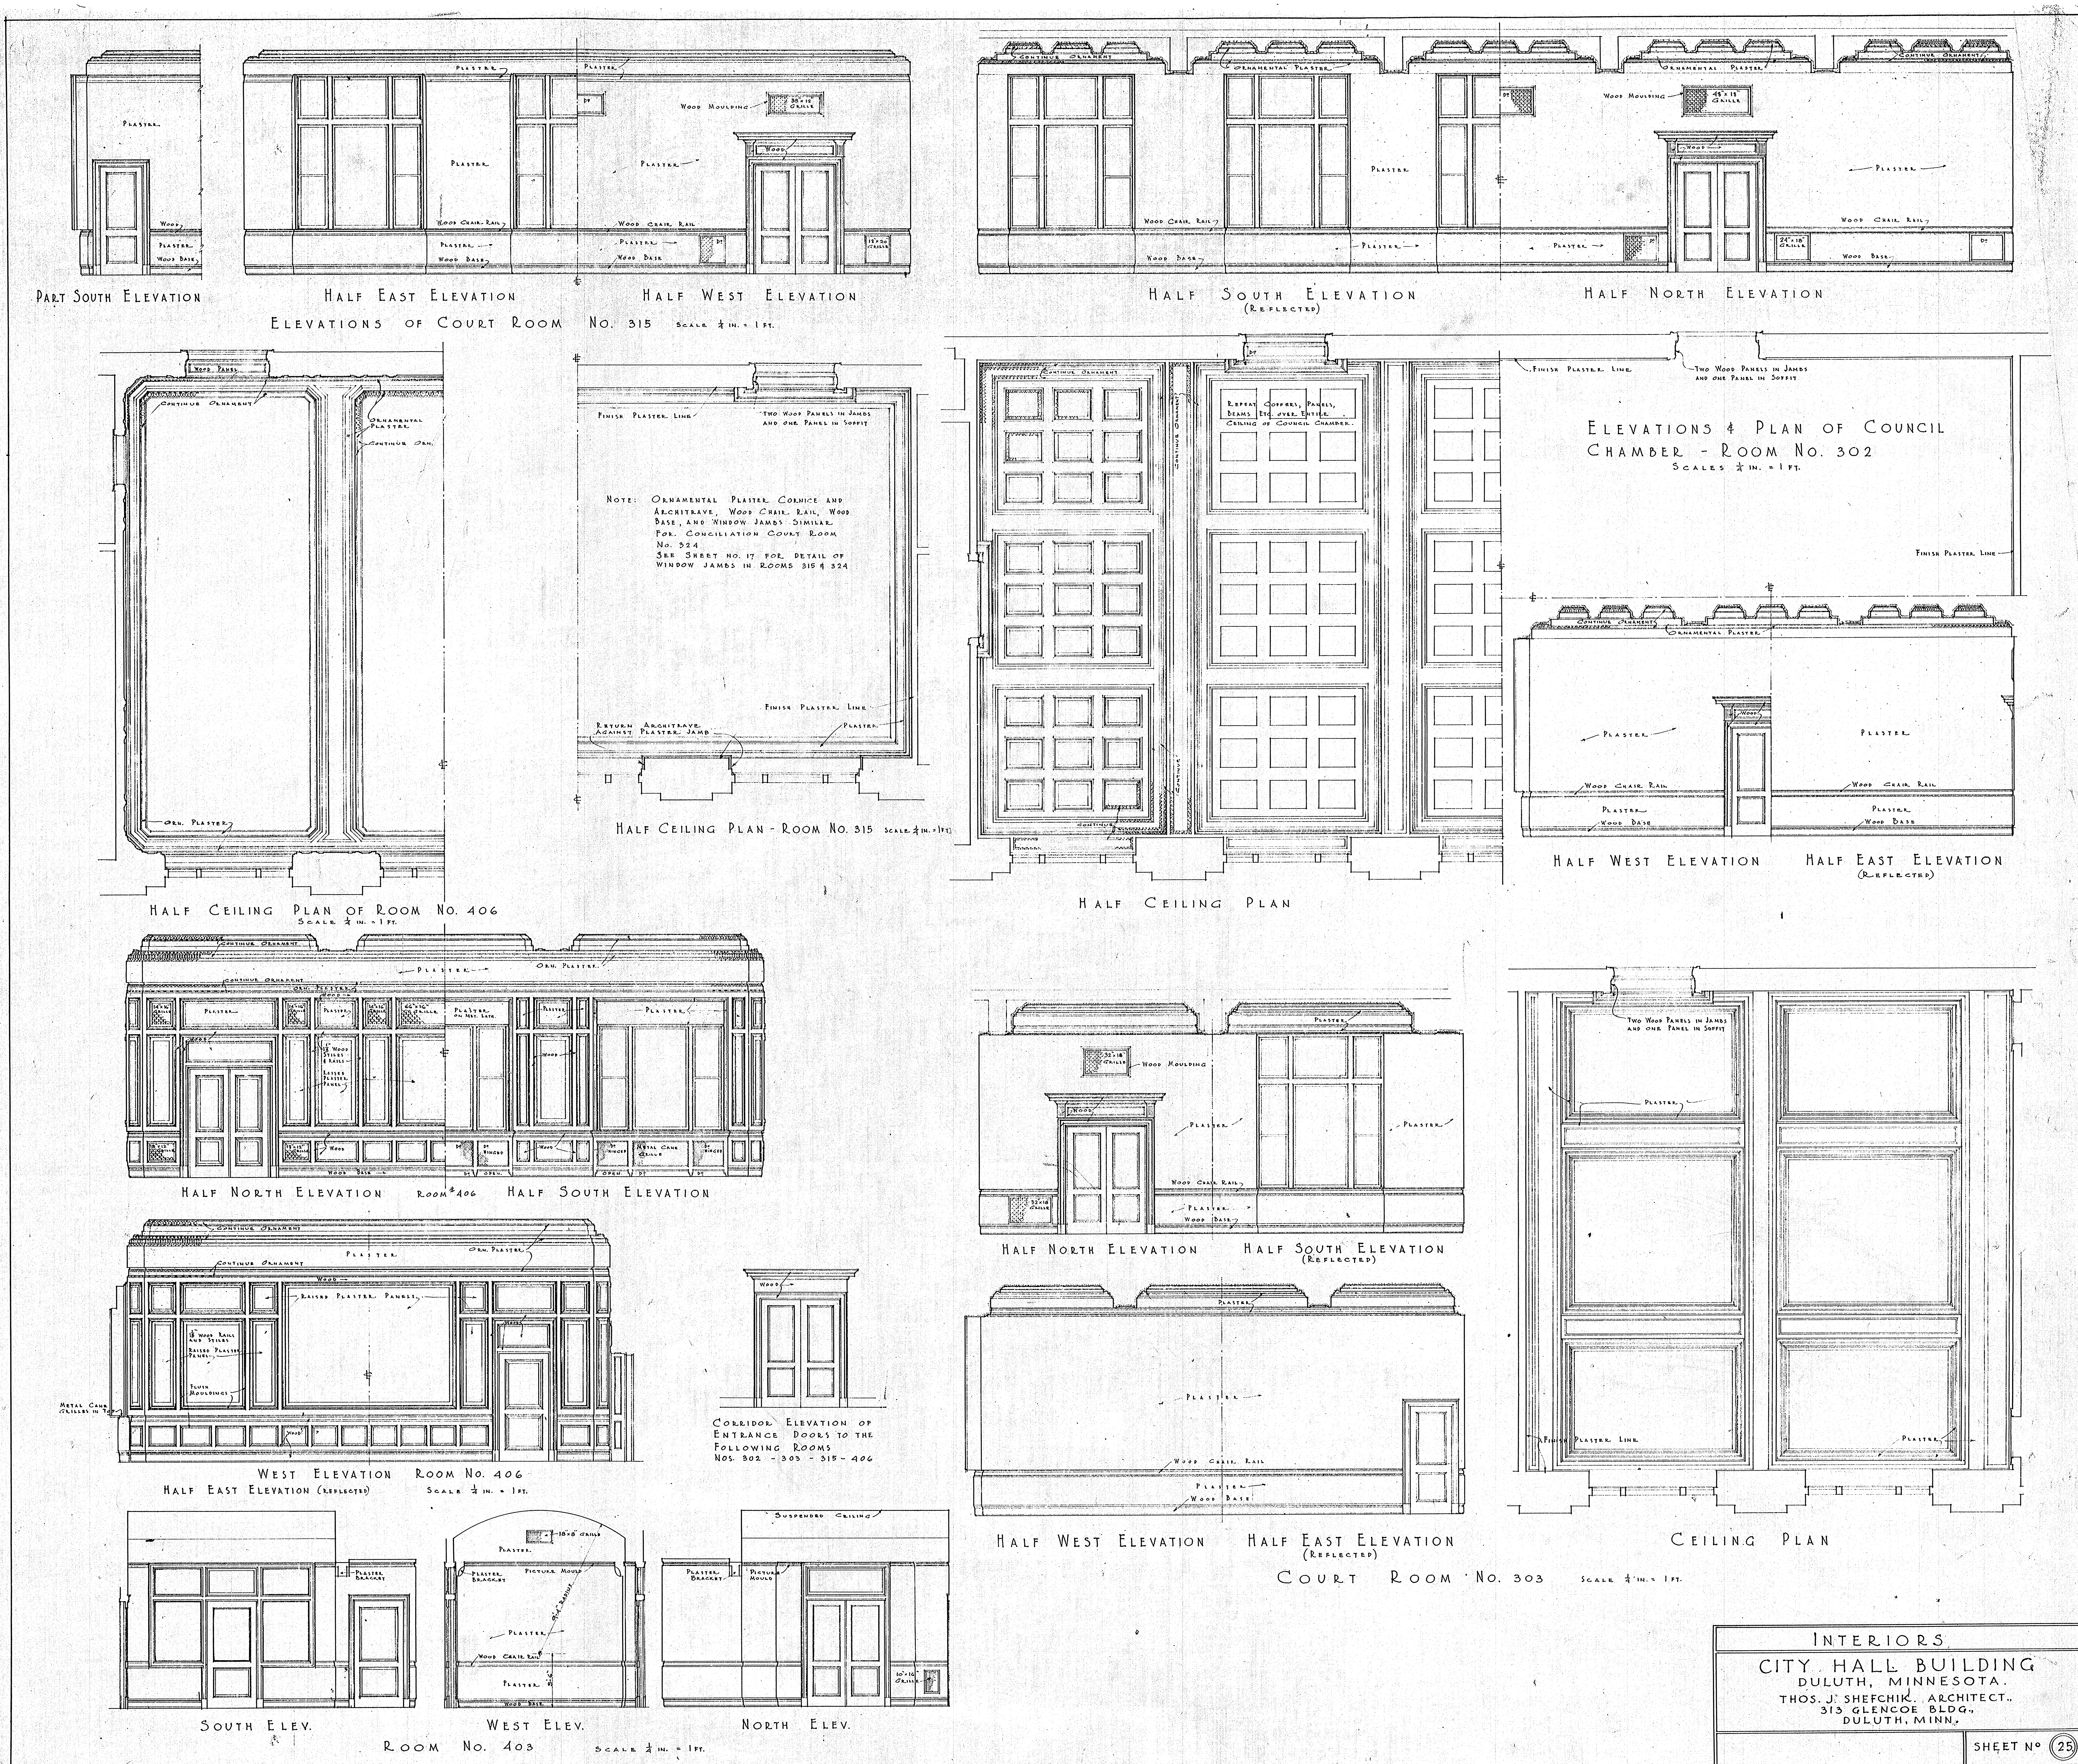



INTERIORS

CITY HALL BUILDING
DULUTH, MINNESOTA.


THOS. J. SHEFCHIK. ARCHITECT.
313 GLENCOE BLDG.
DULUTH, MINN.

SHEET No 25

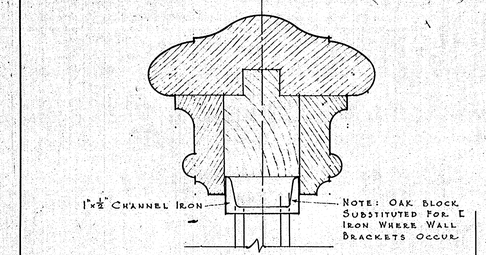


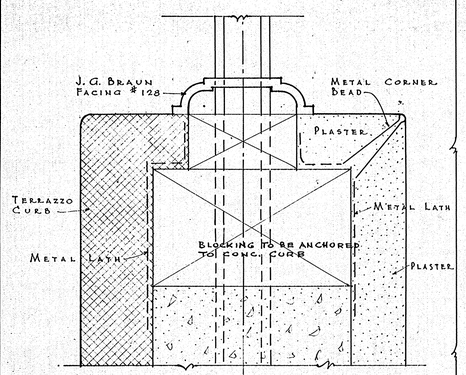


Rail & Curb Detail
Full Size

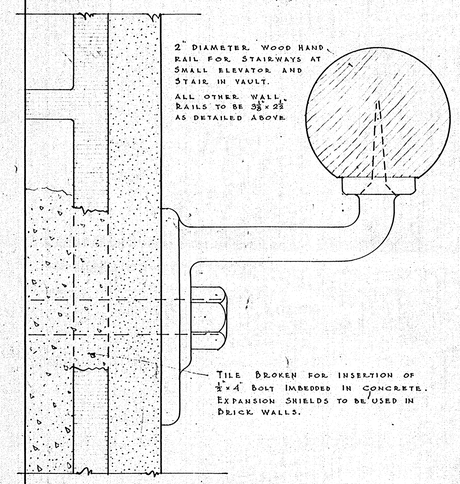

Wall Bracket Detail F.S.

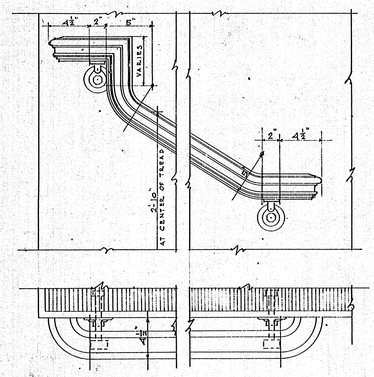


Typical Wall Rail

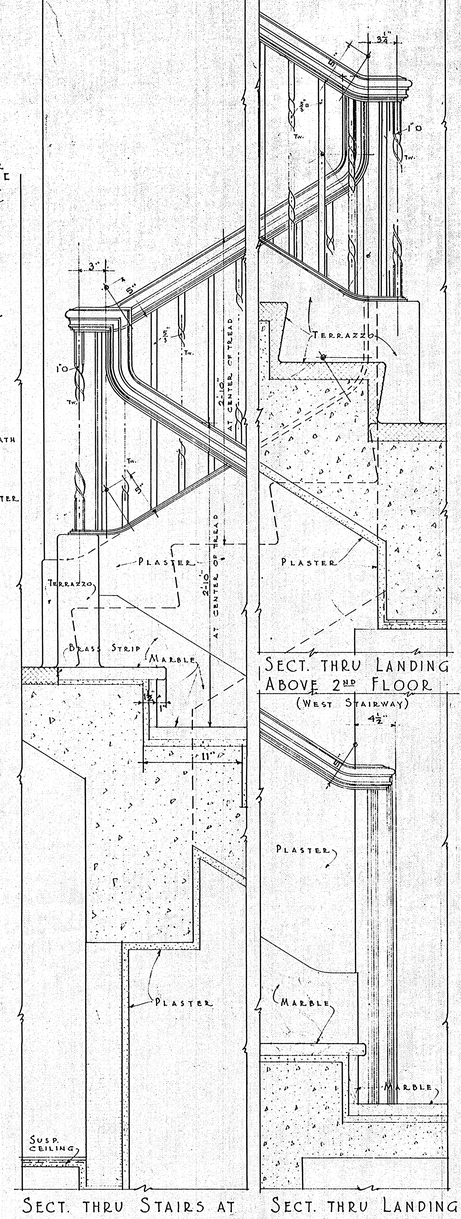


Sect. thru Stairs at 2nd Floor Corridor

Sect. thru Landing Above 2nd Floor (West Stairway)

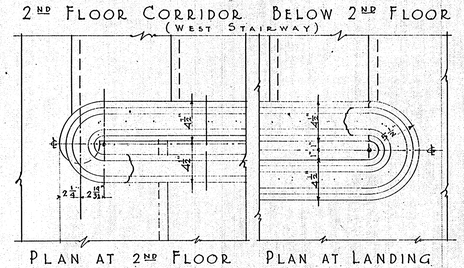


Plan at 2nd Floor Corridor

Plan at Landing Above 2nd Floor (West Stairway)

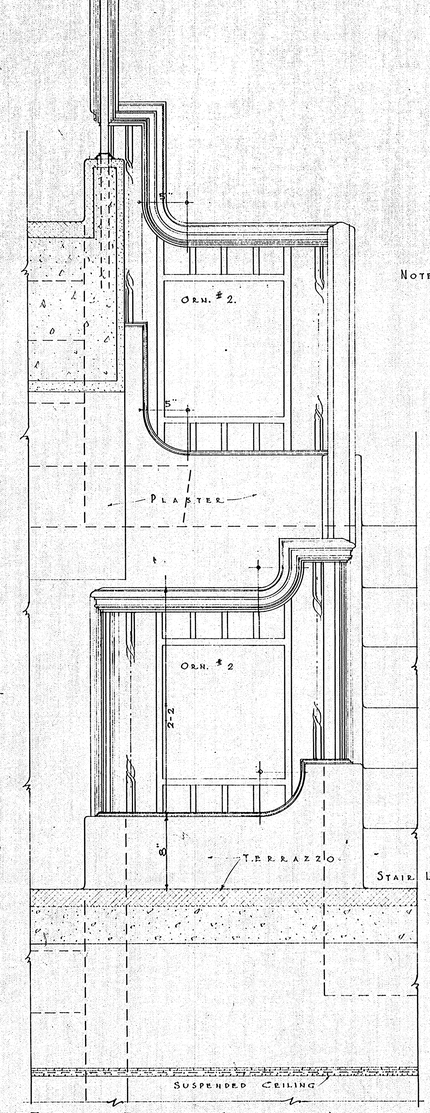


Typical Elev. of Stairs at Landings

Note: For Number and Spacing of Balusters See Stair Section Sheet No. 19 See sheet No. 19 for number & location of balusters that extend into concrete curb.

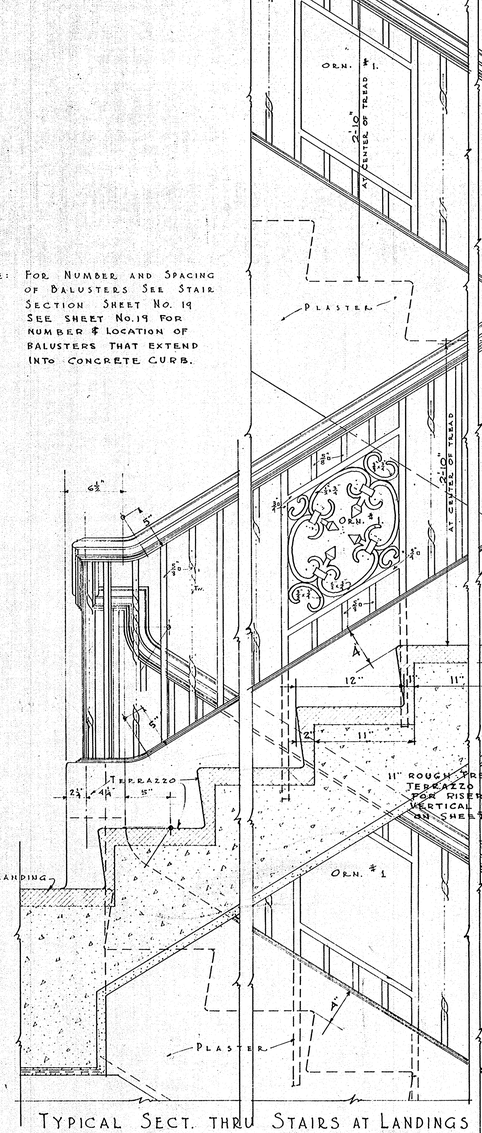


Typical Sect. thru Stairs at Landings

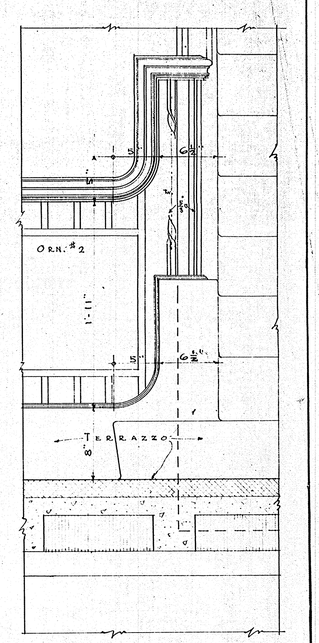


Typical Elev. of Stairs from Corridor

11" rough tread for all terrazzo & marble stairs. For riser heights see Vertical Dimensions on sheet No. 19.

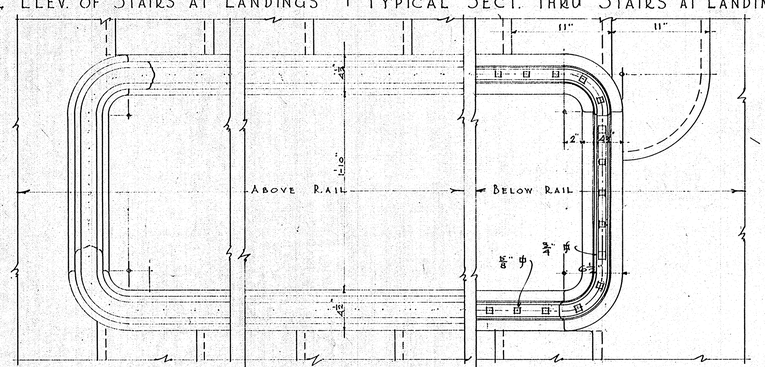


Typical Plan of Stair Well

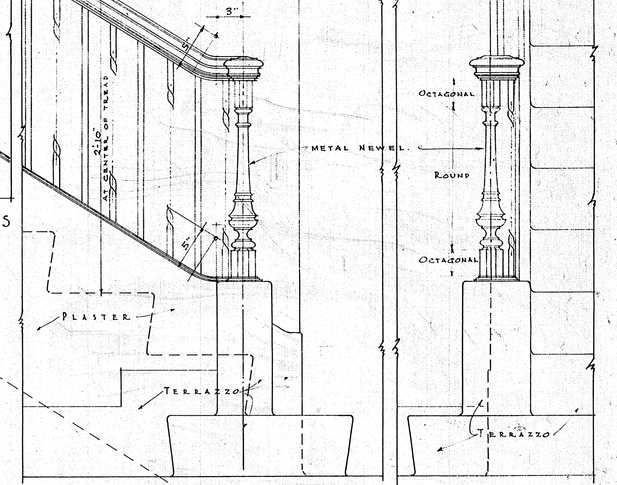


Elev. from 100 S


Elev. from 100 E (East Stairway - 1st Floor)

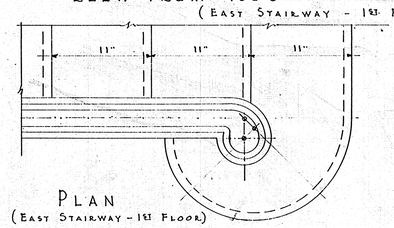


Plan (East Stairway - 1st Floor)

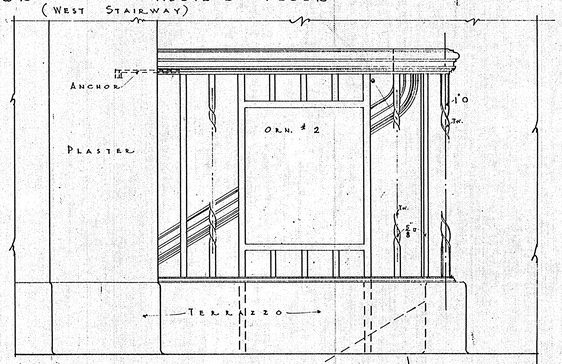

Elev. of Railing from 300 S

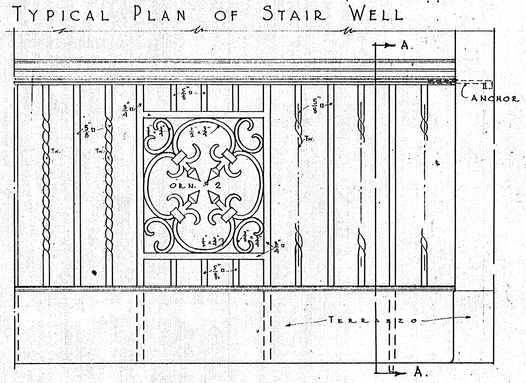

Typical Railing from Corridors

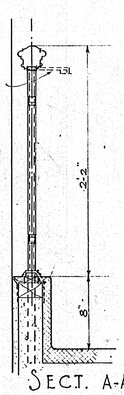


Sect. A-A.

For width of openings & number of rods see sheet No. 12.


Stair Details

City Hall Building
Duluth, Minnesota.
Thos. J. Shefchik. Architect.,
313 Glencoe Bldg.,
Duluth, Minn.


Sheet No. 26

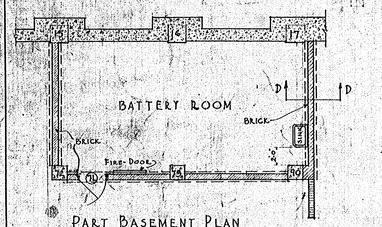

PART BASEMENT PLAN

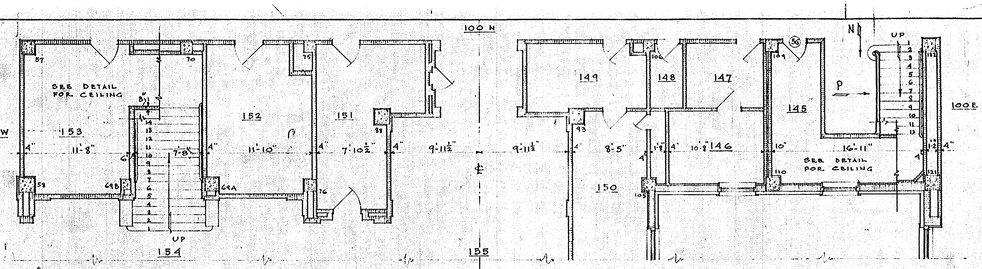


PART FIRST FLOOR PLAN
SCALE 1/8 IN. = 1 FT.

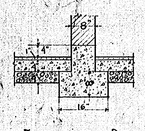


FOOTING DETAIL
SCALE 1/2" = 1'-0"


SECOND STREET ELEVATION SCALE - 1/8" = 1'-0"

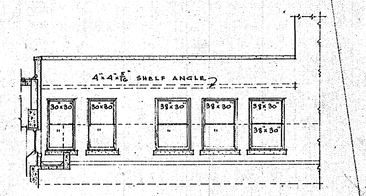


ELEVATION -J-

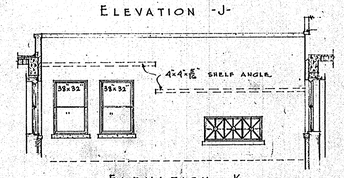

ELEVATION -K-

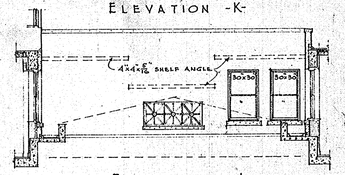


ELEVATION -L-

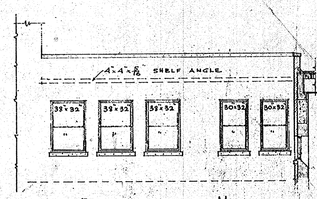

ELEVATION -M-

ELEVATIONS IN LIGHT COURTS

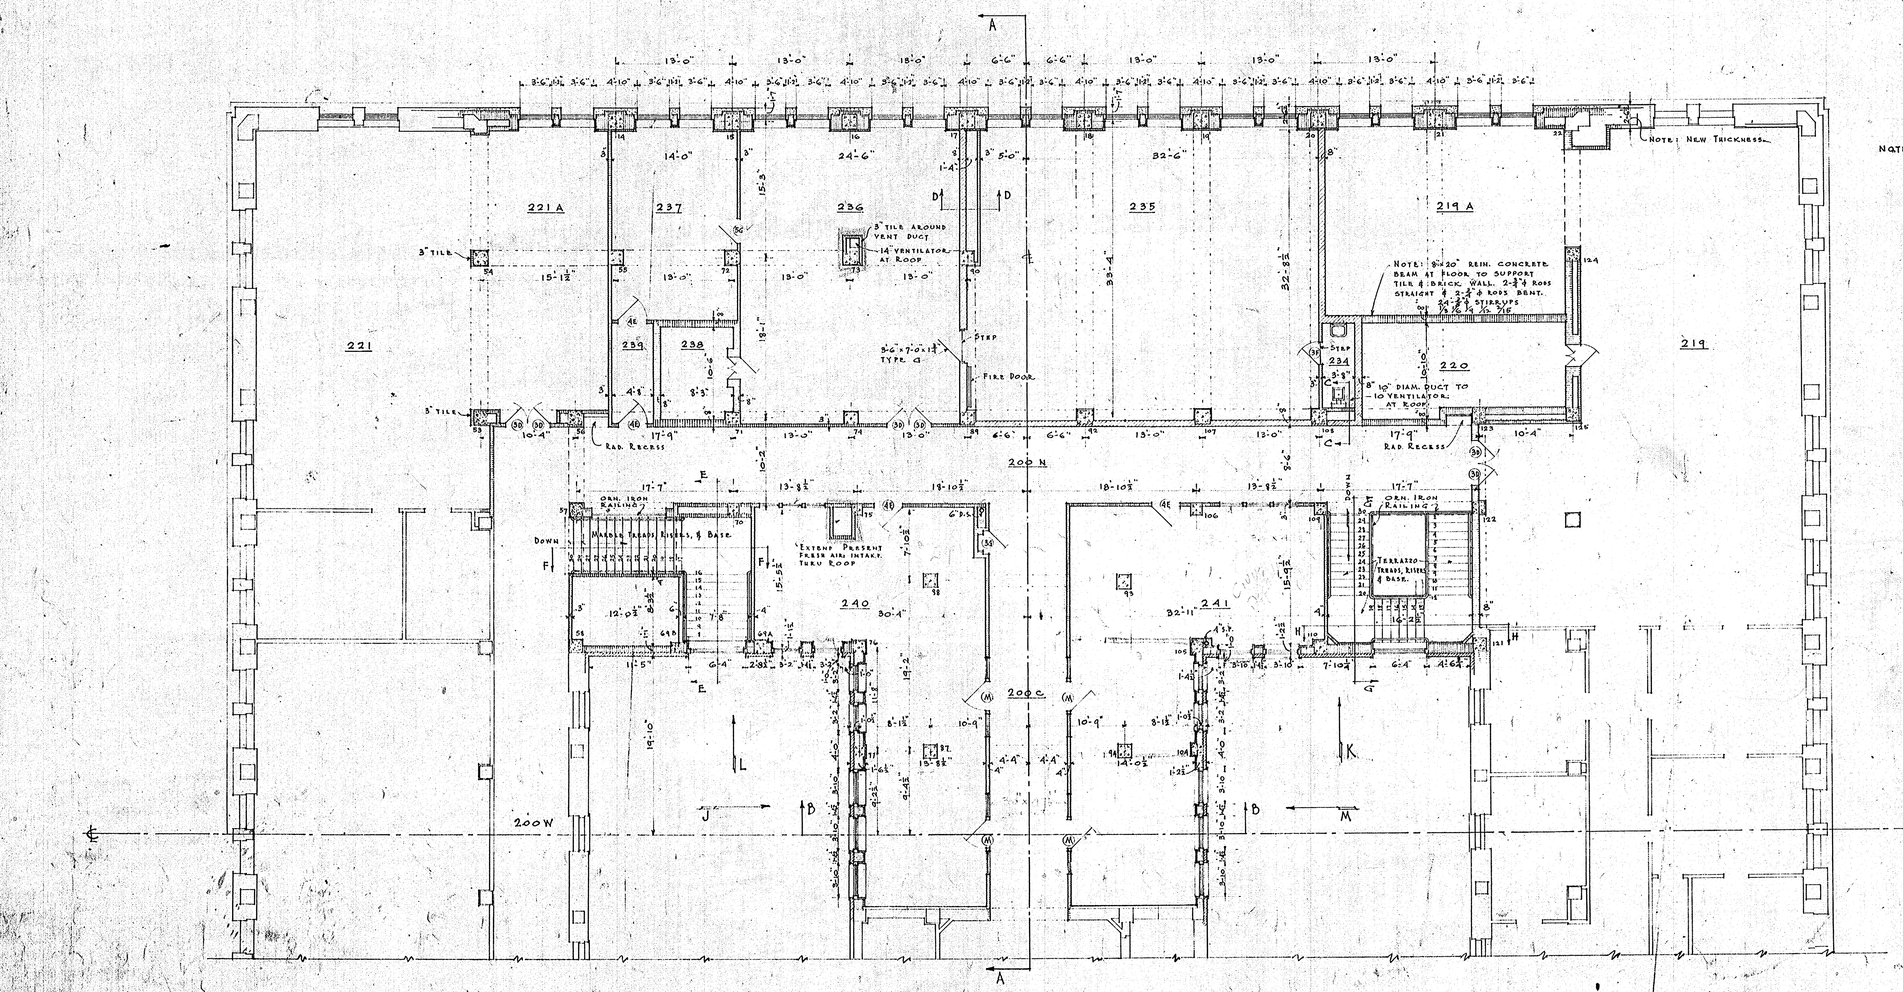

SECOND FLOOR PLAN
SCALE 1/8 IN. = 1 FT.

NOTES: THIS DRAWING SHOWS THE NEW ARRANGEMENT AND TAKES PRECEDENCE OVER ARRANGEMENTS SHOWN ON ORIGINAL DRAWINGS. REMOVE WALLS OR PARTITIONS AND FILL OPENINGS AS REQUIRED.
WORKMANSHIP & MATERIALS TO BE SAME AS IN GENERAL SPECIFICATIONS UNLESS OTHERWISE NOTED.
WINDOWS IN ROOM # 235 TO BE WEATHER STRIPPED, SOLID METAL DOUBLE-HUNG WINDOWS BEARING UNDERWRITERS LABELS.

ROOM & FINISHING SCHEDULE

NO	ROOM	FLOOR: TERRAZZO	FLOOR: LINOLEUM	FLOOR: CEMENT	BASE: TERRAZZO	BASE: CEMENT	TRIM: OAK FINISH	TRIM: CHAIR RAIL	TRIM: PICTURE MLD.	PLASTER: PL. W.L.S. CEIL.	PLASTER: KEENES CEM.	REMARKS
234	TOILET	X			X		X			X	X	SUSP. CEILING SEE SECTION.
235	SIGNAL SYST.	X			X		X			X		
236	GEN. OFFICE		X			X	X	X	X	X		
237	CHIEF'S OFFICE		X			X	X	X	X	X		
238	VAULT			X		X				X		
239	PASSAGE	X			X		X	X	X	X		
221A	PARK DEPT.	X			X		X	X	X	X		
240	UNASSIGNED											
241	"											
200N	CORRIDOR	X			X		X			X		
200C	"	X			X					X		
220	VAULT		X			X	X			X		
219A	PUBLIC WORKS	X			X		X	X	X	X		

NOTE: ALL INTERIOR DIMENSIONS ON THIS SHEET ARE FROM ROUGH TO ROUGH.

SECOND FLOOR ADDITION
CITY HALL BUILDING
DULUTH, MINNESOTA.
THOS. J. SHEPCHIK, ARCHITECT.
313 GLENCOE BLDG.,
DULUTH, MINN.

13

SHEET NO. 27