Purchasing Division
Finance Department

Room 120
411 West First Street
Duluth, Minnesota 55802

218-730-5340
purchasing@duluthmn.gov

Addendum #1
Solicitation # 25-99479
Project #2255

This addendum serves to notify all bidders of the following changes to the solicitation documents:

1. City Utility drawings printed from GIS are attached. They show all city utilities, proposed boring locations and UDI (structure) labels.

2. A Storm Pipe List is attached with pipe lengths. Assume all storm pipes will be televised. Consultant will need to meet the requirements of section 3g for the length of pipe on the list.

3. A list with an approximate number of CB's, Sanitary MH's, Storm MH's and Valves is attached.

4. The current City Structure Inspection form is attached and should be filled out completely by consultant for each storm and sanitary structure in ROW. All culverts on the project will be visually assessed by the consultant, they will not be televised. All valves in the ROW need to be assessed by consultant whether they need parts or repair before concrete collars or adjusting occurs.

5. A partial sample plan from the 2023 Street Preservation is attached for reference.

Please acknowledge receipt of this Addendum by including a copy of it with your proposal. The pages included will not count toward any page limitation, if any, identified in the RFP.

Posted: **May 20, 2025**

Morningside - Everett St, from Jean Duluth Rd to Morningside 1


The City of Duluth has tried to ensure that the information contained in this map or electronic document is accurate. The City of Duluth makes no warranty or guarantee concerning the accuracy or reliability. This drawing/data is neither a legally recorded map nor a survey and is not intended to be used as one. The drawing/data is a compilation of records, information and data located in various City, County and State offices and other sources affecting the area shown and is to be used for reference purposes only. The City of Duluth shall not be liable for errors contained within this data provided or for any damages in connection with the use of this information contained within. The City of Duluth requires that this map/data not be redistributed to any party in whole or in part, including any derivative works of products generated by combining the data with other data, unless authorized by the City of Duluth GIS office.


I:\PWU\ENGINEER\PROJECTS\2000-2499\2255_2026_Street_Preservation_Morley Heights_Morningside\3-STREETS\UTILITIES\UTILITIES2255

N

0 12.5 25 Feet

Scale: 1:400

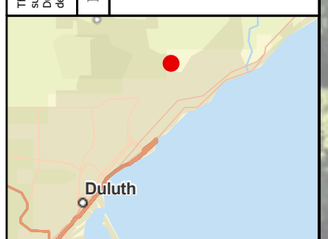

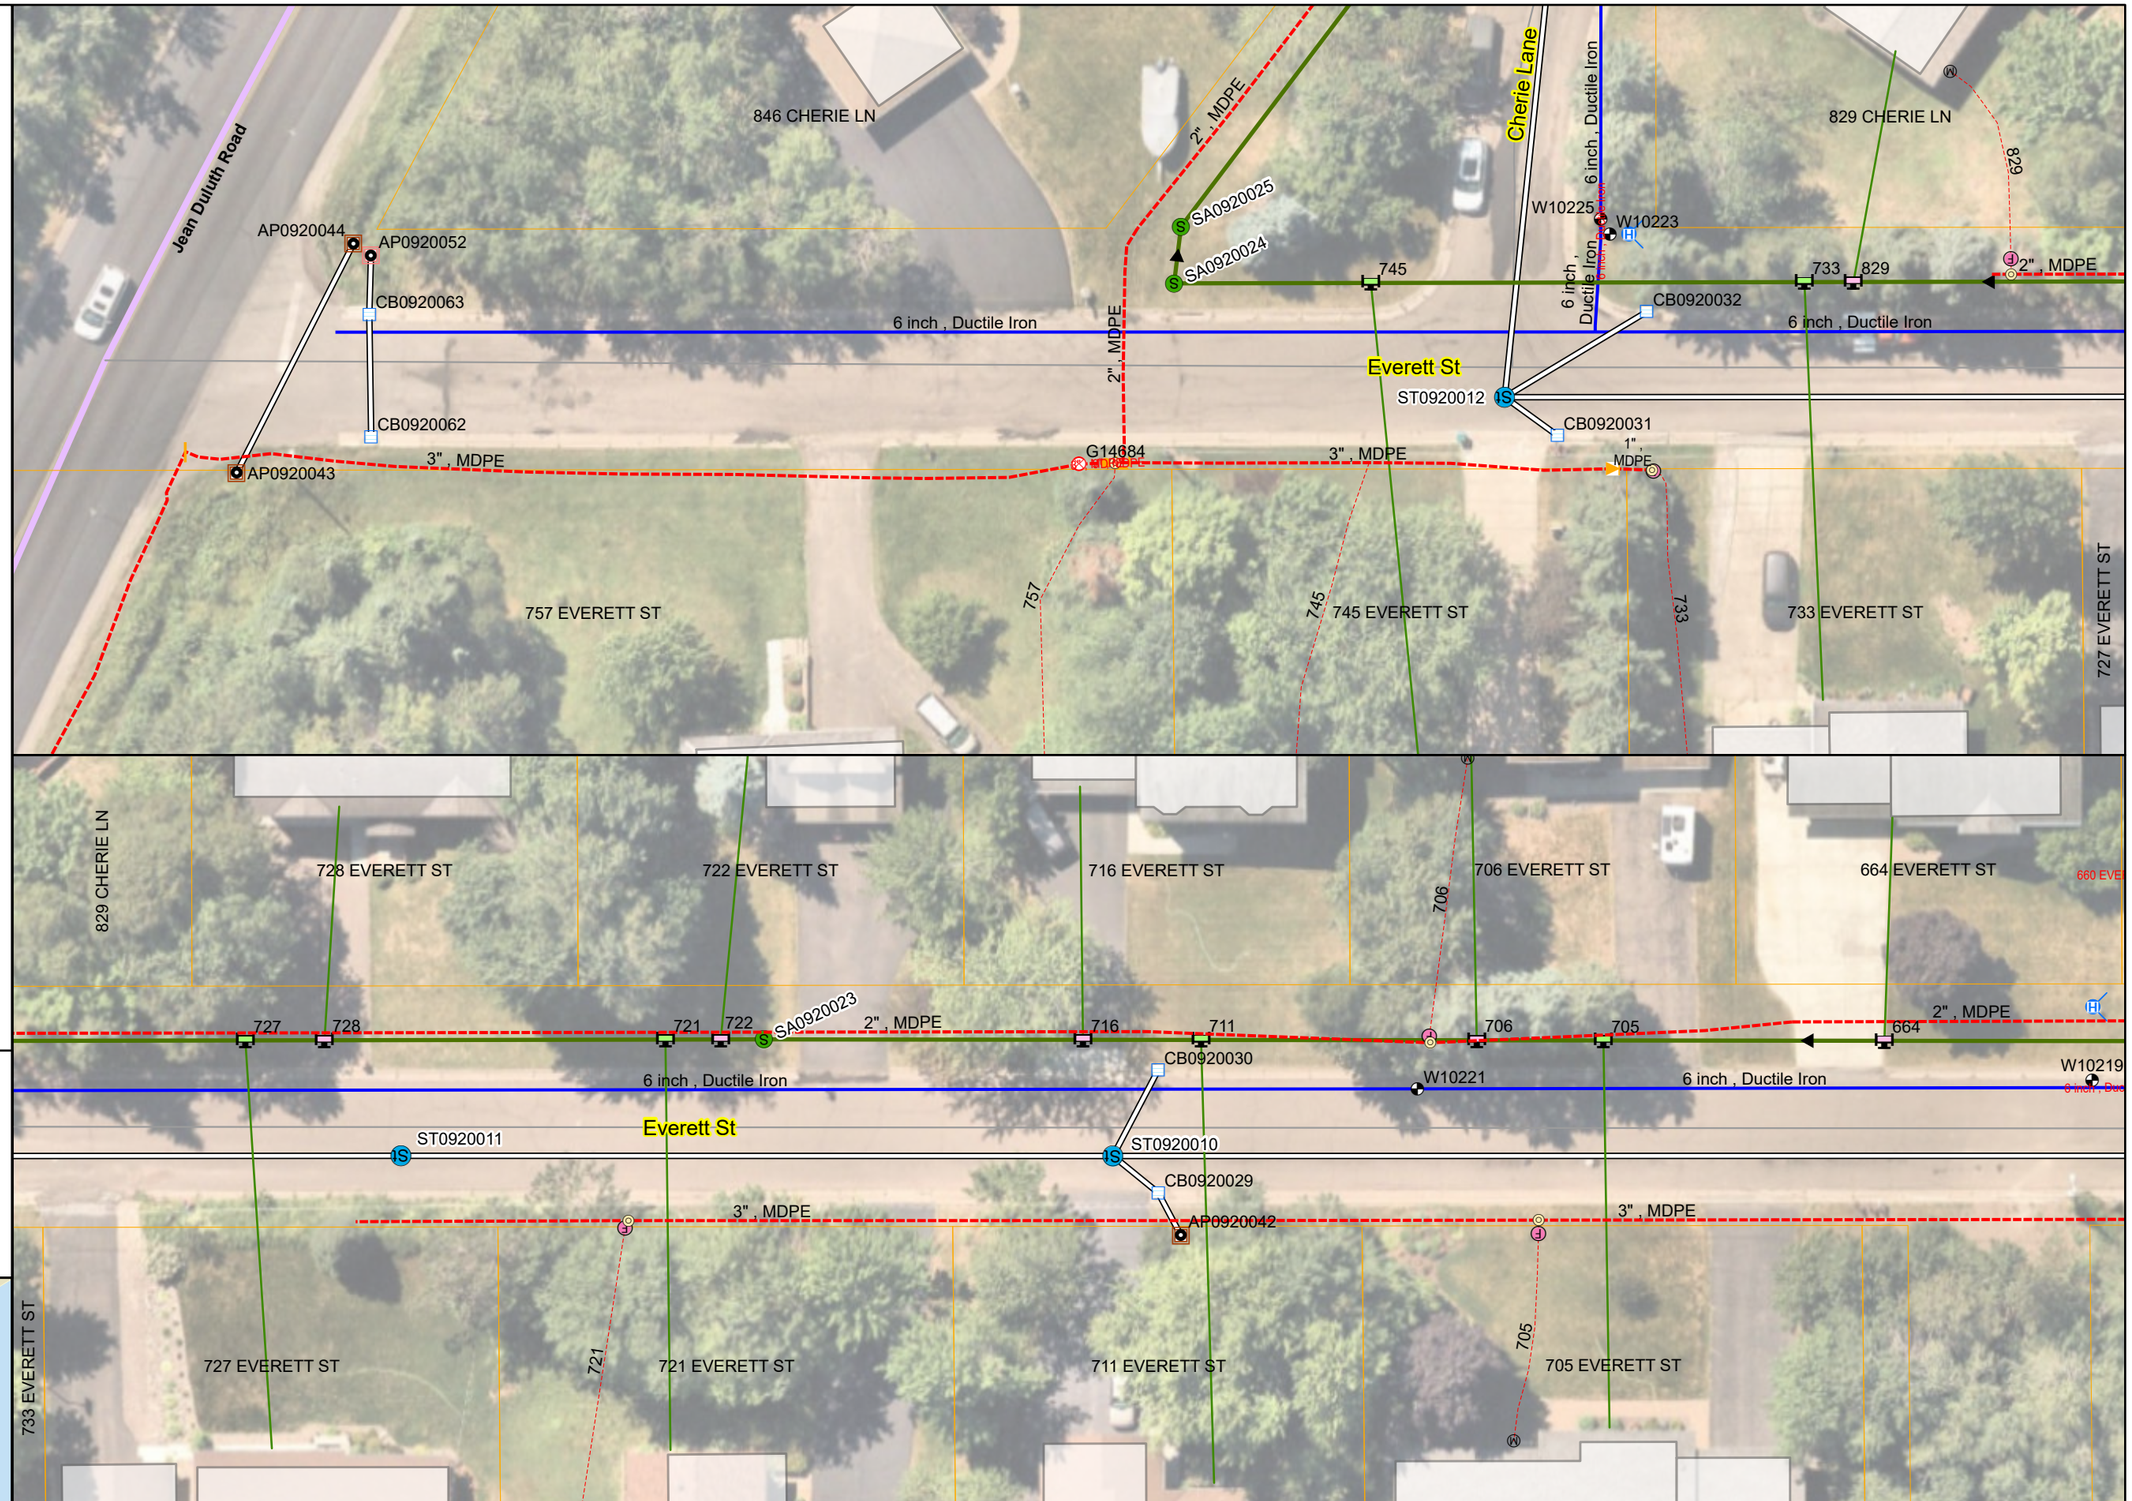

SIGNATURE: _____ DATE: _____

TYPE NAME _____ LIC. NO: _____

CITY OF DULUTH
ENGINEERING DIVISION
411 W. 1ST ST. STE. 240
DULUTH, MN 55802

2026 STREET PRESERVATION

CITY PROJECT NO.: 2255 | STATE AID PROJECT NO.:

DRAWN BY: MLT

BORINGS

SHEET NO. 1 OF 8

Morningside - Everett St, from Jean Duluth Rd to Morningside 2

The City of Duluth has tried to ensure that the information contained in this map or electronic document is accurate. The City of Duluth makes no warranty or guarantee concerning the accuracy or reliability. This drawing/data is neither a legally recorded map nor a survey and is not intended to be used as one. The drawing/data is a compilation of records, information and data located in various City, County and State offices and other sources affecting the area shown and is to be used for reference purposes only. The City of Duluth shall not be liable for errors contained within this data provided or for any damages in connection with the use of this information contained within. The City of Duluth requires that this map/data not be redistributed to any party in whole or in part, including any derivative works of products generated by combining the data with other data, unless authorized by the City of Duluth GIS office.

I:\PWU\ENGINEER\PROJECTS\2000-2499\2255_2026_Street_Preservation_Morley Heights_Morningside\3-STREETS\UTILITIES\UTILITIES2255

N

0 12.5 25 Feet


Scale: 1:400


Duluth

664 EVERETT ST
660 EVERETT ST
656 EVERETT ST
650 EVERETT ST
644 EVERETT ST
1828 WOODBURY LN
661 EVERETT ST
651 EVERETT ST
645 EVERETT ST
635 EVERETT ST
629 EVERETT ST
1831 WOODBURY LN
1912 MORNINGSIDE AVE
568 EVERETT ST
619 EVERETT ST
611 EVERETT ST
601 EVERETT ST
629 EVERETT ST
Everett St
Woodbury Lane
Morningside Ave
6 inch , Ductile Iron
W10219
660
661
656
SA0920022
2" , MDPE
SD0920021
CB0920028
ST0920009
CB0920027
AP0920045
3" , MDPE
ST0920008
6 inch , Ductile Iron
2" , MDPE
W08973
W10217
SA0920020
ST0920007
6 inch , Cast Iron
W10213
CB0920023
CB0920026
W10215
ST0920005
CB0920024
AP0920041
ST0920006
CB0920025
AP0920046
AP0920084
AP0920083
568
Fuel L
611
619

SIGNATURE: _____ TYPE NAME	DATE: _____ LIC. NO: _____	CITY OF DULUTH ENGINEERING DIVISION 411 W. 1ST ST. STE. 240 DULUTH, MN 55802	2026 STREET PRESERVATION
			CITY PROJECT NO.: 2255 / STATE AID PROJECT NO.:
			DRAWN BY: MLT
			BORINGS
			SHEET NO. 2 OF 8

Morningside - Cherie lane, from Everett St to Woodbury 1

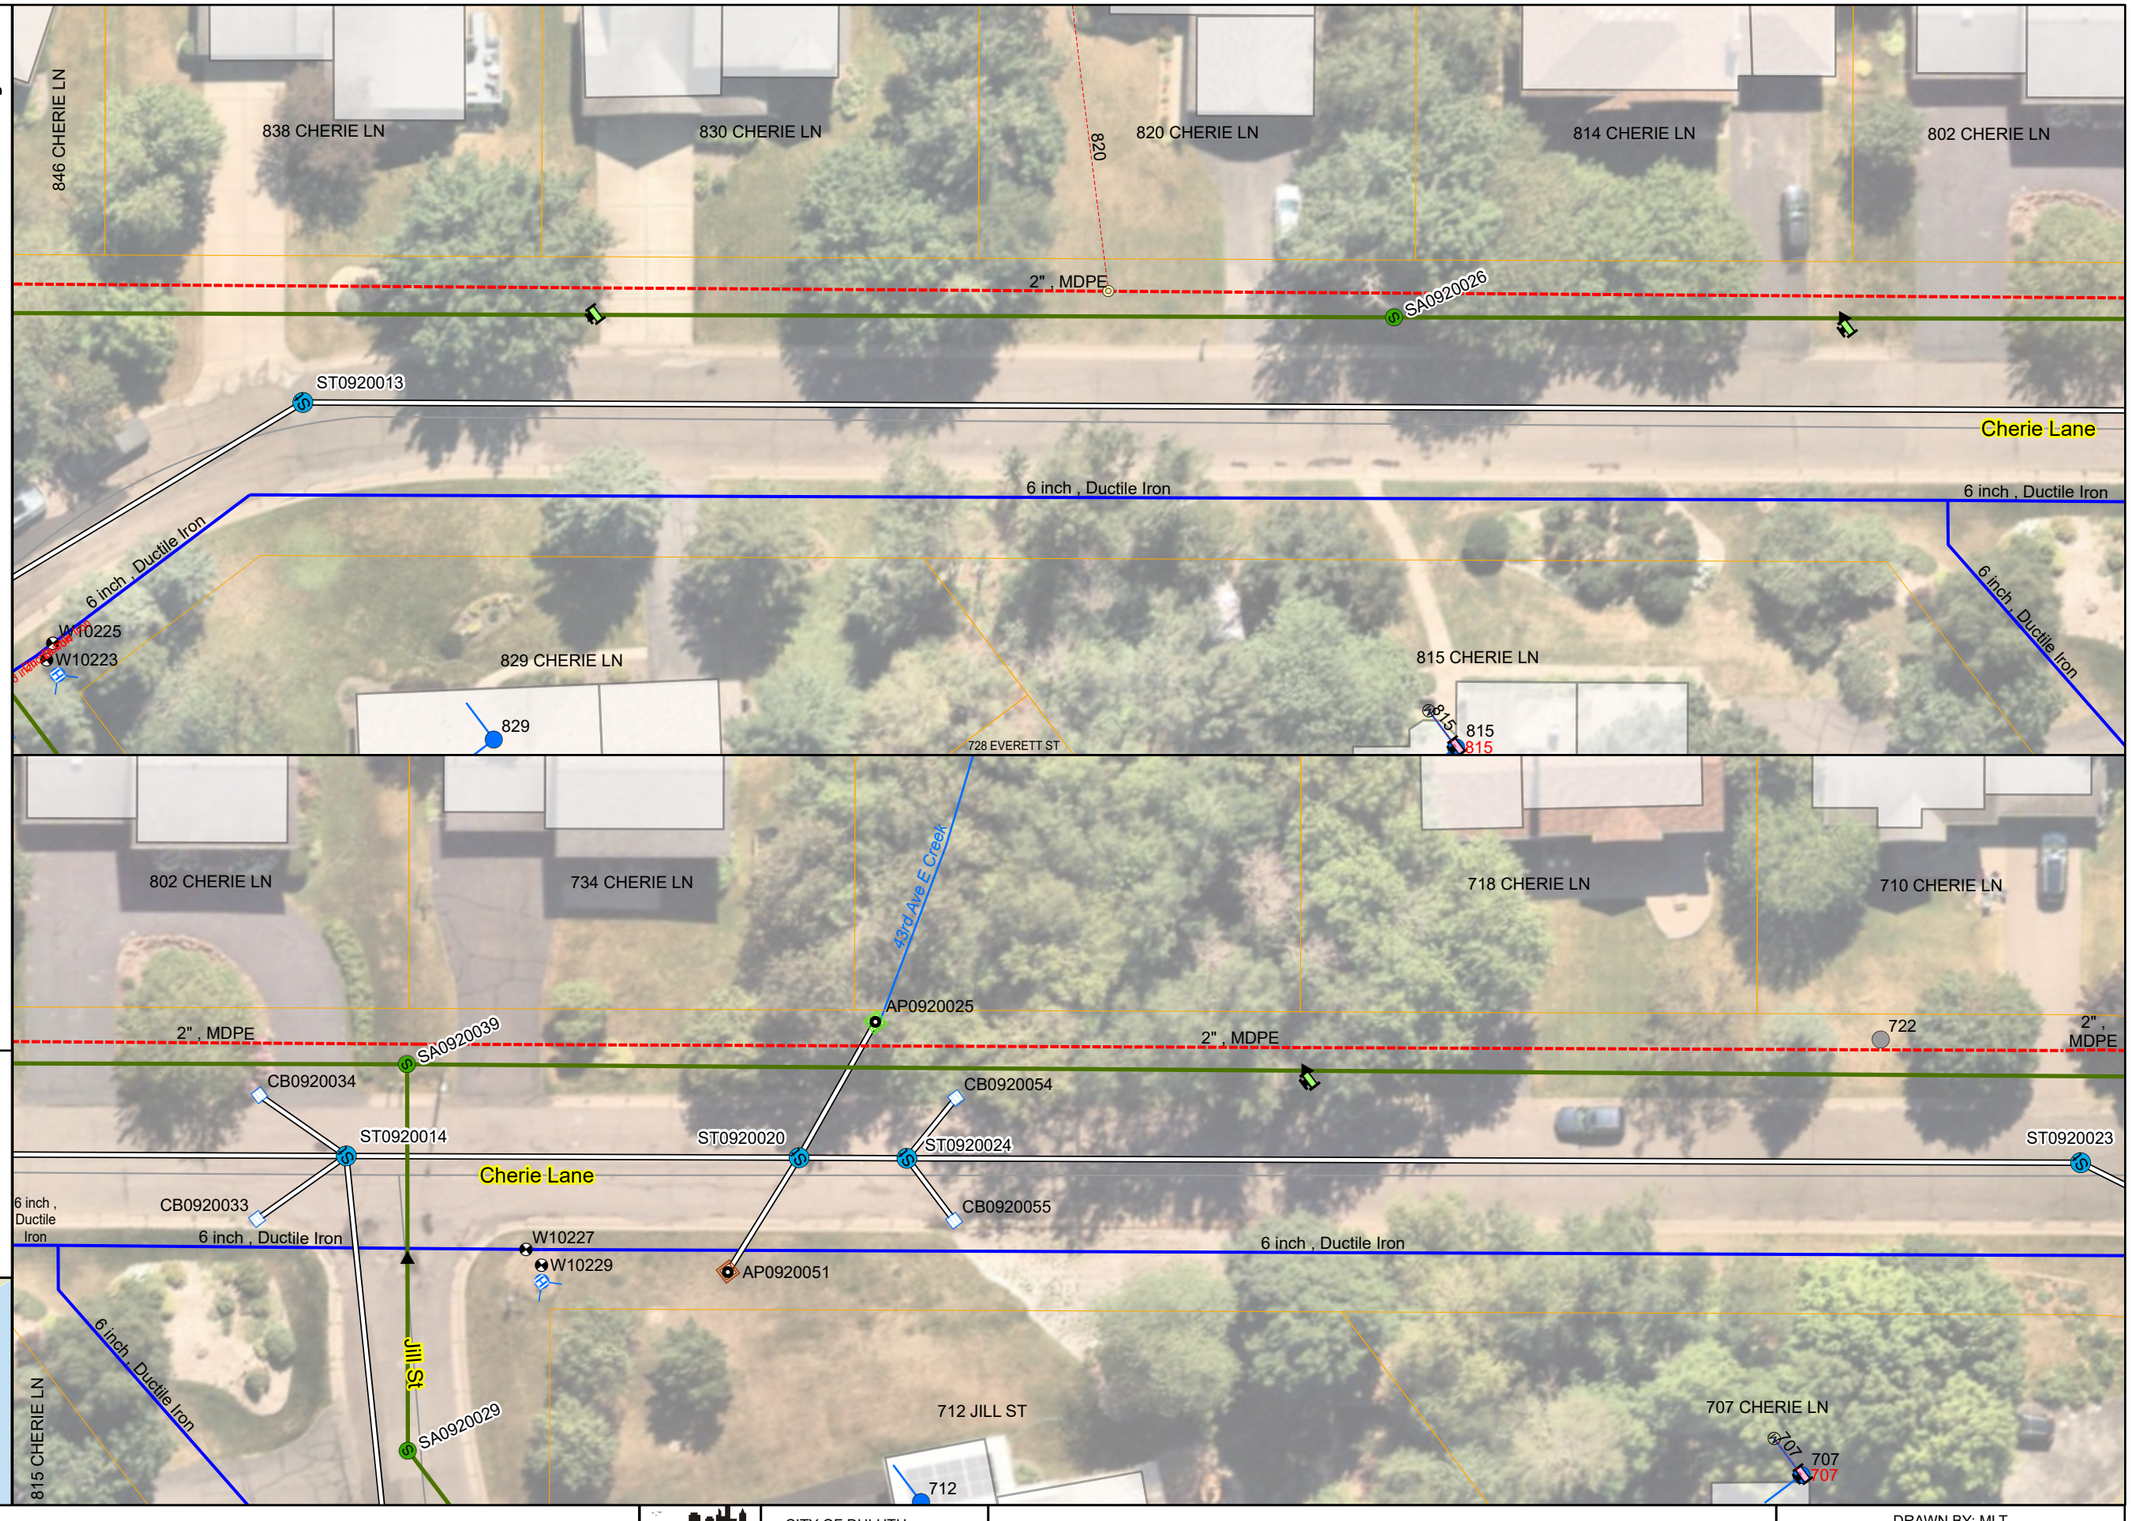

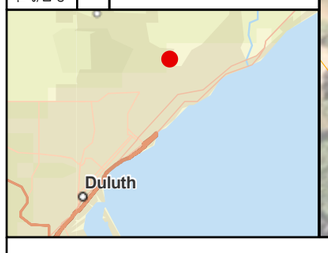

0 12.5 25 Feet

Scale: 1:400

I:\PW\ENGINEER\PROJECTS\2000-2499\2255_2026_Street_Preservation_Morley Heights_Morningside\3-STREETS\UTILITIES\UTILITIES2255

The City of Duluth has tried to ensure that the information contained in this map or electronic document is accurate. The City of Duluth makes no warranty or guarantee concerning the accuracy or reliability. This drawing/data is neither a legally recorded map nor a survey and is not intended to be used as one. The drawing/data is a compilation of records, information and data located in various City, County and State offices and other sources affecting the area shown and is to be used for reference purposes only. The City of Duluth shall not be liable for errors contained within this data provided or for any damages in connection with the use of this information contained within. The City of Duluth requires that this map/data not be redistributed to any party in whole or in part, including any derivative works of products generated by combining the data with other data, unless authorized by the City of Duluth GIS office.

SIGNATURE: _____ TYPE NAME

DATE: _____

LIC. NO: _____

CITY OF DULUTH
ENGINEERING DIVISION
411 W. 1ST ST. STE. 240
DULUTH, MN 55802

2026 STREET PRESERVATION

CITY PROJECT NO.: 2255


STATE AID PROJECT NO.:

DRAWN BY: MLT

BORINGS

SHEET NO. 3 OF 8

Morningside - Cherie lane, from Everett St to Woodbury 2

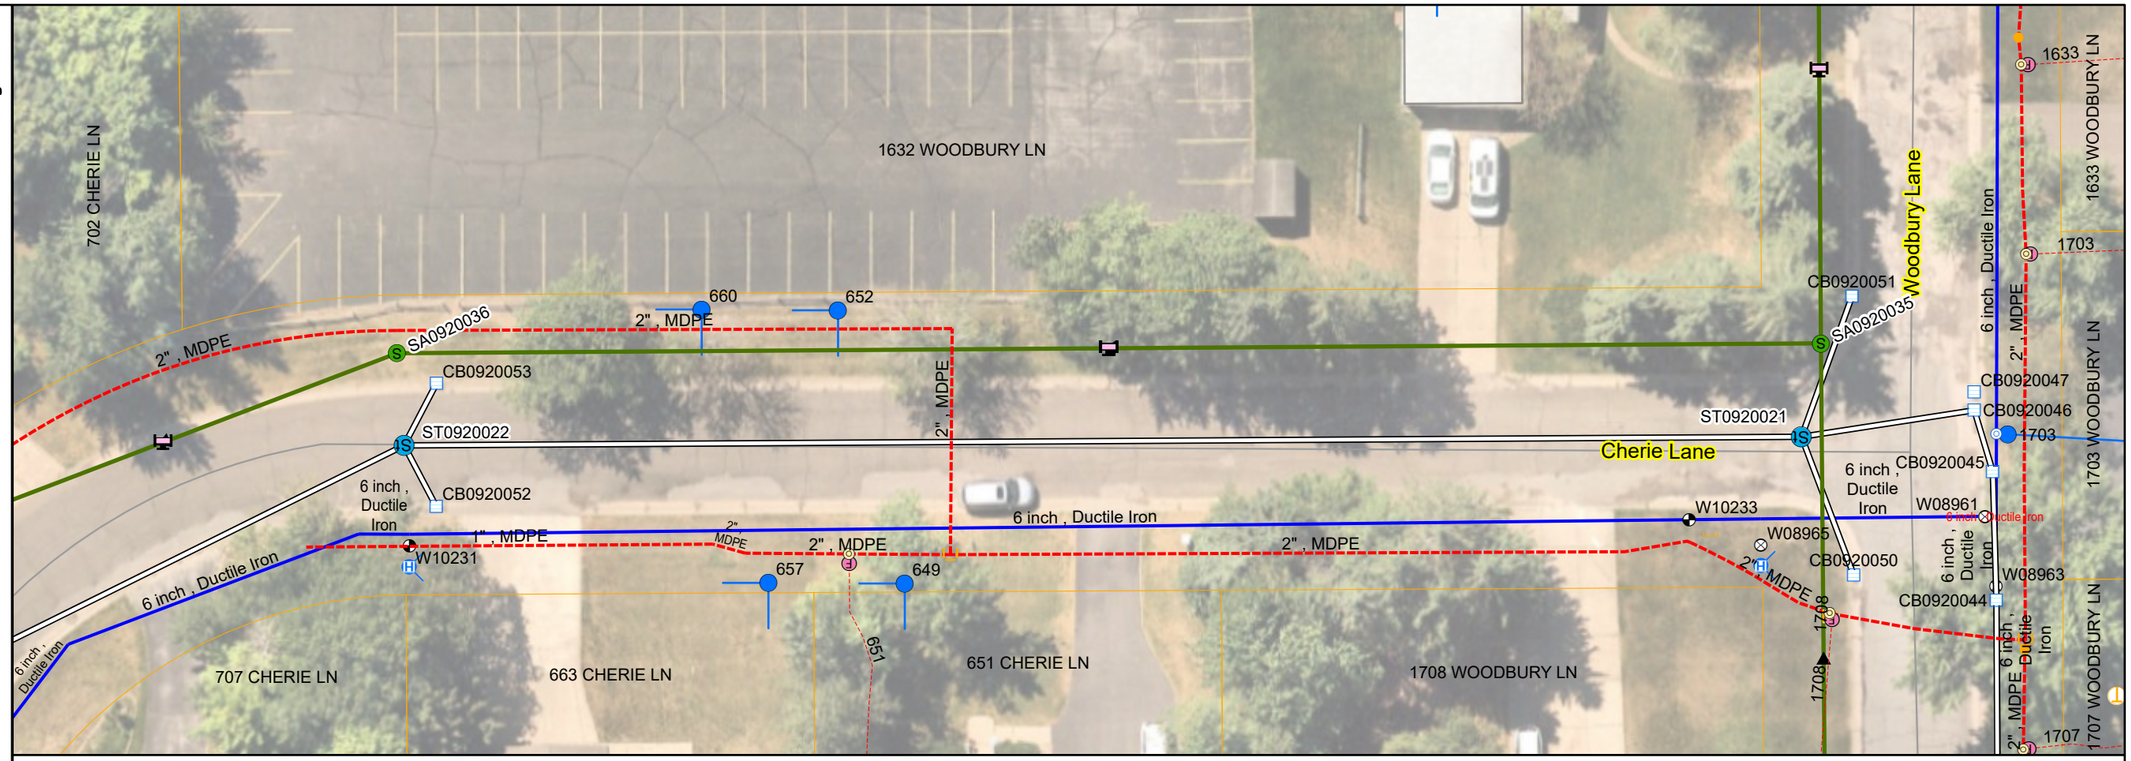


The City of Duluth has tried to ensure that the information contained in this map or electronic document is accurate. The City of Duluth makes no warranty or guarantee concerning the accuracy or reliability. This drawing/data is neither a legally recorded map nor a survey and is not intended to be used as one. The drawing/data is a compilation of records, information and data located in various City, County and State offices and other sources affecting the area shown and is to be used for reference purposes only. The City of Duluth shall not be liable for errors contained within this data provided or for any damages in connection with the use of this information contained within. The City of Duluth requires that this map/data not be redistributed to any party in whole or in part, including any derivative works or products generated by combining the data with other data, unless authorized by the City of Duluth GIS office.

I:\PWU\ENGINEER\PROJECTS\2000-2499\2255_2026_Street_Preservation_Morley Heights_Morningside\3-STREETS\UTILITIES\UTILITIES2255

N

0 12.5 25 Feet

Scale: 1:400

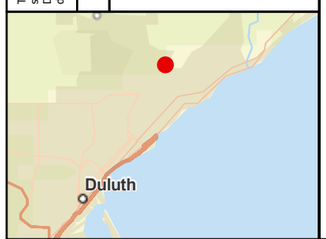

SIGNATURE: _____ TYPE NAME

DATE: _____

LIC. NO: _____

CITY OF DULUTH
ENGINEERING DIVISION
411 W. 1ST ST. STE. 240
DULUTH, MN 55802

2026 STREET PRESERVATION

CITY PROJECT NO.: 2255

STATE AID PROJECT NO.:

DRAWN BY: MLT

BORINGS

SHEET NO. 4 OF 8

Morningside - Woodbury Lane, from Everett to Glenwood 1

The City of Duluth has tried to ensure that the information contained in this map or electronic document is accurate. The City of Duluth makes no warranty or guarantee concerning the accuracy or reliability. This drawing/data is neither a legally recorded map nor a survey and is not intended to be used as one. The drawing/data is a compilation of records, information and data located in various City, County and State offices and other sources affecting the area shown and is to be used for reference purposes only. The City of Duluth shall not be liable for errors contained within this data provided or for any damages in connection with the use of this information contained within. The City of Duluth requires that this map/data not be redistributed to any party in whole or in part, including any derivative works of products generated by combining the data with other data, unless authorized by the City of Duluth GIS office.

I:\PW\ENGINEER\PROJECTS\2000-2499\2255_2026_Street_Preservation_Morley Heights_Morningside\3-STREETS\UTILITIES\UTILITIES2255

N

0 12.5 25 Feet

Scale: 1:400

Duluth

Everett St
ST0920008
3" , MDPE
6 inch , Ductile Iron
2" , MDPE
3" , MDPE
6 inch , Ductile Iron
Woodbury Lane
W10217
6 inch , Ductile Iron
W08973
3" , MDPE
6 inch , Ductile Iron
1828 WOODBURY LN
1831 WOODBURY LN
1821 WOODBURY LN
1809 WOODBURY LN
1800 WOODBURY LN
1803 WOODBURY LN
1726 WOODBURY LN
1729 WOODBURY LN
SA0920030
1828
1831
1821
1809
1803
1726
1729
6 inch , Ductile Iron
2" , MDPE
6 inch , Ductile Iron
2" , MDPE
1800
1800
1828
1828
ST0920018
Jill St
W10237
629
6 inch , Ductile Iron
2" , MDPE
W08971
1726
1726
ST0920019
CB0920039
2" , MDPE
6 inch , Ductile Iron
SA0920
W08967
CB0920040
W08969
1803
6 inch , Ductile Iron
2" , MDPE
1803
1729 WOODBURY LN
Jill St
ST0920018
1726 WOODBURY LN
1726
1708 WOODBURY LN
SA0920032
1708
Woodbury Lane
SA0920031
6 inch , Ductile Iron
2" , MDPE
CB0920041
CB0920042
6 inch , Ductile Iron
CB0920043
1717
1723
1723 WOODBURY LN
1717 WOODBURY LN
1717
1729 WOODBURY LN
1729
2" , MDPE
6 inch , Ductile Iron
W10233
W08965
2" , MDPE
6 inch , Ductile Iron
1708
Cherie Lane
CB0920050
ST0920021
SA0920035
CB0920051
1632 WOODBURY LN
6 inch , Ductile Iron
W08961
CB0920044
W08963
CB0920045
CB0920046
CB0920047
1703
2" , MDPE
6 inch , Ductile Iron
1707
1707 WOODBURY LN
1707
1703 WOODBURY LN
1703
1633 WOODBURY LN

SIGNATURE: _____ TYPE NAME

DATE: _____

LIC. NO: _____

CITY OF DULUTH
ENGINEERING DIVISION
411 W. 1ST ST. STE. 240
DULUTH, MN 55802

2026 STREET PRESERVATION

CITY PROJECT NO.: 2255


STATE AID PROJECT NO.:


DRAWN BY: MLT

BORINGS

SHEET NO. 5 OF 8

Morningside - Woodbury Lane, from Everett to Glenwood 2

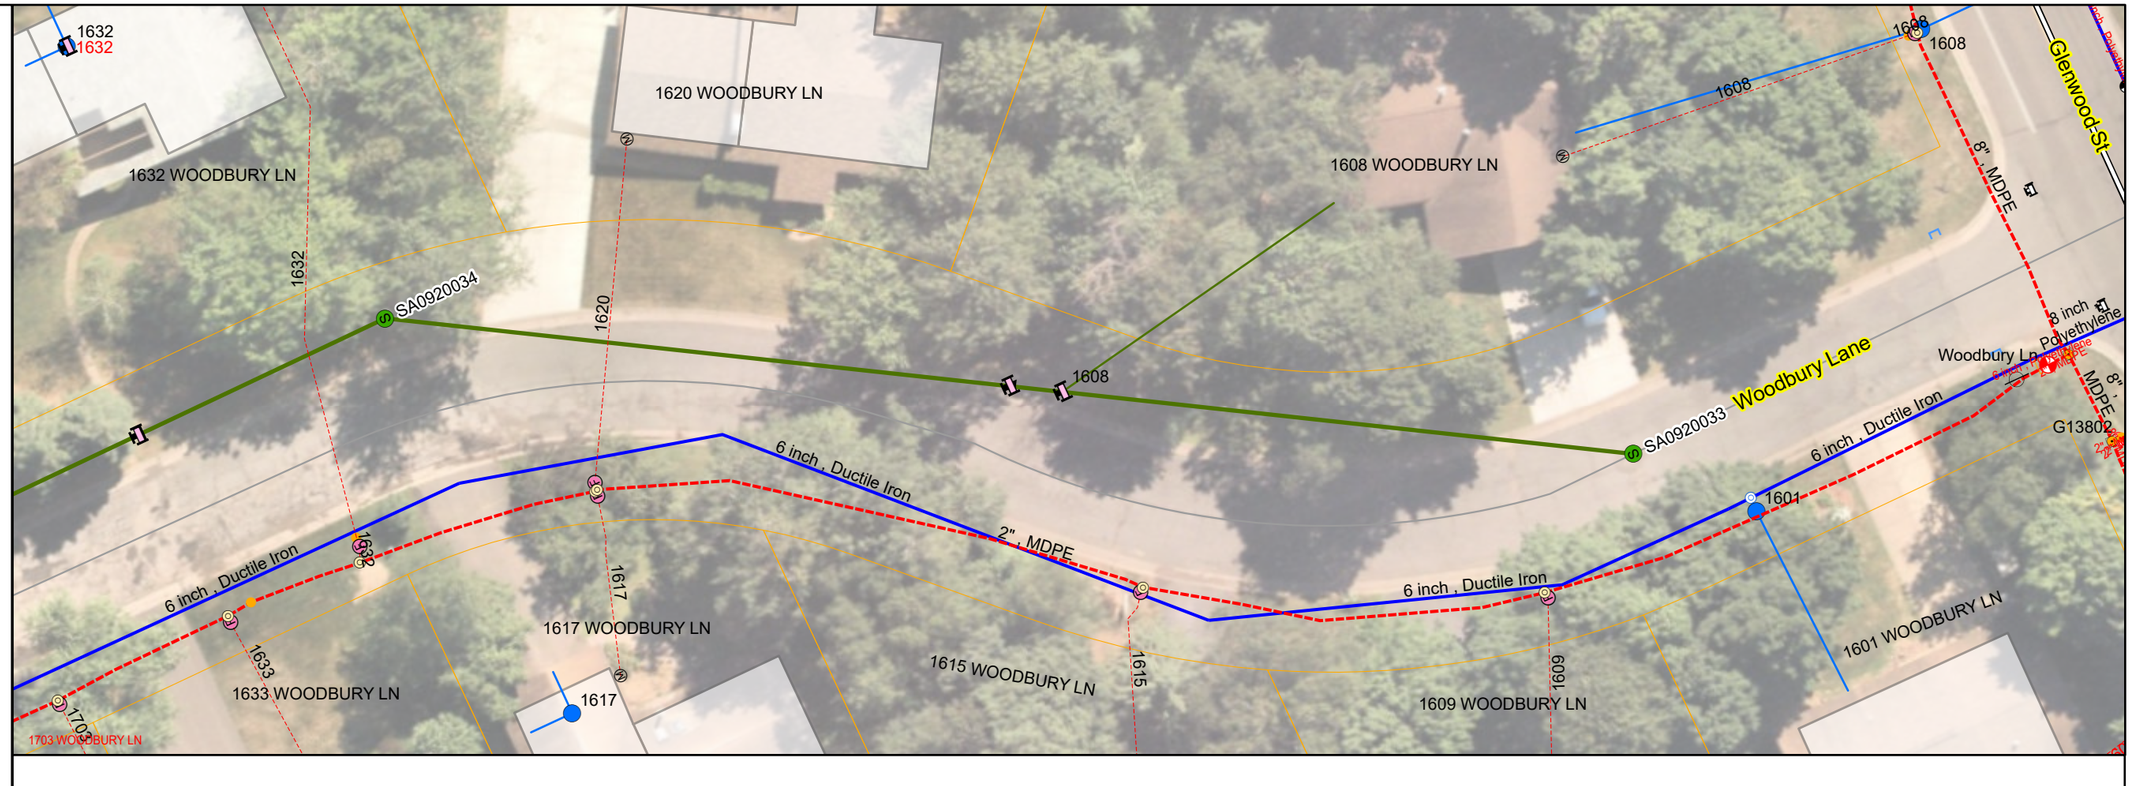

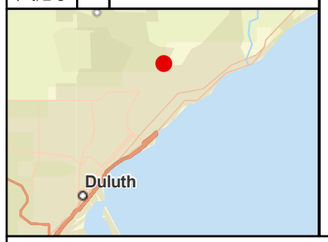

N

0 12.5 25 Feet

Scale: 1:400

I:\PWU\ENGINEER\PROJECTS\2000-2499\2255_2026_Street_Preservation_Morley Heights_Morningside\3-STREETS\UTILITIES\UTILITIES2255

The City of Duluth has tried to ensure that the information contained in this map or electronic document is accurate. The City of Duluth makes no warranty or guarantee concerning the accuracy or reliability. This drawing/data is neither a legally recorded map nor a survey and is not intended to be used as one. The drawing/data is a compilation of records, information and data located in various City, County and State offices and other sources affecting the area shown and is to be used for reference purposes only. The City of Duluth shall not be liable for errors contained within this data provided or for any damages in connection with the use of this information contained within. The City of Duluth requires that this map/data not be redistributed to any party in whole or in part, including any derivative works of products generated by combining the data with other data, unless authorized by the City of Duluth GIS office.

SIGNATURE: _____ TYPE NAME

DATE: _____

LIC. NO: _____

CITY OF DULUTH
ENGINEERING DIVISION
411 W. 1ST ST. STE. 240
DULUTH, MN 55802

2026 STREET PRESERVATION

CITY PROJECT NO.: 2255

STATE AID PROJECT NO.:

DRAWN BY: MLT

BORINGS

SHEET NO. 6 OF 8

Morningside - Woodbury Lane, from Glenwood to Snively


The City of Duluth has tried to ensure that the information contained in this map or electronic document is accurate. The City of Duluth makes no warranty or guarantee concerning the accuracy or reliability. This drawing/data is neither a legally recorded map nor a survey and is not intended to be used as one. The drawing/data is a compilation of records, information and data located in various City, County and State offices and other sources affecting the area shown and is to be used for reference purposes only. The City of Duluth shall not be liable for errors contained within this data provided or for any damages in connection with the use of this information contained within. The City of Duluth requires that this map/data not be redistributed to any party in whole or in part, including any derivative works of products generated by combining the data with other data, unless authorized by the City of Duluth GIS office.


I:\PWU\ENGINEER\PROJECTS\2000-2499\2255_2026_Street_Preservation_Morley Heights_Morningside\3-STREETS\UTILITIES\UTILITIES2255

N

0 12.5 25 Feet

Scale: 1:400

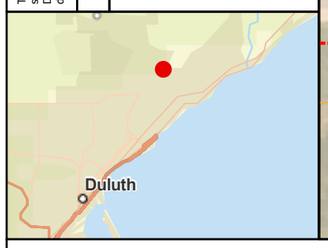

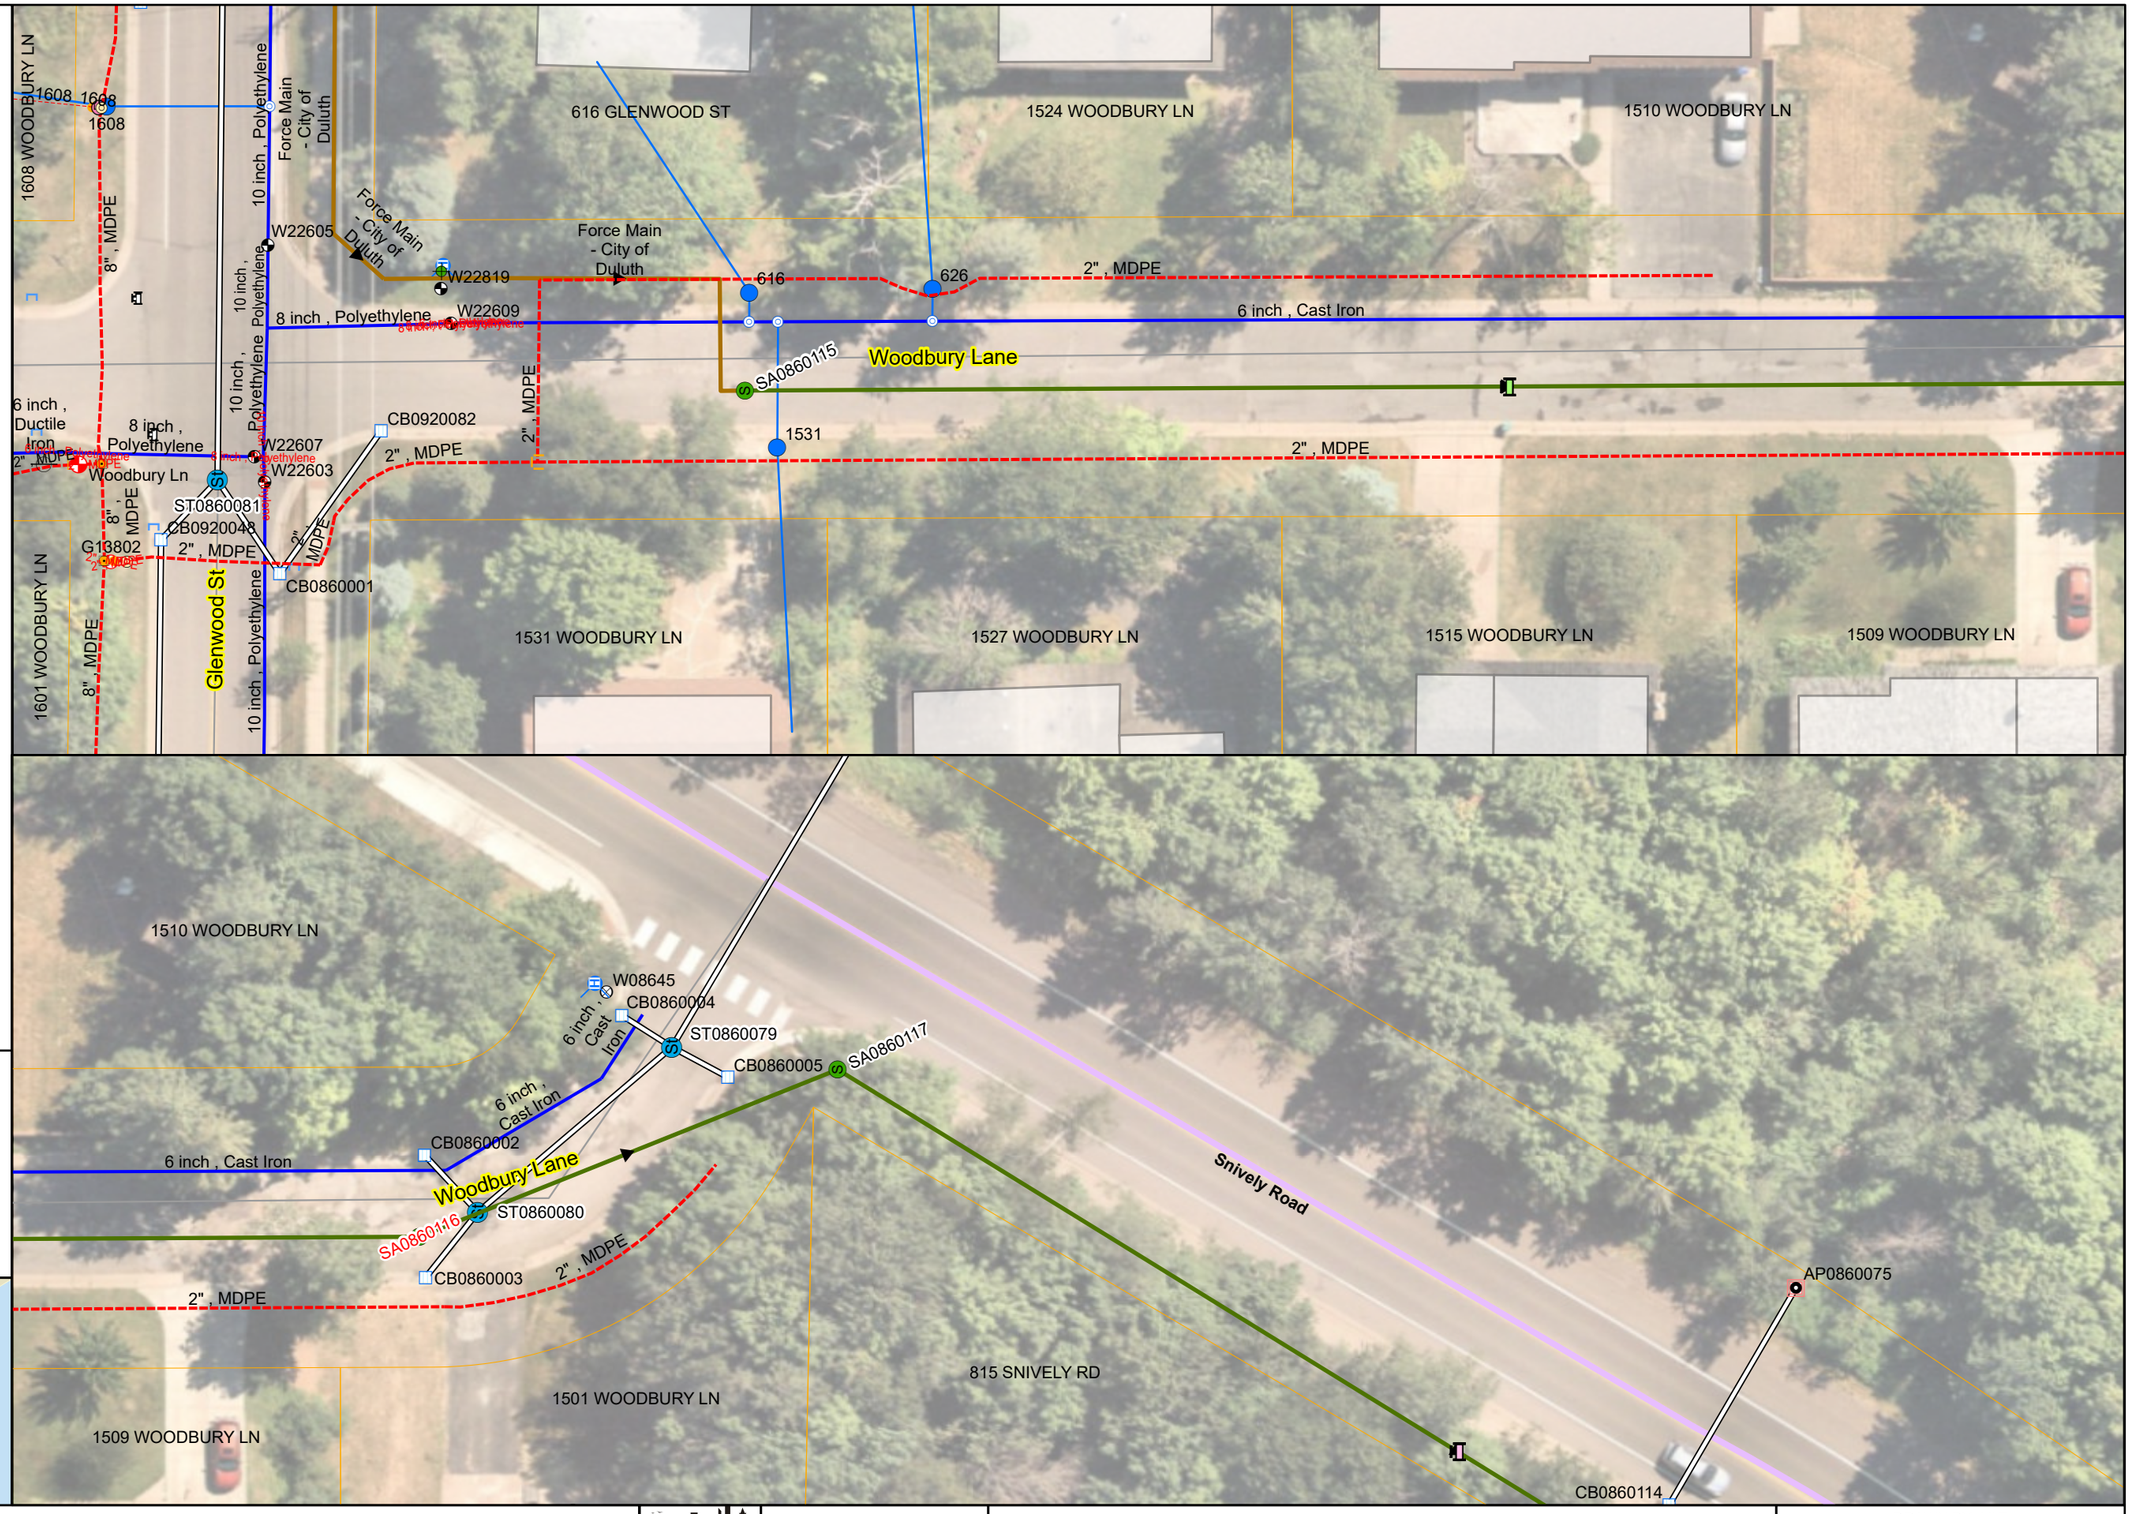

SIGNATURE: _____ TYPE NAME

DATE: _____

LIC. NO: _____

CITY OF DULUTH
ENGINEERING DIVISION
411 W. 1ST ST. STE. 240
DULUTH, MN 55802

2026 STREET PRESERVATION

CITY PROJECT NO.: 2255 | STATE AID PROJECT NO.:

DRAWN BY: MLT

BORINGS

SHEET NO. 7 OF 8

Morningside - Jill St, from Cherie Ln to Woodbury Lane

The City of Duluth has tried to ensure that the information contained in this map or electronic document is accurate. The City of Duluth makes no warranty or guarantee concerning the accuracy or reliability. This drawing/data is neither a legally recorded map nor a survey and is not intended to be used as one. The drawing/data is a compilation of records, information and data located in various City, County and State offices and other sources affecting the area shown and is to be used for reference purposes only. The City of Duluth shall not be liable for errors contained within this data provided or for any damages in connection with the use of this information contained within. The City of Duluth requires that this map/data not be redistributed to any party in whole or in part, including any derivative works of products generated by combining the data with other data, unless authorized by the City of Duluth GIS office.

I:\PWU\ENGINEER\PROJECTS\2000-2499\2255_2026_Street_Preservation_Morley Heights_Morningside\3-STREETS\UTILITIES\UTILITIES2255

N

0 12.5 25 Feet

Scale: 1:400

Duluth

734 CHERIE LN
802 CHERIE LN
2" , MDPE
SA0920039
W10227
6 inch , Ductile Iron
W10229
712 JILL ST
712
704 JILL ST
660 JILL ST
656 JILL ST
ST0920014
CB0920034
CB0920033
Jill St
SA0920029
CB0920036
2" , MDPE
SA0920028
Cherie Lane
6 inch , Ductile Iron
ST0920015
CB0920035
ST0920016
6 inch , Ductile Iron
2" , MDPE
6 inch , Ductile Iron
2" , MDPE
6 inch , Ductile Iron
W10235
2" , MDPE
2" , MDPE
707
701
AP0920026
AP0920058
815 CHERIE LN
717
717 JILL ST
711 JILL ST
711
661 JILL ST
655 JILL ST
660 JILL ST
656 JILL ST
648 JILL ST
1726 WOODBURY LN
1726
SA0920037
Woodbury Lane
6 inch , Ductile Iron
2" , MDPE
SA0920027
2" , MDPE
CB0920037
CB0920040
ST0920017
ST0920018
ST0920019
Jill St
CB0920038
6 inch , Ductile Iron
6 inch , Ductile Iron
6 inch , Ductile Iron
W10237
W08967
W08971
2" , MDPE
2" , MDPE
2" , MDPE
2" , MDPE
639
629
CB0920039
W08969
6 inch , Ductile Iron
661 JILL ST
655 JILL ST
647 JILL ST
1800 WOODBURY LN

SIGNATURE: _____ TYPE NAME

DATE: _____

LIC. NO: _____

CITY OF DULUTH
ENGINEERING DIVISION
411 W. 1ST ST. STE. 240
DULUTH, MN 55802

2026 STREET PRESERVATION

CITY PROJECT NO.: 2255

STATE AID PROJECT NO.:

DRAWN BY: MLT

BORINGS

SHEET NO. 8 OF 8

Morningside Tv Storm Totals

Nominal Diameter	Material	UDI	UDI_From	UDI_To	Pipe Length
12 inch	Reinforced Concrete	SS0860006	CB0860002	ST0860080	17
12 inch	Reinforced Concrete	SS0860007	CB0860003	ST0860080	18
12 inch	Reinforced Concrete	SS0860008	ST0860080	ST0860079	56
12 inch	Reinforced Concrete	SS0920043	CB0920023	ST0920005	28
12 inch	Reinforced Concrete	SS0920044	AP0920041	CB0920024	13
12 inch	Reinforced Concrete	SS0920045	CB0920024	ST0920005	8
30 inch	Reinforced Concrete	SS0920046	ST0920005	ST0920006	32
12 inch	Reinforced Concrete	SS0920047	CB0920025	ST0920006	10
12 inch	Reinforced Concrete	SS0920048	CB0920026	ST0920006	25
36 inch	Reinforced Concrete	SS0920049	ST0920006	ST0920007	244
27 inch	Reinforced Concrete	SS0920050	ST0920007	ST0920008	151
24 inch	Reinforced Concrete	SS0920051	ST0920008	ST0920009	234
18 inch	Reinforced Concrete	SS0920052	CB0920027	ST0920009	8
12 inch	Reinforced Concrete	SS0920053	CB0920028	ST0920009	21
36 inch	Reinforced Concrete	SS0920054	ST0920009	ST0920010	413
12 inch	Reinforced Concrete	SS0920055	CB0920029	ST0920010	13
12 inch	Reinforced Concrete	SS0920056	CB0920030	ST0920010	21
36 inch	Reinforced Concrete	SS0920057	ST0920010	ST0920011	157
30 inch	Reinforced Concrete	SS0920058	ST0920011	ST0920012	206
12 inch	Reinforced Concrete	SS0920059	CB0920032	ST0920012	36
12 inch	Reinforced Concrete	SS0920060	CB0920031	ST0920012	14
36 inch	Reinforced Concrete	SS0920061	ST0920012	ST0920013	116
30 inch	Reinforced Concrete	SS0920062	ST0920013	ST0920014	425
12 inch	Reinforced Concrete	SS0920063	CB0920034	ST0920014	23
12 inch	Reinforced Concrete	SS0920064	CB0920033	ST0920014	24
36 inch	Reinforced Concrete	SS0920065	ST0920014	ST0920020	100
36 inch	Reinforced Concrete	SS0920066	ST0920020	AP0920025	34
12 inch	Reinforced Concrete	SS0920068	AP0920042	CB0920029	11
15 inch	Reinforced Concrete	SS0920069	ST0920019	ST0920018	52
18 inch	Reinforced Concrete	SS0920070	ST0920018	ST0920017	179
12 inch	Reinforced Concrete	SS0920071	CB0920038	ST0920017	14
12 inch	Reinforced Concrete	SS0920072	CB0920037	ST0920017	14
18 inch	Reinforced Concrete	SS0920073	ST0920017	ST0920016	251
12 inch	Reinforced Concrete	SS0920074	AP0920026	ST0920016	38
18 inch	Reinforced Concrete	SS0920075	ST0920016	ST0920015	212
12 inch	Reinforced Concrete	SS0920076	CB0920035	ST0920015	7
12 inch	Reinforced Concrete	SS0920077	CB0920036	ST0920015	25
18 inch	Reinforced Concrete	SS0920078	ST0920015	ST0920014	91
18 inch	Reinforced Concrete	SS0920079	AP0920045	CB0920027	10
12 inch	Reinforced Concrete	SS0920080	AP0920046	CB0920025	11
12 inch	Reinforced Concrete	SS0920081	CB0920040	ST0920019	42
10 inch	Polyvinyl Chloride	SS0920082	CB0920041	CB0920042	53
10 inch	Polyvinyl Chloride	SS0920083	CB0920042	CB0920043	51
10 inch	Polyvinyl Chloride	SS0920084	CB0920043	CB0920044	64
10 inch	Polyvinyl Chloride	SS0920085	CB0920044	CB0920045	28
10 inch	Polyvinyl Chloride	SS0920086	CB0920045	CB0920046	14
12 inch	Reinforced Concrete	SS0920087	CB0920046	ST0920021	38
12 inch	Reinforced Concrete	SS0920088	CB0920050	ST0920021	32
12 inch	Reinforced Concrete	SS0920089	CB0920051	ST0920021	33
18 inch	Reinforced Concrete	SS0920090	ST0920021	ST0920022	307
18 inch	Reinforced Concrete	SS0920091	ST0920022	ST0920023	119
18 inch	Reinforced Concrete	SS0920092	ST0920023	ST0920024	258
18 inch	Reinforced Concrete	SS0920093	ST0920024	ST0920020	24
12 inch	Reinforced Concrete	SS0920096	CB0920039	ST0920019	33
12 inch	Reinforced Concrete	SS0920097	CB0920052	ST0920022	15
12 inch	Reinforced Concrete	SS0920098	CB0920053	ST0920022	15
12 inch	Reinforced Concrete	SS0920099	CB0920055	ST0920024	17
12 inch	Reinforced Concrete	SS0920100	CB0920054	ST0920024	17
36 inch	Reinforced Concrete	SS0920110	DS0920051	ST0920020	30
					4552

2255 Street List

Project	Year	Neighborhood	Street Segment	Mileage	Treatment
2255	2026	Morely Heights-	Everett St, from Jean Duluth Rd to Morningside	0.33	Recondition
2255	2026	Morely Heights-	Cherie Lane, from Everett St to Woodbury	0.26	Recondition
2255	2026	Morely Heights-	Woodbury Lane, from Everett to Glenwood	0.26	Recondition
2255	2026	Morely Heights-	Woodbury Lane, from Glenwood to Snively	0.11	Recondition
2255	2026	Morely Heights-	Jill St, from Cherie Ln to Woodbury Lane	0.15	Recondition
				1.11	

2255 Approximate MH/CB/valve counts

SNMH	STMH	ST APRONS	CB	Valves
4	8		12	5
4	7		6	4
5	0		11	7
3	2		4	3
3	5		5	2
19	22	0	38	21

THE CITY OF DULUTH MINNESOTA

ASSET# :

MANHOLE / CB INSPECTION FORM

DATE:

INSPECTOR:

STREET NAME:

PICTURES ON J DRIVE: Yes / No

SANITARY / STORM

IMMEDIATE WORK NEEDED: YES / NO

CLEANING **REPAIRS**

NOTIFIED: **UTILITY OPS / ENGINEERING**

EAM:

DATE:

NEED GPS OF STRUCTURE	Yes / No
REQUESTED	Yes / No
DATE ENTERED INTO EAM	
GIS UPDATE EAM No.	
DATE ENTERED INTO GIS	

OVERALL CONDITION RATING (1-3)

1 - GOOD CONDITION - NO ISSUES
2 - REPAIRS NEEDED
3 - NEEDS IMMEDIATE REPAIRS - FAILED

STRUCTURE CHARACTERISTICS	**(CIRCLE ALL THAT APPLY)**	**NOTES**
STRUCTURE TYPE	Manhole / Catch Basin	
LID TYPE AND CONDITION	Solid / Vented / Other || Good / Fair / Poor	
GRATE TYPE AND CONDITION	Square / Rectangle / Round / Other / NA || Good / Fair / Poor	
CASTING FRAME TYPE AND CONDITION	Square / Rectangle / Round / Other || Good / Fair / Poor	
ADJUSTMENT RING TYPE AND CONDITION	Concrete / Brick / Plastic / Other / NA || Good / Fair / Poor	
WATER INFILTRATION ?	Casting / Rings / Structure / Pipe Connection / NONE	
SEDIMENT AND WOODY DEBRIS / TRASH	Good / Needs Cleaning / Obstructed	
STRUCTURE	**(CIRCLE ALL THAT APPLY)**	
STRUCTURE MATERIAL	Pre-Cast / Cast in Place / Block / Brick / Other	
VOIDS	Yes / No	
CRACKS	Yes / No	
LOSS OF BRICK / BLOCK	Yes / No	
SPALLING	Yes / No	
EXPOSED REBAR	Yes / No	
SOIL VISIBLE	Yes / No	
JOINT CONDITION - LOSS OF MORTOR	Good / Fair / Poor	
BOTTOM / FLOW LINE - SCOUR	Good / Fair / Poor	
STRUCTURE DEPTH (FEET)	**2 / 3 / 4 / 5 / 6 / 7 / 8 / 9 / 10 / 11 / 12 / 13 / 14**	
PIPE / INVERT CONDITION	**(CIRCLE ALL THAT APPLY)**	**LIST LINE NUMBER IF BAD PIPE CONNECTION**
NUMBER OF PIPE CONNECTIONS	1 / 2 / 3 / 4 / 5 / 6 / 7+	
PIPE CONNECTIONS CONDITION	Good / Fair / Poor	
TROUGH / INVERT CONDITION	Good / Fair / Poor	

FINAL CONDITION RATING	**(CIRCLE ALL THAT APPLY)**	
Rebuild Top _____ FT	Tuckpointing - Rehab	Unable To Inspect - Need Structure Entry
Line Entire Structure From Interior	Replacement of Structure	
Casting Assembly Replacement	Good Condition, No Issues	
Good Condition, Needs Cleaning	Immediate Work Needed	

GENERAL STRUCTURE COMMENTS **NOTES**


CITY OF DULUTH

DEPARTMENT OF PUBLIC WORKS AND UTILITIES
ENGINEERING DIVISION

2023 STREET PRESERVATION PROJECT

CONSTRUCTION PLANS FOR: MIILLING, FULL DEPTH RECLAMATION, BITUMINOUS OVERLAY, CONCRETE CURB & GUTTER, CONCRETE DRIVEWAY, CONCRETE WALK AND ADA IMPROVEMENTS

CITY PROJECT NO. 2016

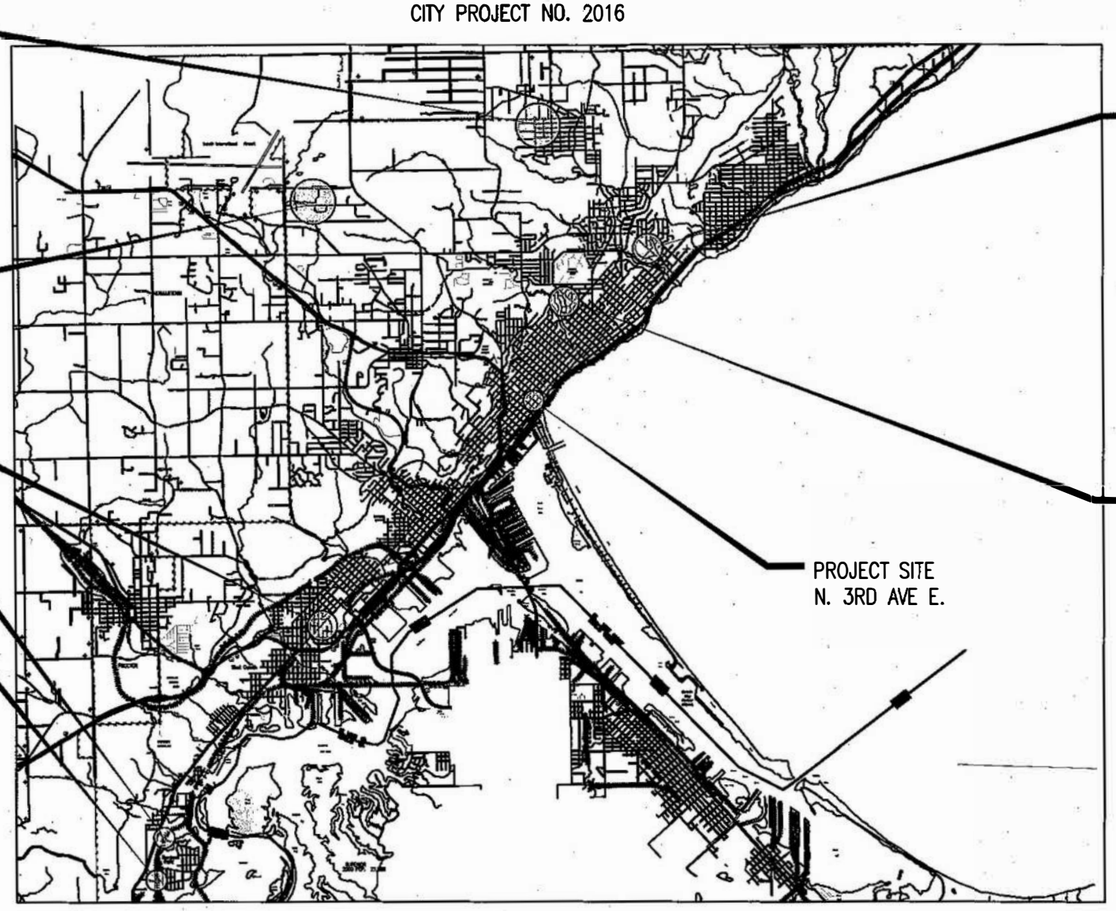

TRAFFIC CONTROL NOTE
ALL TRAFFIC CONTROL DEVICES AND SIGNING SHALL CONFORM AND BE INSTALLED IN ACCORDANCE WITH THE CURRENT "MINNESOTA MANUAL ON UNIFORM TRAFFIC CONTROL DEVICES" (MnMUTCD), INCLUDING THE LATEST FIELD MANUAL FOR TEMPORARY TRAFFIC CONTROL ZONE LAYOUTS.

PLAN REVISIONS		
DATE	SHEET NO.	APPROVED

CITY OF DULUTH PROJECT NO. 2016

GROSS LENGTH	19,759	FEET	3.742 MILES
BRIDGES–LENGTH	60	FEET	0.011 MILES
EXCEPTIONS–LENGTH	60	FEET	0.011 MILES
NET LENGTH	19,699	FEET	3.731 MILES

BASIS OF DATUM
1. HORIZONTAL DATUM IS SAINT LOUIS COUNTY TRANSVERSE MERCATOR 1996 (SLCTM_96)
2. VERTICAL DATUM IS NAVD 88

SCALES
PLAN 1"=40', 1"=20'
SITE MAP 1:12,000


PROJECT LOCATION
ST. LOUIS COUNTY

GOVERNING SPECIFICATIONS
THE 2020 EDITION OF THE MINNESOTA DEPARTMENT OF TRANSPORTATION "STANDARD SPECIFICATIONS FOR CONSTRUCTION" SHALL GOVERN. AVAILABLE AT:
http://www.dot.state.mn.us/pre-letting/spec/index.html

THE 2019 EDITION OF THE CITY OF DULUTH PUBLIC WORKS AND UTILITIES DEPARTMENT CONSTRUCTION STANDARDS AND SUPPLEMENTS OR ADDENDUMS SHALL APPLY.
AVAILABLE AT:
http://www.duluthmn.gov/engineering/standard-construction-specifications/

THE SUBSURFACE UTILITY INFORMATION IN THIS PLAN IS UTILITY LEVEL D. THIS QUALITY LEVEL WAS DETERMINED ACCORDING TO THE GUIDELINES OF CI/ASCE 38-02, ENTITLED "STANDARD GUIDELINES FOR THE COLLECTION AND DEPICTION OF EXISTING SUBSURFACE UTILITY DATA".

WARNING:
LOCATION OF UNDERGROUND UTILITIES TO BE VERIFIED BY CONTRACTOR. CALL BEFORE DIGGING. GOPHER STATE ONE CALL 1-800-252-1166 REQUIRED BY LAW

INDEX

SHEET NO.	DESCRIPTION
1	TITLE SHEET
2-3	STATEMENT OF ESTIMATED QUANTITIES
4	SEQ NOTES, STD PLATES/DETAILS
5	LEGEND AND GENERAL NOTES
6	STREET INDEX
7-10	SITE LOCATION MAPS
11-26	STANDARD PLANS
27-32	CONSTRUCTION DETAILS
33-63	MILL & OVERLAY: TABULATIONS, TYPICAL SECTIONS, CONSTRUCTION PLANS.
64-116	FULL DEPTH RECLAMATION: TABULATIONS, TYPICAL SECTIONS, CONSTRUCTION PLANS.
117-125	STORM WATER AND SANITARY DRAINAGE REPAIR TRAFFIC CONTROL

THIS PLAN CONTAINS 125 SHEETS

DESIGN TEAM: P.LOOMIS, S.ANDERSON, Z.ERICKSON, D.KRATOCHWILL, N.LAVINE

I HEREBY CERTIFY THAT THIS PLAN WAS PREPARED BY ME OR UNDER MY DIRECT SUPERVISION AND THAT I AM A DULY LICENSED PROFESSIONAL ENGINEER UNDER THE LAWS OF THE STATE OF MINNESOTA.

PATRICK F. LOOMIS
PROJECT ENGINEER (TYPED OR PRINTED NAME)

Patrick F Loomis 04/20/2023 49099
PROJECT ENGINEER DATE LIC. NO.

CITY APPROVAL

4/21/2023
APPROVED CHIEF ENGINEER OF TRANSPORTATION DATE

4-21-23
APPROVED CHIEF ENGINEER OF UTILITIES DATE

4-21-23
APPROVED CITY ENGINEER DATE

CITY OF DULUTH PROJECT NO. 2016 | DRAWN BY: DJK | SHEET NO. 1 OF 125

1:41 PM 3/23/2022 i:\pwu\engineer\projects\2000-2499\2016_2023_street_preservation\23-ccad-drawings\2016_ttl.dwg

4/24/2023 4:10 PM

STATEMENT OF ESTIMATED QUANTITIES

ITEM NO.	SEQ NOTES	SPEC. NO.	ITEM DESCRIPTION	UNIT	TOTAL ESTIMATED QUANTITY	MILL & OVERLAY						FULL DEPTH RECLAMATION						
						IDAHO ST	88TH AVE W	RAMSEY ST	W 6TH ST	3RD AVE E	GRAND VIEW AVE	AIRPARK BLVD	VENTURE AVE	ALDEN AVE	W REDWING ST	E 4TH ST	OLD HOWARD MILL RD	N 36TH AVE E
1		2021.501	MOBILIZATION	LUMP SUM	1	0	0	0	0	0	0	0	0	0	0	0	0	0
2		2104.502	REMOVE CATCH BASIN	EACH	6				1			4				1		
3		2104.502	REMOVE CASTING	EACH	20			4							16			
4		2104.502	REMOVE VALVE BOX	EACH	6			4				1			1			
5	1	2104.502	SALVAGE SIGN	EACH	4			2							2			
6	2, 3	2104.503	SAWING CONCRETE PAVEMENT (FULL DEPTH)	LIN FT	5,660	120	234	2331	146	406	1861	52	23	343	84	60		
7		2104.503	SAWING BITUMINOUS PAVEMENT	LIN FT	569	102	84	233	150									
8	3	2104.503	SAWING BIT PAVEMENT (FULL DEPTH)	LIN FT	9,133					89		3536	1108		4212	86	50	52
9		2104.503	REMOVE SEWER PIPE (STORM)	LIN FT	122							122						
10	3	2104.503	REMOVE CURB & GUTTER	LIN FT	12,703	80	150	1439	111		1822	2577	654	107	3547	1383	696	137
11	3, 5	2104.503	SALVAGE STONE CURB	LIN FT	260					260								
12	3, 4	2104.504	REMOVE PAVEMENT	SQ YD	222			222										
13	3	2104.504	REMOVE CONCRETE PAVEMENT	SQ YD	1,045		21		52	96	60	317	40		417	10	32	
14	3	2104.504	REMOVE BITUMINOUS PAVEMENT	SQ YD	846					8		356	199	24	249	10		
15	2, 3	2104.518	REMOVE CONCRETE WALK	SQ FT	37,166			6731	4463	968	7831				11165	5484	52	472
16	3, 6	2104.618	REMOVE STONE PAVERS	SQ FT	520					520								
17		2105.607	COMMON EXCAVATION	CU YD	255											247		8
18		2118.507	AGGREGATE SURFACING (CV) CLASS 5	CU YD	31									3	2	26		
19	7	2131.506	CALCIUM CHLORIDE SOLUTION	GALLON	12,702							5918	919	528	3026	1487	638	186
20	8, 9	2215.504	FULL DEPTH RECLAMATION	SQ YD	50,119							23670	3676	2110	12102	5509	2362	690
21	10	2215.507	HAUL FULL DEPTH RECLAMATION (LV)	CU YD	1,585							900	70	50	175	160	170	60
22		2232.504	MILL BITUMINOUS SURFACE (1.0")	SQ YD	1,201											1201		
23		2232.504	MILL BITUMINOUS SURFACE (2.0")	SQ YD	29,301				1838			9830		2110	12102	3421		
24		2232.504	MILL BITUMINOUS SURFACE (3.0")	SQ YD	2,311					568	1743							
25		2232.504	MILL BITUMINOUS SURFACE (3.5")	SQ YD	7,135	2764	4371											
26		2232.504	MILL BITUMINOUS SURFACE (4.0")	SQ YD	26,801			6782				13840	3676			2503		
27	11	2357.506	BITUMINOUS MATERIAL FOR TACK COAT	GALLON	5,541	276	437	339	93	29	84	2384	375	102	645	587	118	72
28	11	2360.509	TYPE SP 9.5 WEARING COURSE MIXTURE (3,B)	TON	3,453	580	917	1017	222	89	253					375		
29	11	2360.509	TYPE SP 9.5 WEARING COURSE MIXTURE (3,C)	TON	14,348							7873	1243	424	2695	1464	496	153
30		2501.502	12" RC PIPE APRON	EACH	1							1						
31		2501.603	CLEAN DRAINAGE DITCH	LIN FT	464							90		374				
32		2502.503	8" PERF PE PIPE DRAIN	LIN FT	2,117							253	222		1442	200		
33		2503.503	12" RC PIPE SEWER DES. 3006 CL V	LIN FT	212							212						
34		2503.603	12" HDPE PIPE SEWER	LIN FT	45									45				
35	12	2504.602	ADJUST VALVE BOX	EACH	9			1					4			4		
36		2504.602	ADJUST CURB BOX	EACH	19			3					1		15			
37		2504.602	CONCRETE ENCASED VALVE BOX COLLAR	EACH	64			10				33	3		10	7	1	
38	13	2506.502	CASTING ASSEMBLY	EACH	22			4				1			16	1		
39		2506.503	CONST DRAINAGE STRUCTURE DESIGN SD-48	LIN FT	15.0							15						
40	13	2506.503	RECONSTRUCT DRAINAGE STRUCTURE	LIN FT	82.0	11	6	5	1		6	14	2	2	6	18	9	3

I:\PWU\ENGINEER\PROJECTS\2000-2499\2016_2023_Street_Preservation\23-ACAD-DRAWINGS\2016_SEQ

I HEREBY CERTIFY THAT THIS PLAN WAS PREPARED BY ME OR UNDER MY DIRECT SUPERVISION AND THAT I AM A DULY LICENSED PROFESSIONAL ENGINEER UNDER THE LAWS OF THE STATE OF MINNESOTA.

SIGNATURE: Patrick Loomis

PATRICK F. LOOMIS
TYPE NAME

DATE: 04/20/2023

LIC. NO: 49099

CITY OF DULUTH
ENGINEERING DIVISION
411 W. 1ST ST. STE. 240
DULUTH, MN 55802

2023 STREET PRESERVATION PROJECT

CITY PROJECT NO.: 2016

STATE AID PROJECT NO.: N/A

DRAWN BY: ZAE/DJK/SCA/NML

STATEMENT OF ESTIMATED QUANTITIES

SHEET NO. 2 OF 125

4/24/2023 4:10 PM

STATEMENT OF ESTIMATED QUANTITIES						MILL & OVERLAY						FULL DEPTH RECLAMATION						
ITEM NO.	SEQ NOTES	SPEC. NO.	ITEM DESCRIPTION	UNIT	TOTAL ESTIMATED QUANTITY	IDAHO ST	88TH AVE W	RAMSEY ST	W 6TH ST	3RD AVE E	GRAND VIEW AVE	AIRPARK BLVD	VENTURE AVE	ALDEN AVE	W REDWING ST	E 4TH ST	OLD HOWARD MILL RD	N 36TH AVE E
41		2506.602	INSTALL CATCH BASIN	EACH	3				1					1		1		
42	13	2506.602	ADJUST FRAME RING & CASTING	EACH	92	8	6	4	1	9	4	29	2	2	2	15	8	2
43	14	2506.602	CONNECT INTO EXISTING STORM SEWER	EACH	5							4				1		
44	15	2506.602	CONNECT INTO EXISTING MH OR CB	EACH	12							4	1	1	5	1		
45	13	2506.602	CONCRETE ENCASED CASTING COLLAR	EACH	68	3		2			3	21	3	2	24	6	3	1
46	16	2521.518	4" CONCRETE WALK	SQ FT	18,140			3583	4463	742	970				4975	3055	42	310
47	16	2521.518	6" CONCRETE WALK	SQ FT	18,722			2935			8885				6531	371		
48	17, 18	2521.518	6" CONCRETE WALK SPECIAL	SQ FT	226					226								
49	17	2531.503	CONCRETE CURB & GUTTER DESIGN B624	LIN FT	7,904			271	132			2344	516	508	2402	759	931	41
50	17	2531.503	CONCRETE CURB & GUTTER DESIGN B624 (MOD)	LIN FT	1,764	80	150	943		260						331		
51	16	2531.503	CONCRETE CURB DESIGN V8 (MOD)	LIN FT	50										50			
52	17, 19	2531.602	SILL CURB TYPE B624 (SPECIAL)	LIN FT	3,149			151			1833				1165			
53	20	2531.504	7" CONCRETE DRIVEWAY PAVEMENT	SQ YD	612		21		30		39			42	411	29	40	
54	20	2531.504	8" CONCRETE DRIVEWAY PAVEMENT	SQ YD	229			229										
55	20	2531.604	8" CONCRETE VALLEY GUTTER	SQ YD	871					96		568	207					
56		2531.618	TRUNCATED DOMES	SQ FT	414			156			63				135	60		
57		2540.602	CONSTRUCT SURVEY MONUMENT	EACH	1			1										
58		2563.601	TRAFFIC CONTROL	LUMP SUM	1	0	0	0	0	0	0	0	0	0	0	0	0	0
59	21	2564.502	INSTALL SIGN TYPE C	EACH	2			2										
60		2564.518	SIGN PANELS TYPE C	SQ FT	13.38										13			
61	22	2564.602	RELOCATE SIGN	EACH	14			6			4				3	1		
62	23	2564.602	INSTALL SIGN TYPE SPECIAL	EACH	2										2			
63		2573.602	EROSION CONTROL MOBILIZATION	LUMP SUM	1	0	0	0	0	0	0	0	0	0	0	0	0	0
64	24	2575.602	SITE RESTORATION	EACH	13	1	1	1	1	1	1	1	1	1	1	1	1	1
65		2582.503	4" SOLID LINE PAINT	LIN FT	2,577	2460						117						
66		2582.503	12" SOLID LINE PAINT	LIN FT	481				406	75								
67		2582.503	24" SOLID LINE PAINT	LIN FT	61				24	15		22						
68		2582.503	4" DOUBLE SOLID LINE PAINT	LIN FT	11,479	159	876	1154		137		6069			3084			
69		2582.518	CROSSWALK PAINT	SQ FT	90										90			

I:\PWU\ENGINEER\PROJECTS\2000-2499\2016_2023_Street_Preservation\23-ACAD-DRAWINGS\2016_SEQ

I HEREBY CERTIFY THAT THIS PLAN WAS PREPARED BY ME OR UNDER MY DIRECT SUPERVISION AND THAT I AM A DULY LICENSED PROFESSIONAL ENGINEER UNDER THE LAWS OF THE STATE OF MINNESOTA.

SIGNATURE: Patrick Loomis

PATRICK F. LOOMIS
TYPE NAME

DATE: 04/20/2023

LIC. NO: 49099

CITY OF DULUTH
ENGINEERING DIVISION
411 W. 1ST ST. STE. 240
DULUTH, MN 55802

2023 STREET PRESERVATION PROJECT

CITY PROJECT NO.: 2016

STATE AID PROJECT NO.: N/A

DRAWN BY: ZAE/DJK/SCA/NML

STATEMENT OF ESTIMATED QUANTITIES

4/24/2023 4:11 PM

STATEMENT OF ESTIMATED QUANTITIES NOTES

1. THE SIGNS SALVAGED UNDER THE PAY ITEM SALVAGE SIGN SHALL BE REINSTALLED AND PAID FOR UNDER PAY ITEMS INSTALL SIGN TYPE C OR INSTALL SIGN TYPE SPECIAL PER TABULATION SHEETS (G – SIGNAGE AND PAVEMENT MARKING), FOR EACH STREET SEGMENT.
2. SAWING OF CONCRETE SIDEWALKS FOR REMOVAL IS INCIDENTAL.
3. LATERAL SAWCUTTING ON CONCRETE CURB AND GUTTER FOR REMOVAL IS INCIDENTAL. LONGITUDINAL SAWCUTTING IS PAID FOR WITH SAWING CONCRETE PAVEMENT (FULL DEPTH) OR SAWING BIT PAVEMENT (FULL DEPTH). ALL LATERAL AND LONGITUDINAL SAWCUTTING SHALL BE DONE BEFORE THE REMOVAL PROCESS BEGINS.
4. REMOVE PAVEMENT INCLUDES ALL IN–PLACE COMPOSITE PAVEMENT. ±4" BITUMINOUS OVER ±8" CONCRETE. SEE IN–PLACE TYPICAL SECTIONS ON EXISTING CONCRETE STREETS.
5. SALVAGED STONE CURBS ON 3RD AVE. E SHALL REMAIN PROPERTY OF CITY AND BE DELIVERED TO: 3527 RILEY ROAD. CONTACT ROSS YOUNG AT (218) 591–1237 OR CHRIS MOE AT (218) 387–7512.
6. SEE CONSTRUCTION DETAIL 5.
7. CALCIUM CHLORIDE QUANTITIES ARE COMPUTED USING AN APPLICATION RATE OF 0.25 GAL/SQ YD.
8. DEPTH OF RECLAMATION ON ALL STREETS IS EIGHT (8) INCHES. VERIFY DEPTH OF EACH STREET WITH ENGINEER BEFORE STARTING OPERATION.
9. ON RECLAMATION STREETS, GRADING AND COMPACTION FOR ROADWAY AND SHOULDERS IS INCIDENTAL TO FULL DEPTH RECLAMATION; SEE SPECIAL PROVISIONS AND MNDOT SPEC 2215.
10. FOR THE PAY ITEM HAUL FULL DEPTH RECLAMATION, EXCESS RECLAIM CAN BE HAULED TO THE FOLLOWING LOCATIONS:

    3527 RILEY ROAD – 1000 CU YD, CONTACT ROSS YOUNG AT (218) 591–1237 OR CHRIS MOE AT (218) 387–7512 723;
    KENWOOD AVE – 300 CU YD, CONTACT ROSS YOUNG AT (218) 591–1237 OR CHRIS MOE AT (218) 387–7512;
    105 N 40TH AVE WEST– 500 CU YD, CONTACT BRUCE KELLERHUIS AT (218) 591–0317.

    THE CONTRACTOR SHALL COORDINATE WITH ENGINEER AND SITE MANAGER FOR EACH LOCATION.
11. BITUMINOUS TONNAGE COMPUTED AT 120 LBS/SQ YD/INCH OF THICKNESS. CALCULATIONS FOR TACK APPLICATION RATE WERE COMPUTED USING 0.05 GALLONS/SQ YD EXCEPT FOR 88TH AVE W AND IDAHO ST IN MORGAN PARK WHERE A TACK RATE OF 0.10 GALLONS/SQ YD WAS USED. THE TACK RATE IN MORGAN PARK IS REQUIRED DUE TO NON–CONFORMING CONCRETE BASE (POROUS).
12. ALL VALVE BOX ADJUSTMENTS SHALL BE PAID FOR UNDER ADJUST VALVE BOX REGARDLESS OF TYPE OF UTILITY (WATER, GAS, OR SANITARY).
13. PAY HEIGHT FOR RECONSTRUCT DRAINAGE STRUCTURE (LIN FT) IS MEASURED FROM TOP OF CASTING TO BOTTOM OF THE RECONSTRUCTION MINUS ONE (1) LIN FT PAY HEIGHT FOR ANY OF THE FOLLOWING ITEMS PAID AT THE SAME LOCATION: CONCRETE ENCASED CASTING COLLAR (EACH), CASTING ASSEMBLY (EACH), OR ADJUST FRAME AND RING CASTING (EACH).
14. INCLUDES PIPE TO PIPE CONNECTIONS.
15. INCLUDES CONNECTING TO ANY IN–PLACE MANHOLE OR CATCH BASIN.
16. INCLUDES 4" AGGREGATE BASE CLASS 5 (MNDOT SPEC. 2211). SEE DETAILS.
17. INCLUDES 6" AGGREGATE BASE CLASS 5 (MNDOT SPEC. 2211). SEE DETAILS.
18. WORK INCLUDES THE FOOTING ON THE RIGHT–OF–WAY SIDE OF WALK. SEE DETAIL ON 3RD STREET TYPICAL SECTION.
19. SEE MNDOT STANDARD PLAN 5–297.254 – DRIVEWAY AND SIDEWALK DETAILS.
20. INCLUDES 12" AGGREGATE BASE CLASS 5 (MNDOT SPEC. 2211). SEE DETAILS.
21. ALL SIGNS INSTALLED ON CONCRETE SURFACES SHALL USE BREAKAWAY MOUNT POSTS SPECIFIED ON DETAIL T–2. FOR POST MOUNTED SIGNS IN SOIL, SEE CONSTRUCTION DETAIL 10.
22. INCLUDES REMOVAL AND REINSTALLATION OF SIGN WITH EXISTING POST AND HARDWARE.
23. THIS BID ITEM SHALL INCLUDE THE INSTALLATION OF STREET NAME SIGNS ACCORDING TO CITY DETAIL T–3.
24. SITE RESTORATION (EA) PERTAINS TO EACH ROADWAY SEGMENT. SITE RESTORATION INCLUDES 4" BOULEVARD TOPSOIL BORROW, TYPE 3 FERTILIZER, 25–131 SEED MIX AND ROLLED EROSION PREVENTION CATEGORY 20 BLANKET ON ALL AREAS INDICATED ON PLAN AND DETAILS. SEE MNDOT SPECIAL PROVISIONS FOR EACH INDIVIDUAL PAY ITEM. IF SEEDING PAST SEPTEMBER 20TH, CONSULT ENGINEER FOR APPROPRIATE SEED MIX FOR DORMANT SEEDING.

MnDOT STANDARD PLATES	
THE FOLLOWING STANDARD PLATES SHALL APPLY ON THIS PROJECT	
PLATE NO.	DESCRIPTION
3000M	REINFORCED CONCRETE PIPE
3006H	GASKET JOINT FOR R.C. PIPE
4006L	MANHOLE OR CATCH BASIN
4024A	48" DIA. PRECAST SHALLOW DEPTH CATCH BASIN
4132G	CATCH BASIN FRAME CASTING
4154B	CATCH BASIN GRATE CASTING
7000E	INTEGRANT CURBS
7038A	DETECTABLE WARNING SURFACE
7100H	CONCRETE CURB AND GUTTER – DESIGN B AND DESIGN V
7111J	INSTALLATION OF CATCH BASIN CASTINGS
8000K	TEMPORARY CHANNELIZERS

CITY OF DULUTH STANDARD DETAILS	
THE FOLLOWING STANDARD DETAILS SHALL APPLY ON THIS PROJECT	
DETAIL NO.	DESCRIPTION
EX–3	PVC AND CORRUGATED POLYETHYLENE SEWER PIPE BEDDING
EX–4	CONCRETE STORM SEWER BEDDING
STR–3	4" OR 6" CONCRETE WALK WITH CONCRETE CURB DESIGN V8 (MODIFIED)
STR–11	SILL CURB TYPE B624 (SPECIAL)
STRM–1	STORM MANHOLE CASTING
STRM–3	CATCH BASIN CASTINGS
STRM–5	STORM MANHOLE NON–PAVED AREAS
STRM–5A	CONCRETE ENCASED CASTING COLLAR FOR STORM MH IN ROADWAY, WALKS, & DRIVES
STRM–7	GUTTER STAMP
SUR–1	SURVEY MONUMENT
SUR–2	CONCRETE ENCASED CASTING COLLAR IN ROADWAY
T–2	SIGN & BREAKAWAY MOUNT INSTALLATION
T–3	STREET NAME SIGN FOOTING DETAIL
W–19	CONCRETE ENCASED VALVE BOX COLLAR IN ROADWAY

I:\PWU\ENGINEER\PROJECTS\2000–2499\2016_2023_Street_Preservation\23–ACAD–DRAWINGS\2016_TTL

I HEREBY CERTIFY THAT THIS PLAN WAS PREPARED BY ME OR UNDER MY DIRECT SUPERVISION AND THAT I AM A DULY LICENSED PROFESSIONAL ENGINEER UNDER THE LAWS OF THE STATE OF MINNESOTA.

SIGNATURE: Patrick Loomis

PATRICK F. LOOMIS
TYPE NAME

DATE: 04/20/2023

LIC. NO: 49099

CITY OF DULUTH
ENGINEERING DIVISION
411 W. 1ST ST. STE. 240
DULUTH, MN 55802

2023 STREET PRESERVATION PROJECT

CITY PROJECT NO.: 2016

STATE AID PROJECT NO.: N/A

DRAWN BY: ZAE/DJK/SCA/NML

SEQ NOTES, STD PLATES & DETAILS

4/24/2023 4:11 PM

PLAN LEGEND

RIGHT OF WAY LINE
DITCH CENTERLINE
FENCE LINE
RETAINING WALL
GRAVEL LINE
GUARD RAIL
RAILROAD TRACK
TREE LINE
STREAM FLOW LINE
WETLAND LIMIT
LAKESHORE
EX SANITARY SEWER
PR SANITARY SEWER
AB SANITARY SEWER
EX FORCE MAIN
PR FORCE MAIN
AB FORCE MAIN
EX STORM SEWER
PR STORM SEWER
AB STORM SEWER
EX WATER MAIN
PR WATER MAIN
AB WATER MAIN
EX GAS MAIN
PR GAS MAIN
AB GAS MAIN
EX STEAM LINE
PR STEAM LINE
AB STEAM LINE
UG TV CABLE
OH TV CABLE
AB TV CABLE
UG ELECTRIC LINE
OH ELECTRIC LINE
AB ELECTRIC
UG FIBER OPTIC CABLE
OH FIBER OPTIC CABLE
AB FIBER OPTIC CABLE
UG TELEPHONE
OH TELEPHONE
AB TELEPHONE

GENERAL NOTES

1. WITHIN THE PLAN WHEREVER THE WORD "INCIDENTAL" IS USED, IT SHALL MEAN NO DIRECT PAYMENT SHALL BE MADE FOR THAT ITEM.
2. ALL LAYOUT ASSOCIATED WITH REMOVAL & CONSTRUCTION OF PEDESTRIAN RAMPS SHALL BE DONE BY THE CONTRACTOR.
3. ALL PED RAMPS SHALL BE DESIGNED BY THE CONTRACTOR AND CONSTRUCTED TO MEET ADA REGULATIONS. PED RAMP LAYOUTS SHOWN ON PLAN SHEETS ARE SCHEMATIC REPRESENTATIONS OF THE PROPOSED WORK. LAYOUTS SHALL BE MODIFIED WHERE NECESSARY TO MEET ADA GRADES IN THE FIELD.
4. IN-PLACE BITUMINOUS PAVEMENT AND AGGREGATE BASE THICKNESSES SHOWN IN THIS PLAN ARE APPROXIMATE. VALUES INDICATED IN THE TYPICAL SECTIONS MAY NOT REFLECT ACTUAL FIELD CONDITIONS. DISCREPANCIES FOUND IN THE FIELD SHALL BE DISCUSSED WITH THE ENGINEER PRIOR TO COMMENCEMENT OF MILLING AND RECLAIMING OPERATIONS.
5. THERE SHALL BE NO TEMPORARY OR PERMANENT STORAGE OF SALVAGED TOPSOIL OR REMOVED ITEMS SUCH AS CURB CONCRETE, SIDEWALK CONCRETE OR ANY OTHER REMOVALS THAT ARE PROPERTY OF CONTRACTOR ON THE CONSTRUCTION LIMITS INCLUDUNG BOULEVARDS AND ROW WITHOUT APPROVAL OF ENGINEER.
6. THERE SHALL BE NO STOCKPILING OF MATERIALS OUTSIDE THE CONSTRUCTION LIMITS UNLESS OTHERWISE NOTED IN THE PLANS AND PRIOR APPROVAL BY ENGINEER.
7. WHENEVER THE PHRASE "MIN." IS USED IN THIS PLAN, IT SHALL MEAN THE WORD MINIMUM.
8. PLACE 1/2" BIT FELT (FULL HEIGHT) AT ALL JOINTS WHERE PROPOSED CONCRETE DRIVEWAYS AND SIDEWALKS MEET EXISTING CONCRETE DRIVEWAYS, SIDEWALKS, OR RETAINING WALLS.
9. ALL AREAS DISTURBED BY THE CONTRACTORS EQUIPMENT WHICH ARE OUTSIDE THE PLANNED CONSTRUCTION LIMITS SHALL BE RESTORED, AS APPROVED BY THE ENGINEER, AT THE CONTRACTOR'S EXPENSE.
10. BITUMINOUS SURFACING, CONCRETE ITEMS, ABANDONED UTILITY ITEMS, OR ANY OTHER MATERIAL WHICH MAY BE ENCOUNTERED DURING CONSTRUCTION THAT ARE NOT SUITABLE FOR SALVAGE OR FOR ROADWAY CONSTRUCTION SHALL BE DISPOSED OF BY THE CONTRACTOR AT AN APPROVED DISPOSAL SITE AND SHALL BE INCIDENTAL.
11. THE CONTRACTOR SHALL PROVIDE A CONCRETE WASHOUT AND WASHOUT LOCATION AND CONTAINER ON THE PROJECT AND IT SHALL BE APPROVED BY THE ENGINEER PRIOR TO THE RELATED WORK. THE CONTRACTOR SHALL MAINTAIN THE CONTAINER AND DISPOSE OF ITS CONTENTS IN ACCORDANCE WITH MPCA REQUIREMENTS. THIS WORK SHALL BE CONSIDERED INCIDENTAL, FOR WHICH NO DIRECT COMPENSATION SHALL BE MADE.
12. THE RIGHT-OF-WAY SHOWN IN THIS PLAN IS GRAPHICAL AND BASED UPON THE CITY OF DULUTH GIS.
13. CARE SHALL BE TAKEN BY THE CONTRACTOR SO AS NOT TO DAMAGE THE REMAINING MATERIALS DIRECTLY ADJACENT TO THE MATERIALS TO BE REMOVED. ANY DAMAGE TO THE EXISTING MATERIAL RESULTING FROM THE MATERIAL REMOVAL OPERATIONS SHALL BE REPAIRED AT THE CONTRACTOR'S EXPENSE.
14. THE CONTRACTOR SHALL PROTECT AND RESTRICT USE OF PEDESTRIAN RAMPS UNTIL THEY CAN BE USED SAFELY AND SUPPLY A SAFE ROUTE FOR PEDESTRIANS DURING CONSTRUCTION AND COMPLY WITH THE LATEST TEMPORARY TRAFFIC CONTROL FIELD MANUAL. REFER TO THE SPECIAL PROVISIONS FOR ADDITIONAL REQUIREMENTS. (INCIDENTAL)
15. REINFORCING BARS, COMMON EXCAVATION, AGGREGATE BASE, CLASS 5 AND SITE RESTORATION ARE INCIDENTAL TO THE INSTALLATION OF WALKS, DRIVEWAY APRONS, AND CURB & GUTTER.
16. TEMPORARY PEDESTRIAN ACCESS ROUTES SHALL BE MAINTAINED AT ALL TIMES WHILE WORKING ON ADA IMPROVEMENTS. ALL INPLACE PEDESTRIAN ADA RAMPS SHALL BE MADE SAFE FOR CROSSING AT ALL TIMES WITH A BITUMINOUS PATCH RAMP PLACED BETWEEN THE CONCRETE AND BITUMINOUS SURFACES. WORK FOR PLACEMENT, MAINTENANCE AND REMOVAL OF THE BITUMINOUS PATCH RAMP SHALL BE CONSIDERED INCIDENTAL.
17. ALL SURFACES RECEIVING OR ABUTTING NEW BITUMINOUS PAVEMENT SHALL RECEIVE TACK COAT IN ACCORDANCE WITH MNDOT SPECIFICATIONS AND APPLICATION RATES.
18. MILLING DEPTHS SPECIFIED ARE APPROXIMATE. ENGINEER RESERVES RIGHT TO MAKE ADJUSTMENTS TO MILLING DEPTHS WITHOUT RECLASSIFYING PAY ITEM FOR CHANGES IN MILLING DEPTH.
19. PIPE ELEVATIONS, OFFSETS, AND COORDINATES AS SHOWN IN THE PLAN, ARE TO THE CENTER OF THE STRUCTURE.

SURVEYS AND RIGHT OF WAY

1. THE CONTRACTOR SHALL PRESERVE ALL LAND AND PROPERTY CORNERS, VERTICAL & HORIZONTAL CONTROLS, SURVEY AND RIGHT OF WAY MONUMENTS. THE RIGHT OF WAY SHOWN IN THIS PLAN GIVES A GRAPHICAL LOCATION WITH RESPECT TO THE PLAN ALIGNMENTS. FOR EXACT RIGHT OF WAY LIMITS, SEE MAP ON FILE WITH THE CITY OF DULUTH.

ABBREVIATIONS USED IN THIS PLAN

AB = ABANDONED	REM = REMOVE
EX = EXISTING OR INPLACE	IDMH = INPLACE DRAINAGE MANHOLE
PR = PROPOSED	ICB = INPLACE CATCH BASIN
UG = UNDERGROUND	PCB = PROPOSED CATCH BASIN
OH = OVERHEAD	ISMH = IN-PLACE SANITARY MANHOLE
PL = PLACE	

PLAN HATCHING

= 8" CONC. VALLEY GUTTER OR CONC. DRIVEWAY.
= BITUMINOUS WORK AREA.
= 4" SIDEWALK (NO HATCH)
= 6" CONCRETE SIDEWALK
= CURB & GUTTER (NO HATCH)
= DWS DOMES.

THE FOLLOWING UTILITY OWNERS HAVE ASSETS ON THIS PROJECT.

	MARKING	DAMAGE
CHARTER COMMUNICATIONS -	(800)778-9140	(833)493-4939
CITY OF DULUTH - ENGINEERING -	(218)730-5200	(218)730-5200
CITY OF DULUTH - TRAFFIC -	(218)730-4420	(218)730-4150
DULUTH ENERGY SYSTEMS - STEAM -	(218)723-3601	(218)723-3601
LUMEN TECHNOLOGIES (CENTURYLINK)	(800)778-9140	(800)778-9140
DULUTH N SHORE SANITARY DIST -	(218)590-5911	(218)590-5911
CONSOLIDATED COMMUNICATIONS -	(800)778-9140	(888)608-7822
MINNESOTA POWER -	(320)582-7725	(320)582-7700
NORTHEAST SERVICE COOPERATIVE -	(218)368-8460	(218)368-8460
ST MARY'S DULUTH CLINIC HEALTH -	(218)786-4384	(218)786-4384
WESTERN LAKE SUPERIOR SANITARY -	(218)722-3336	(218)722-3336

PLAN SYMBOLS

EX SANITARY MANHOLE
EX SANITARY CLEANOUT
EX STORM MANHOLE
EX STORM CATCHBASIN
EX WATER MANHOLE
EX WATER VALVE
EX WATER HYDRANT
EX. WATER SHUTOFF
EX. WATER & GAS MH
EX. GAS MANHOLE
EX. GAS VALVE
EX. GAS SHUTOFF
EX. STEAM MANHOLE
EX. TELEPHONE MANHOLE
EX. ELECTRIC MANHOLE
EX. UTILITY POLE
EX. LIGHT POLE
EX. ELECTRIC VAULT
EX. GUY ANCHOR
EX. ELECTRIC TRANSFORMER
EX. STREET LIGHT
EX. SIGNAL W/STREET LIGHT
EX. HAND HOLE
EX. TELEPHONE PEDESTAL
EX. WELL
EX. SIGN
EX. DECIDUOUS TREE
EX. CONIFEROUS TREE
EX. PARKING METER
BENCHMARK
CONTROL POINT
FOUND CI MONUMENT
SOIL BORING — SB#: ?? ELEV: ??

I HEREBY CERTIFY THAT THIS PLAN WAS PREPARED BY ME OR UNDER MY DIRECT SUPERVISION AND THAT I AM A DULY LICENSED PROFESSIONAL ENGINEER UNDER THE LAWS OF THE STATE OF MINNESOTA.

SIGNATURE: Patrick Loomis — PATRICK F. LOOMIS, TYPE NAME — DATE: 04/20/2023 — LIC. NO: 49099

CITY OF DULUTH
ENGINEERING DIVISION
411 W. 1ST ST. STE. 240
DULUTH, MN 55802

2023 STREET PRESERVATION PROJECT

CITY PROJECT NO.: 2016 | STATE AID PROJECT NO.: N/A

DRAWN BY: ZAE/DJK/SCA/NML
LEGEND & GENERAL NOTES
SHEET NO. 5 OF 125

I:\PWU\ENGINEER\PROJECTS\2000-2499\2016_2023_Street_Preservation\23-ACAD-DRAWINGS\2016_TTL

4/24/2023 4:11 PM

CITY OF DULUTH
2023 STREET PRESERVATION PROJECT
CITY PROJECT NO. 2016

MILL & OVERLAY

LOCATED ON	IDAHO ST	FROM 300' WEST OF RR BRIDGE	TO 355' EAST OF RR BRIDGE	SHEETS	35 TO 38	LENGTH	655	FEET	0.124 MILES
LOCATED ON	88TH AVE W	FROM 240' WEST OF RR BRIDGE	TO 635' EAST OF RR BRIDGE	SHEETS	39 TO 41	LENGTH	875	FEET	0.166 MILES
LOCATED ON	RAMSEY ST	FROM CENTRAL AVE	TO 51ST AVE W	SHEETS	42 TO 51	LENGTH	1,315	FEET	0.249 MILES
LOCATED ON	W 6TH ST	FROM 57TH AVE W	TO CENTRAL AVE	SHEETS	52 TO 56	LENGTH	956	FEET	0.181 MILES
LOCATED ON	3RD AVE E	FROM 2ND ST ALLEY	TO 2ND ST	SHEETS	57 TO 60	LENGTH	176	FEET	0.033 MILES
LOCATED ON	GRAND VIEW AVE	FROM 18TH AVE E	TO KENT RD	SHEETS	61 TO 65	LENGTH	910	FEET	0.172 MILES
						LENGTH	4,887	FEET	0.926 MILES

FULL DEPTH RECLAMATION

LOCATED ON	AIRPARK BLVD	FROM HAINES RD	TO RICE LAKE RD	SHEETS	66 TO 79	LENGTH	6,521	FEET	1.235 MILES
LOCATED ON	VENTURE AVE	FROM AIRPORT RD	TO AIRPARK BLVD	SHEETS	80 TO 84	LENGTH	1,161	FEET	0.220 MILES
LOCATED ON	ALDEN AVE	FROM W FARIBAULT ST	TO W REDWING ST	SHEETS	85 TO 88	LENGTH	769	FEET	0.146 MILES
LOCATED ON	W REDWING ST	FROM MAXWELL AVE	TO WOODLAND AVE	SHEETS	90 TO 102	LENGTH	3,248	FEET	0.615 MILES
LOCATED ON	E 4TH ST	FROM N HAWTHORNE RD	TO OLD HOWARD MILL RD	SHEETS	108 TO 127	LENGTH	2,003	FEET	0.379 MILES
LOCATED ON	OLD HOWARD MILL RD	FROM E 4TH ST	TO N 36TH AVE E	SHEETS	108 TO 127	LENGTH	791	FEET	0.150 MILES
LOCATED ON	N 36TH AVE E	FROM OLD HOWARD MILL RD	TO CRESCENT VIEW AVE	SHEEETS	108 TO 127	LENGTH	379	FEET	0.072 MILES
						LENGTH	14,872	FEET	2.817 MILES

TOTAL ALL STREETS:	LENGTH	19,759	FEET	3.742 MILES

I:\PWU\ENGINEER\PROJECTS\2000-2499\2016_2023_Street_Preservation\23-ACAD-DRAWINGS\2016_TTL

I HEREBY CERTIFY THAT THIS PLAN WAS PREPARED BY ME OR UNDER MY DIRECT SUPERVISION AND THAT I AM A DULY LICENSED PROFESSIONAL ENGINEER UNDER THE LAWS OF THE STATE OF MINNESOTA.

SIGNATURE: _____ PATRICK F. LOOMIS (TYPE NAME)

DATE: 04/20/2023

LIC. NO: 49099

CITY OF DULUTH
ENGINEERING DIVISION
411 W. 1ST ST. STE. 240
DULUTH, MN 55802

2023 STREET PRESERVATION PROJECT

CITY PROJECT NO.: 2016

STATE AID PROJECT NO.: N/A

DRAWN BY: ZAE/DJK/SCA/NML

STREET INDEX

4/24/2023 4:11 PM



Mill and Overlay Project Locations


Reclaim Project Locations

The City of Duluth has tried to ensure that the information contained in this map or electronic document is accurate. The City of Duluth makes no warranty or guarantee concerning the accuracy or reliability. This drawing/data is neither a legally recorded map nor a survey and is not intended to be used as one. The drawing/data is a compilation of records, information and data located in various City, County and State offices and other sources affecting the area shown and is to be used for reference purposes only. The City of Duluth shall not be liable for errors contained within this data provided or for any damages in connection with the use of this information contained within.


2023 Street Preservation
City of Duluth Project No. 2016
WEST A

Date Created: 4/12/2023

I:\PWU\ENGINEER\PROJECTS\2000-2499\2016_2023_Street_Preservation\23-ACAD-DRAWINGS\2016_SiteMaps

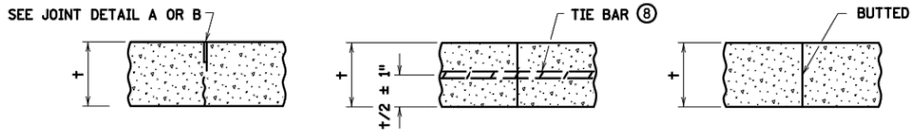

L1U & L1H | L2TU ② | L3U

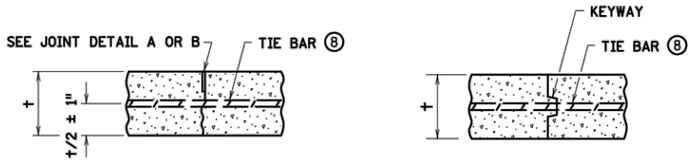


L1TU & L1TH ① | L2KTU ② ⑥

LONGITUDINAL JOINT REFERENCE, DETAIL & SEALER SPECIFICATION TABLE


JOINT REFERENCE			JOINT DETAIL	JOINT SEALER SPEC	JOINT WIDTH
WITHOUT TIE BARS	WITH TIE BARS	WITH KEYWAY & TIE BARS			
L1U	L1TU		A	UNSEALED	1/8"
L1H	L1TH		B	3725	1/8"
	L2TU	L2KTU	NONE	UNSEALED	
L3U			NONE	UNSEALED	

LEGEND — EXAMPLE: L2KTU


- L = LONGITUDINAL JOINT
- NO. = JOINT REFERENCE
  - 1 = PAVED CONSTRUCTION JOINT
  - 2 = TIED CONSTRUCTION JOINT
  - 3 = BUTTED CONSTRUCTION JOINT
- K = KEYWAY
- T = TIE BARS
- U = UNSEALED
- H = HOT POURED

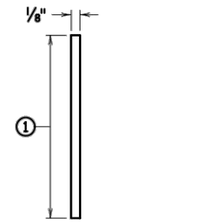


JOINT DETAIL A ③⑤
SAWED & UNSEALED

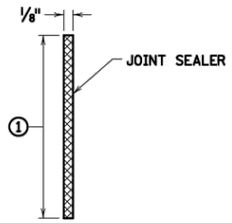


JOINT DETAIL B ④⑤
SAWED & SEALED

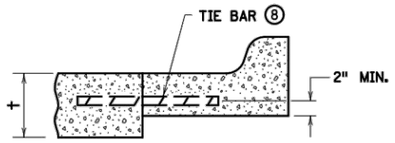


SECTION THRU CURB ⑦

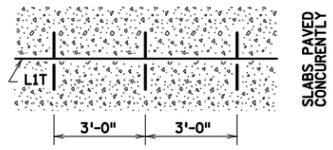

L1T PAVING DETAIL

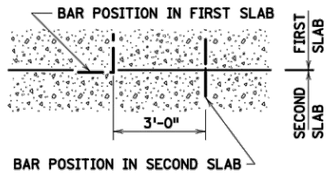

L2T & L2KT TIE BAR BENDING ② AND PAVING DETAIL

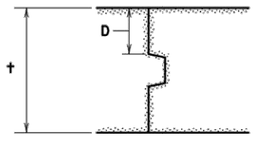

PAVEMENT KEYWAY DETAIL ⑥

FIXED FORM KEYWAY TABLE ⑥

t PAVEMENT THICKNESS	D (MIN. DEPTH)
< 7"	2-1/2"
7" TO 7-1/2"	3"
8" TO 9-1/2"	4"
≥ 10"	5"

SLIPFORM KEYWAY TABLE ⑥

t PAVEMENT THICKNESS	D (MIN. DEPTH)
< 10"	NO KEYWAY
≥ 10"	5"

NOTES:

PROVIDE EPOXY-COATED TIE BARS COMPLYING WITH SPEC. 3301.

FURNISH AND INSTALL ALL JOINT SEALER IN ACCORDANCE WITH THE MANUFACTURER'S RECOMMENDATIONS.

SEE STANDARD PLANS 5-297.217 AND 5-297.219 FOR CONCRETE MAINLINE AND RAMP PAVEMENT.

SEE PAVING LAYOUTS IN THE PLANS FOR JOINT CLASS DESIGNATION TO BE USED AND SPECIAL REINFORCEMENT REQUIRED.

LONGITUDINAL JOINTS SAWED WIDER THAN 1/8", CONTACT THE CONCRETE UNIT FOR SEALING RECOMMENDATIONS.

① JOINT DEPTH AND TOLERANCE: t/3 ± 1/4".

② BEND TIE BARS 90 DEGREES WHEN INSERTED IN THE L2 JOINTS, EXCEPT WHEN NOTED OTHERWISE IN THE PLANS.

③ CLEAN JOINT FACES WITH WATER DURING THE SAW CUTTING OPERATION OR BY WATER BLASTING AFTER SAWING.

④ CLEAN AND DRY JOINT FACES BY SANDBLASTING AND AIR BLASTING, WHEN SEALING IS REQUIRED.

⑤ JOINT WIDTH TOLERANCE IS $+1/16$" TO $-1/32$".

⑥ CONTRACTOR'S OPTION TO USE KEYWAY WHEN:
- PLACING FIXED FORM CONSTRUCTION.
- PLACING SLIPFORM CONSTRUCTION WHEN t ≥ 10".

USE OF KEYWAY FOR ANY OTHER APPLICATION REQUIRES APPROVAL BY THE ENGINEER. OTHER KEYWAY SHAPES MAY BE USED WITH THE APPROVAL OF THE CONCRETE ENGINEER.

⑦ WHEN CURB AND GUTTER IS NOT CONSTRUCTED AT THE SAME DEPTH AS ADJACENT CONCRETE, PLACE TIE BAR MINIMUM OF 2" ABOVE THE CURB AND GUTTER GRADE.

⑧ PROVIDE NO. 4 TIE BAR, 30" LONG, SPACED AT 3' ON CENTER.

LEAD EXPERT OFFICE

GLENN ENGSTROM
DIRECTOR
OFFICE OF MATERIALS AND ROAD RESEARCH

MINNESOTA DEPARTMENT OF TRANSPORTATION

THOMAS STYRBICKI
STATE DESIGN ENGINEER

STANDARD PLAN 5-297.221 | 3 OF 4

APPROVED: 10-03-2022
REVISED:


PAVEMENT JOINTS

LONGITUDINAL (DESIGN L)


CITY PROJECT NO.: 2016 | STATE AID PROJECT NO.: N/A | SHEET NO. 11 OF 125

4/24/2023 4:11 PM
I:\PWD\ENGINEER\PROJECTS\2000-2499\2016_2023_Street_Preservation\23-ACAD-DRAWINGS\2016_STD_PLN


4/24/2023 4:11 PM

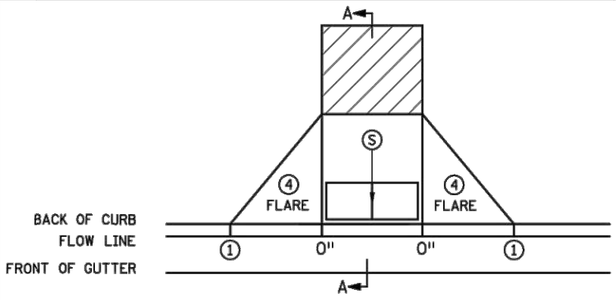


PERPENDICULAR

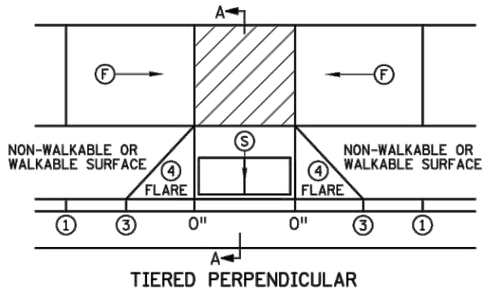

TIERED PERPENDICULAR

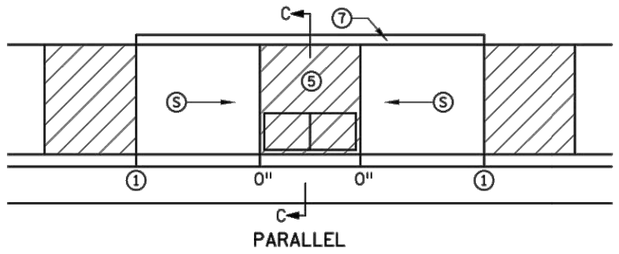


PARALLEL

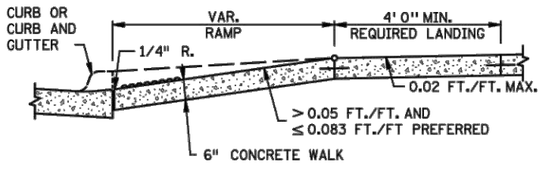


SECTION A-A

PERPENDICULAR/TIERED/DIAGONAL

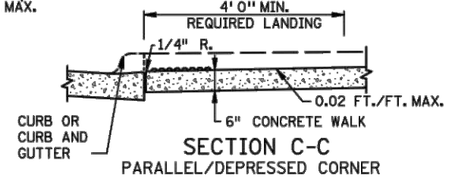


SECTION C-C

PARALLEL/DEPRESSED CORNER

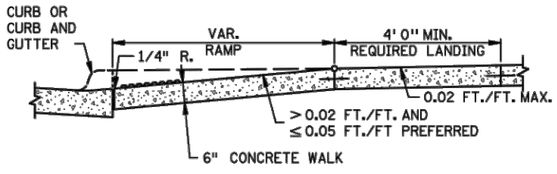


SECTION B-B

FAN

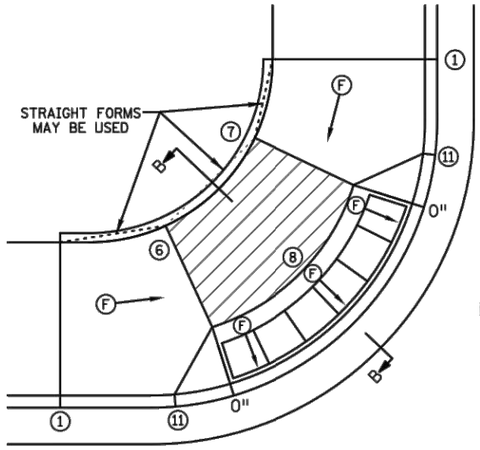


FAN⑩

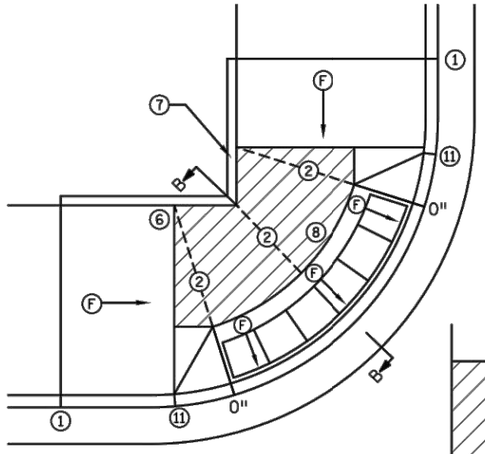


MODIFIED FAN ⑩

USED WHEN RIGHT-OF-WAY
IS CONSTRAINED

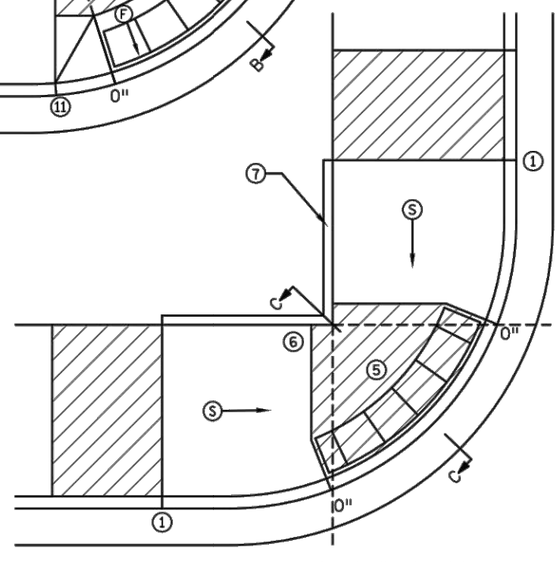

DEPRESSED CORNER

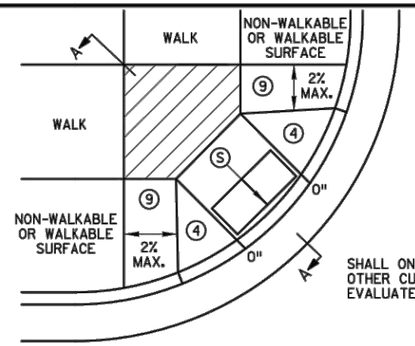

DIAGONAL

SHALL ONLY BE USED AFTER ALL OTHER CURB RAMP TYPES HAVE BEEN EVALUATED AND DEEMED IMPRACTICAL

NOTES:

LANDINGS SHALL BE LOCATED ANYWHERE THE PEDESTRIAN ACCESS ROUTE (PAR) CHANGES DIRECTION, AT THE TOP OF RAMPS THAT HAVE RUNNING SLOPES GREATER THAN 5.0%, AND IF THE APPROACHING WALK IS INVERSE GRADE GREATER THAN 2%.

INITIAL CURB RAMP LANDINGS SHALL BE CONSTRUCTED WITHIN 15' FROM THE BACK OF CURB, WITH 6' FROM THE BACK OF CURB BEING THE PREFERRED DISTANCE, ONLY APPLICABLE WHEN THE INITIAL RAMP RUNNING SLOPE IS OVER 5.0%.

SECONDARY CURB RAMP LANDINGS ARE REQUIRED FOR EVERY 30" OF VERTICAL RISE WHEN THE LONGITUDINAL RUNNING SLOPE IS GREATER THAN 5.0%.

CONTRACTION JOINTS SHALL BE CONSTRUCTED ALONG ALL GRADE BREAKS WITHIN THE PAR. 1/4" DEEP VISUAL JOINTS SHALL BE USED AT THE TOPS OF CONCRETE FLARES ADJACENT TO WALKABLE SURFACES.

ALL GRADE BREAKS WITHIN THE PAR SHALL BE PERPENDICULAR TO THE PATH OF TRAVEL, THUS BOTH SIDES OF A SLOPED WALKING SURFACE MUST BE EQUAL LENGTH. (EXCEPT AS STATED IN ⑥ BELOW.

TO ENSURE RAMPS AND LANDINGS ARE PROPERLY CONSTRUCTED, ALL INITIAL LANDINGS AT A TOP OF A RAMPED SURFACE (RUNNING SLOPE GREATER THAN 2%) SHALL BE FORMED AND PLACED SEPARATELY IN AN INDEPENDENT CONCRETE POUR. FOLLOW SIDEWALK REINFORCEMENT DETAILS ON SHEET 6 OF 6 FOR ALL SEPARATELY POURED INITIAL LANDINGS.

WHEN SIDEWALK IS AT BACK OF CURB, TOP OF CURB SHALL MATCH PROPOSED ADJACENT WALK GRADE.

MAINTAIN POSITIVE BOULEVARD DRAINAGE TO TOP OF CURB.

ALL RAMP TYPES SHOULD HAVE A MINIMUM 3' LONG RAMP LENGTH.

4' MINIMUM WIDTH OF DETECTABLE WARNING IS REQUIRED FOR ALL RAMPS. DETECTABLE WARNINGS SHALL CONTINUOUSLY EXTEND FOR A MIN. OF 24" IN THE PATH OF TRAVEL. DETECTABLE WARNING TO COVER THE ENTIRE PAR WIDTH OF SHARED-USE PATHS AND THE ENTIRE PAR WIDTH OF THE WALK WITH THE EXCEPTION OF 3" MAXIMUM ON EACH OUTSIDE EDGE WHICH ENSURES THE DETECTABLE WARNINGS ARE ENCASED IN CONCRETE WHEN ADJACENT TO TURF. WHEN ADJACENT TO CONCRETE FLARES 0" - 3" OFFSET IS ALLOWED.

WHEN DESIGNING OR ORDERING RECTANGULAR DETECTABLE WARNING SURFACES SHOULD BE 6" LESS THAN THE INCOMING PAR. ARC LENGTH OF THE RADIAL DETECTABLE WARNINGS SHOULD NOT BE GREATER THAN 20 FEET.

RECTANGULAR DETECTABLE WARNINGS SHALL BE SETBACK 3" FROM THE BACK OF CURB. RADIAL DETECTABLE WARNINGS SHALL BE SETBACK 3" MINIMUM TO 6" MAXIMUM FROM THE BACK OF CURB.

① MATCH FULL HEIGHT CURB.
② 4' MINIMUM DEPTH LANDING REQUIRED ACROSS TOP OF RAMP.
③ 3" HIGH CURB WHEN USING A 3' LONG RAMP, 4" HIGH CURB WHEN USING A 4' LONG RAMP.
④ SEE SHEET 4 OF 6, TYPICAL SIDE TREATMENT OPTIONS, FOR DETAILS ON FLARES AND RETURNED CURBS.
⑤ DETECTABLE WARNINGS MAY BE PART OF THE 4' X 4' MIN. LANDING AREA IF IT IS NOT FEASIBLE TO CONSTRUCT THE LANDING OUTSIDE OF THE DETECTABLE WARNING AREA.
⑥ THE GRADE BREAK SHALL BE PERPENDICULAR TO THE BACK OF WALK. THIS WILL ENSURE THAT THE GRADE BREAK IS PERPENDICULAR TO THE DIRECTION OF TRAVEL. (TYPICAL FOR ALL)
⑦ WHEN ADJACENT TO GRASS, GRADING SHALL ALWAYS BE USED WHEN FEASIBLE. V CURB, IF USED, SHALL BE PLACED OUTSIDE THE SIDEWALK LIMITS WHEN RIGHT OF WAY ALLOWS. WHEN ADJACENT TO PARKING LOTS, CONCRETE OR BITUMINOUS TAPERS LESS THAN 5% RUNNING SLOPE SHOULD BE USED OVER V CURB TO REDUCE TRIPPING HAZARDS AND FACILITATE SNOW & ICE REMOVAL.
⑧ A 7' MIN TOP RADIUS GRADE BREAK IS REQUIRED TO BE CONSTRUCTIBLE.
⑨ PAVE FULL WALK WIDTH.
⑩ "S" SLOPES ON FANS SHALL ONLY BE USED WHEN ALL OTHER FEASIBLE OPTIONS HAVE BEEN EVALUATED AND DEEMED IMPRACTICAL.
⑪ INTERMEDIATE CURB HEIGHTS TAPER SHALL RISE AT 8-10% TO A MINIMUM 3" CURB HEIGHT. REDUCE INTERMEDIATE CURB HEIGHT TO 2+ INCHES IF NECESSARY TO MATCH ADJACENT BOULEVARD OR SIDEWALK GRADES.

LEGEND

THESE LONGITUDINAL SLOPE RANGES SHALL BE THE STARTING POINT. IF SITE CONDITIONS WARRANT, LONGITUDINAL SLOPES UP TO 8.3% OR FLATTER ARE ALLOWED.

(S) INDICATES PEDESTRIAN RAMP - SLOPE SHALL BE BETWEEN 5.0% MINIMUM AND 8.3% MAXIMUM IN THE DIRECTION SHOWN AND THE CROSS SLOPE SHALL NOT EXCEED 2.0%.

(F) INDICATES PEDESTRIAN RAMP - SLOPE SHALL BE GREATER THAN 2.0% AND LESS THAN 5.0% IN THE DIRECTION SHOWN AND CROSS SLOPE SHALL NOT EXCEED 2.0%.

LANDING AREA - 4' X 4' MIN. (5' X 5' MIN. PREFERRED) DIMENSIONS AND MAX 2.0% SLOPE IN ALL DIRECTIONS. LANDING SHALL BE FULL WIDTH OF INCOMING PARS.

X" CURB HEIGHT

REVISION:

APPROVED: 11-04-2021

JEFFREY PERKINS
OPERATIONS DIVISION

MINNESOTA DEPARTMENT OF TRANSPORTATION


STANDARD PLAN 5-297.250 | 1 OF 6

APPROVED: 11-04-2021
REVISED:


THOMAS STYRBICKI
STATE DESIGN ENGINEER

PEDESTRIAN CURB RAMP DETAILS

I:\PWD\ENGINEER\PROJECTS\2000-2499\2016_2023_Street_Preservation\23-ACAD-DRAWINGS\2016_STD_PLN

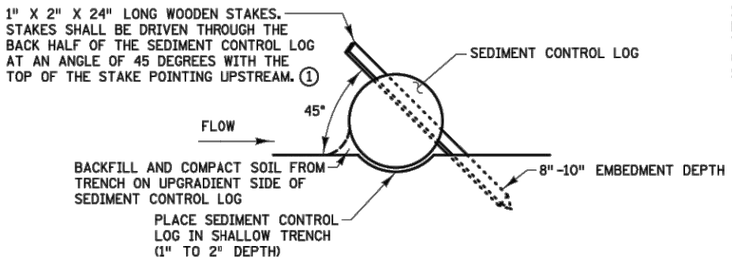


TYPES: STRAW, WOOD FIBER, OR COIR

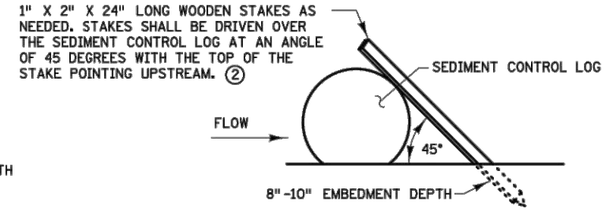


TYPES: WOOD CHIP, COMPOST, OR ROCK


SEDIMENT CONTROL LOGS

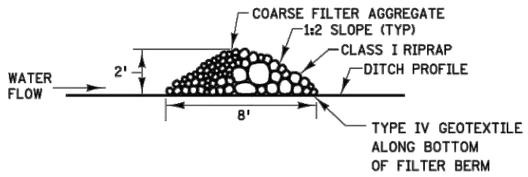

TYPE 3 (ROCK WEEPER)

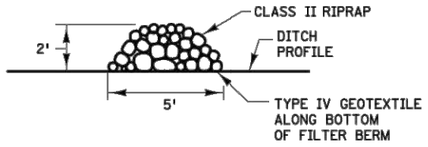


TYPE 5 (ROCK)

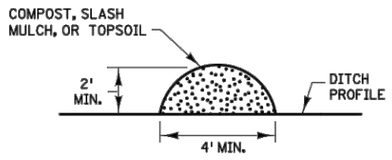

TYPE 1 (COMPOST), TYPE 2 (SLASH MULCH), OR TYPE 4 (TOPSOIL)

FILTER BERMS

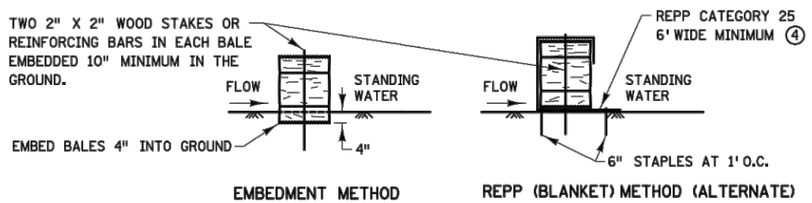

EMBEDMENT METHOD

REPP (BLANKET) METHOD (ALTERNATE)

BALE BARRIERS(3)

NOTES:

REPP = ROLLED EROSION PREVENTION PRODUCT.

SEE SPECS. 2573, 3149, 3874, 3882, 3885, 3886, AND 3897.

(1) SPACE BETWEEN STAKES SHALL BE A MAXIMUM OF 1' FOR DITCH CHECKS OR 2' FOR OTHER APPLICATIONS.

(2) PLACE STAKES AS NEEDED TO PREVENT MOVEMENT OF SEDIMENT CONTROL LOGS PLACED ON SLOPES OR AS NEEDED DUE TO OTHER FACTORS. STAKES SHALL BE INCIDENTAL.

(3) TO BE USED FOR CRITICAL PERIMETER CONTROL AREAS WHERE STANDING WATER OCCURS (6" MAXIMUM DEPTH). BALES SHALL CONSIST OF TYPE 1 MULCH OF APPROXIMATELY 14" X 18" X 36" LONG. BALES SHALL BE PLACED ON EDGE AND BUTTED TIGHT TO ADJACENT BALES.

(4) INSTEAD OF TRENCHING, PLACE BALE ON THE REPP (BLANKET) AND WRAP BLANKET AROUND THE BALE. PLACE STAKE THROUGH BALE AND BLANKET.

REVISION:

APPROVED: JANUARY 8, 2020

MARNI KARNOWSKI
CHIEF ENVIRONMENTAL OFFICER

MINNESOTA DEPARTMENT OF TRANSPORTATION

STANDARD PLAN 5-297.405 | 2 OF 8

APPROVED: 1-8-2020
REVISED:

THOMAS STYRBICKI
STATE DESIGN ENGINEER

TEMPORARY SEDIMENT CONTROL


FILTER BERMS, SEDIMENT CONTROL LOGS, AND BALE BARRIERS

CITY PROJECT NO.: 2016 | STATE AID PROJECT NO.: N/A | SHEET NO. 23 OF 125

4/24/2023 4:12 PM
I:\PW\ENGINEER\PROJECTS\2000-2499\2016_2023_Street_Preservation\23-ACAD-DRAWINGS\2016_STD_PLN

4/24/2023 4:13 PM

MAINLINE

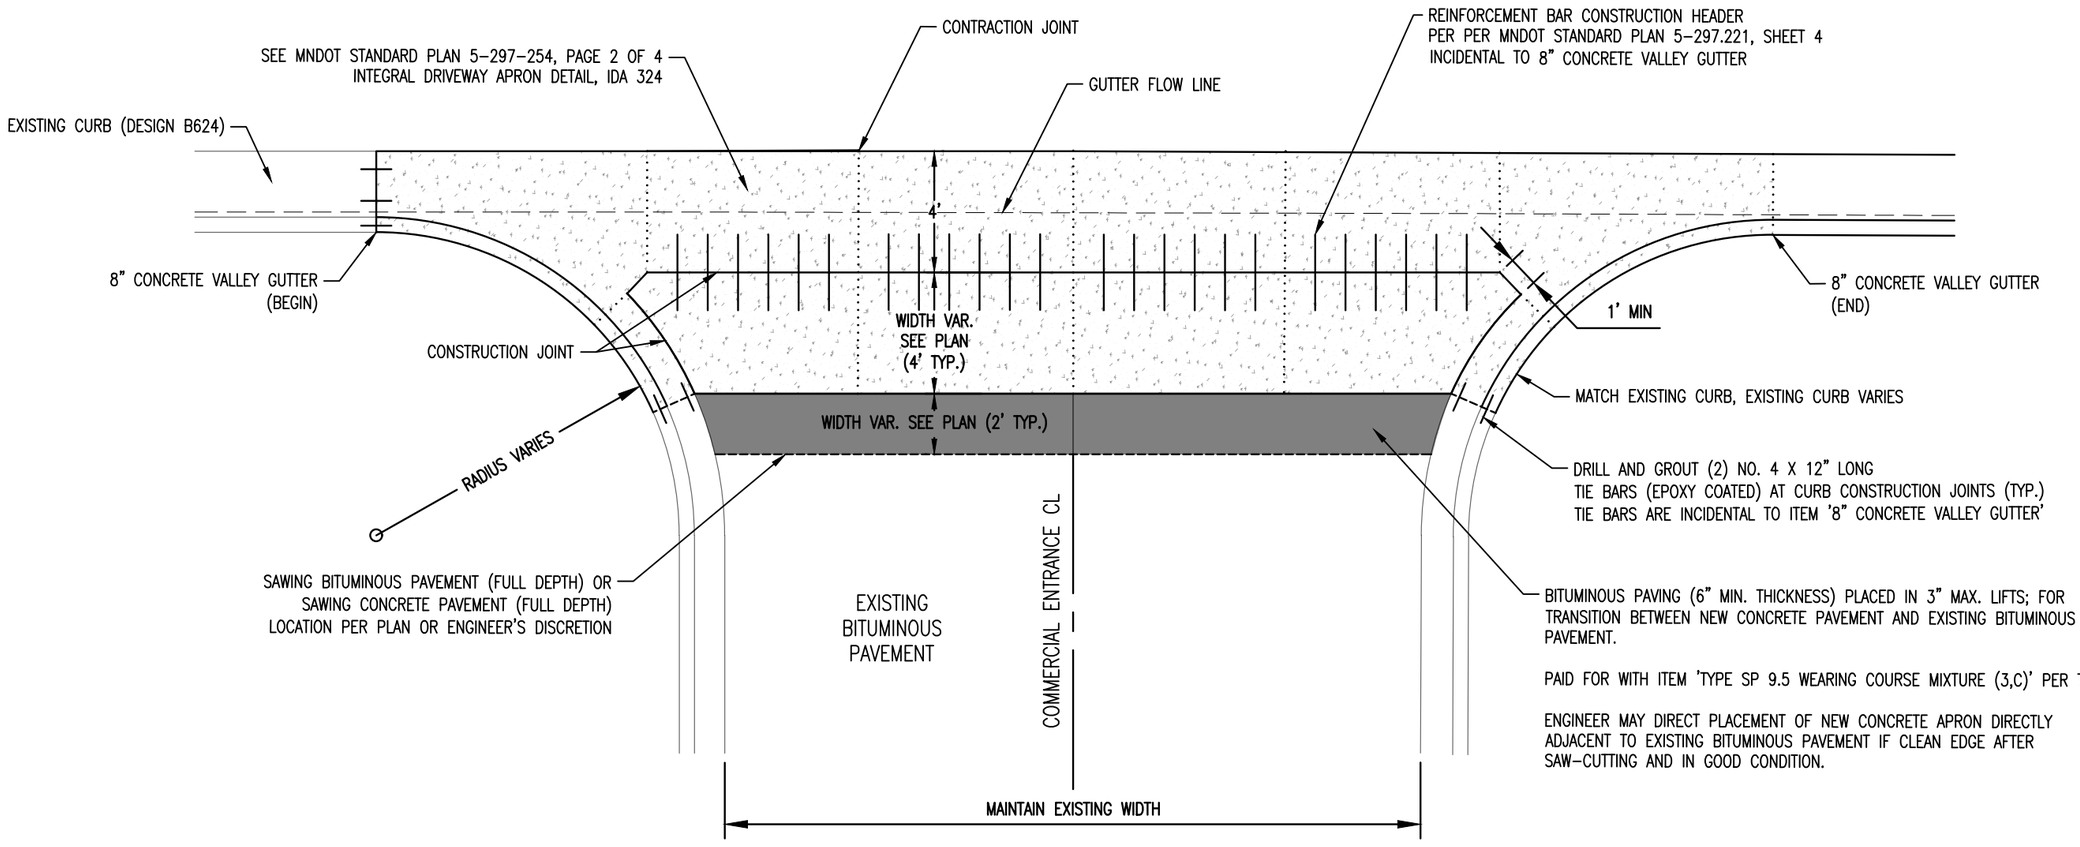

= PAY LIMITS FOR 8" CONCRETE VALLEY GUTTER (SY) AND
12" AGGREGATE BASE CLASS 5 (INCIDENTAL)

NOTE: SEE MNDOT STANDARD PLAN 5-297.254 FOR ADDITIONAL REQUIREMENTS

(1) CURB RADIUS ENTRANCES

AIRPARK BOULEVARD
VENTURE AVENUE
3RD AVE E

0 2.5 5
SCALE IN FEET

I:\PWU\ENGINEER\PROJECTS\2000-2499\2016_2023_Street_Preservation\23-ACAD-DRAWINGS\2016_CD

I HEREBY CERTIFY THAT THIS PLAN WAS PREPARED BY ME OR UNDER MY DIRECT SUPERVISION AND THAT I AM A DULY LICENSED PROFESSIONAL ENGINEER UNDER THE LAWS OF THE STATE OF MINNESOTA.

SIGNATURE: Patrick Loomis

PATRICK F. LOOMIS
TYPE NAME

DATE: 04/20/2023

LIC. NO: 49099

CITY OF DULUTH
ENGINEERING DIVISION
411 W. 1ST ST. STE. 240
DULUTH, MN 55802

2023 STREET PRESERVATION PROJECT

CITY PROJECT NO.: 2016

STATE AID PROJECT NO.: N/A

DRAWN BY: ZAE/DJK/SCA/NML

CONSTRUCTION DETAILS


SHEET NO. 27 OF 125

4/24/2023 4:13 PM


I:\PWU\ENGINEER\PROJECTS\2000-2499\2016_2023_Street_Preservation\23-ACAD-DRAWINGS\2016_CD_1T02

(2) SPOT CURB & GUTTER REPLACEMENT – MILL & OVERLAY ON EXISTING BITUMINOUS PAVEMENT


EXISTING CONDITION – EXPOSED GUTTER PAN

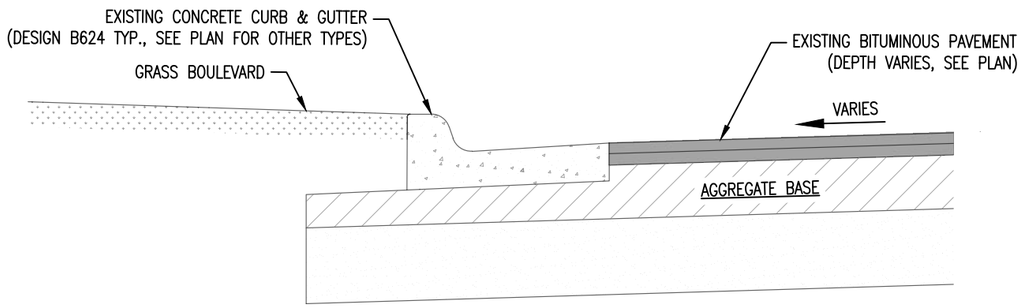


EXISTING CONDITION – OVERLAIN GUTTER PAN

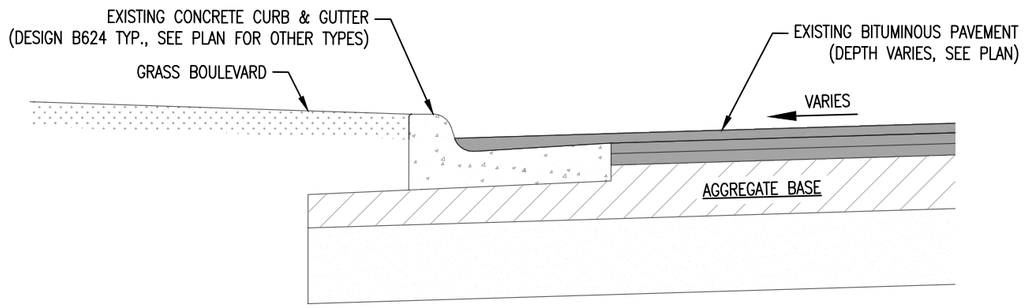

(2A) CURB & GUTTER REPLACEMENT – EXPOSED GUTTER PAN

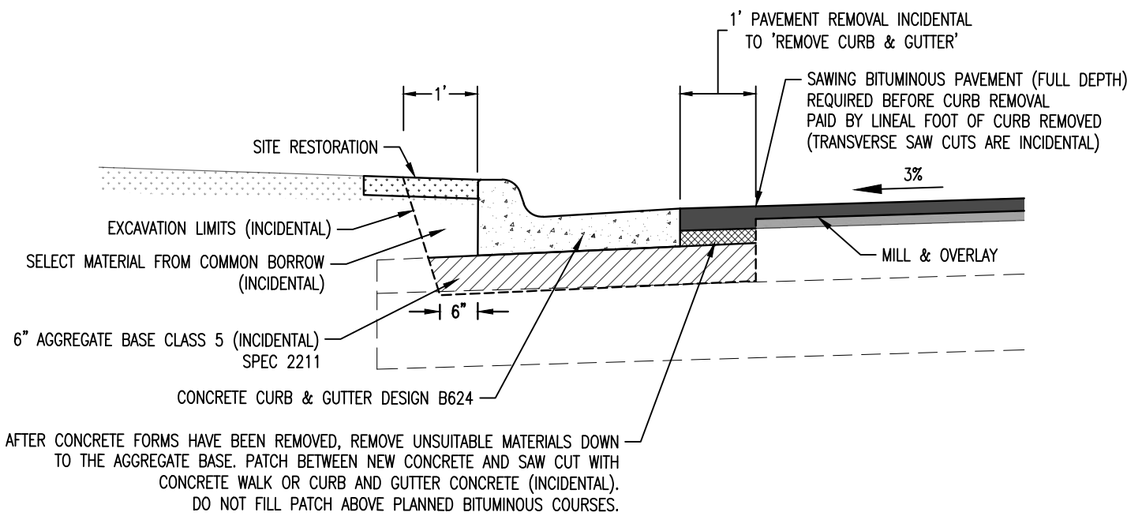

(2B) CURB & GUTTER REPLACEMENT – OVERLAID GUTTER PAN

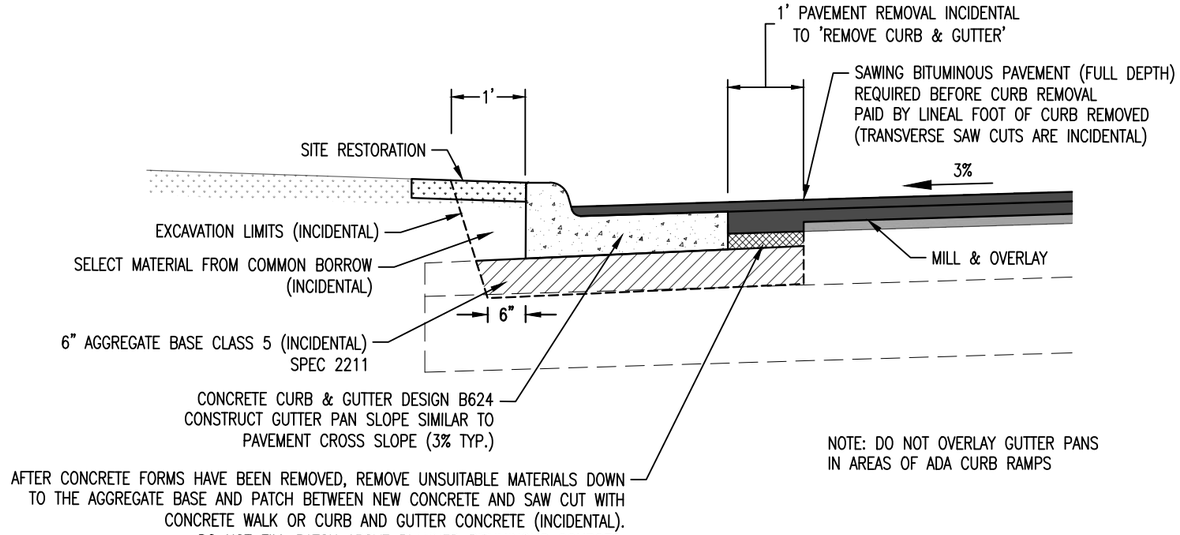

NOTE: DO NOT OVERLAY GUTTER PANS
IN AREAS OF ADA CURB RAMPS

0 1 2
SCALE IN FEET

I HEREBY CERTIFY THAT THIS PLAN WAS PREPARED BY ME OR UNDER MY DIRECT SUPERVISION AND THAT I AM A DULY LICENSED PROFESSIONAL ENGINEER UNDER THE LAWS OF THE STATE OF MINNESOTA.

SIGNATURE: Patrick Loomis

PATRICK F. LOOMIS
TYPE NAME

DATE: 04/20/2023

LIC. NO: 49099

CITY OF DULUTH
ENGINEERING DIVISION
411 W. 1ST ST. STE. 240
DULUTH, MN 55802

2023 STREET PRESERVATION PROJECT

CITY PROJECT NO.: 2016


STATE AID PROJECT NO.: N/A

DRAWN BY: ZAE/DJK/SCA/NML


CONSTRUCTION DETAILS

4/24/2023 4:13 PM


8 DITCH CLEANING

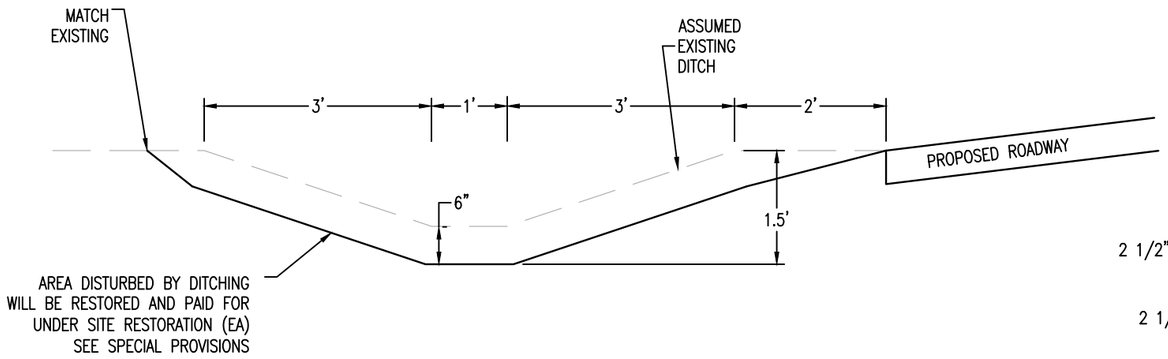


9 8" PERF PE PIPE DRAIN (LIN FT)

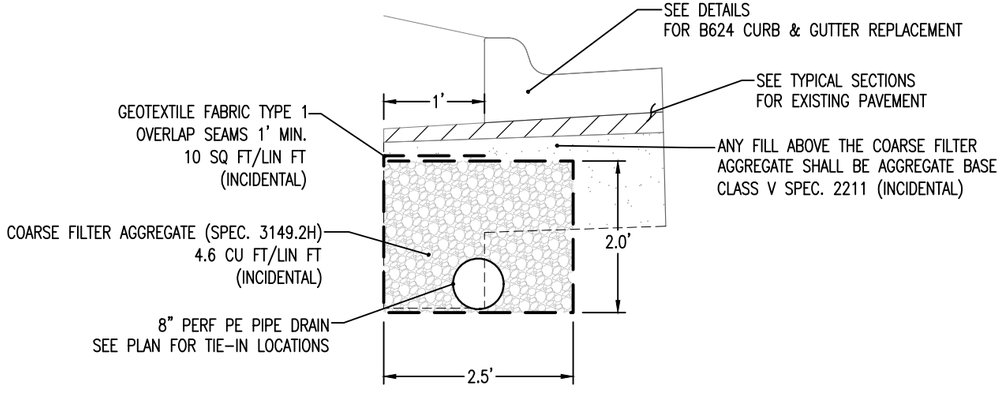

10 POST MOUNTED SIGNS

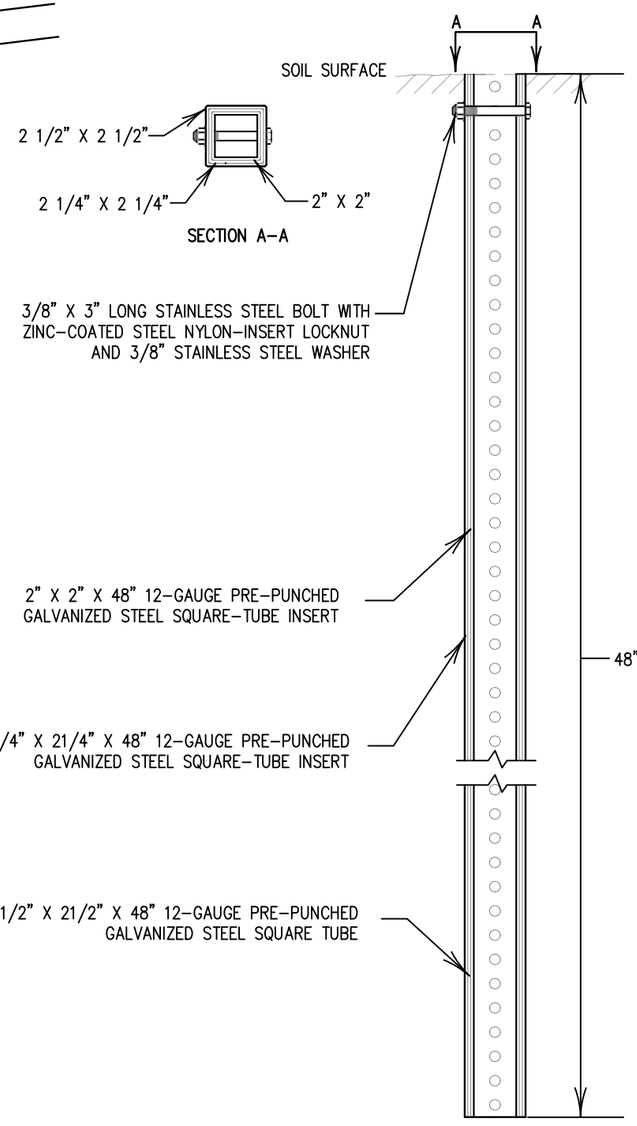

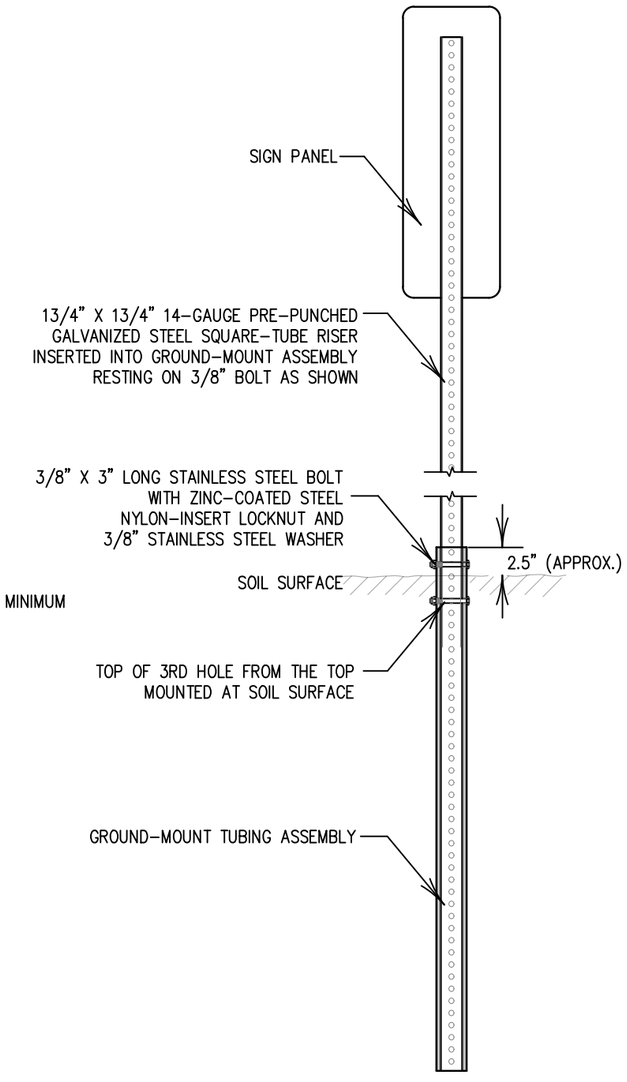

I HEREBY CERTIFY THAT THIS PLAN WAS PREPARED BY ME OR UNDER MY DIRECT SUPERVISION AND THAT I AM A DULY LICENSED PROFESSIONAL ENGINEER UNDER THE LAWS OF THE STATE OF MINNESOTA.

SIGNATURE: Patrick Loomis

PATRICK F. LOOMIS
TYPE NAME

DATE: 04/20/2023

LIC. NO: 49099

CITY OF DULUTH
ENGINEERING DIVISION
411 W. 1ST ST. STE. 240
DULUTH, MN 55802

2023 STREET PRESERVATION PROJECT

CITY PROJECT NO.: 2016

STATE AID PROJECT NO.: N/A

DRAWN BY: ZAE/DJK/SCA/NML

CONSTRUCTION DETAILS

SHEET NO. 32 OF 125

I:\PWU\ENGINEER\PROJECTS\2000-2499\2016_2023_Street_Preservation\23-ACAD-DRAWINGS\2016_CD_1T02

4/24/2023 4:13 PM

I:\PWU\ENGINEER\PROJECTS\2000-2499\2016_2023_Street_Preservation\23-ACAD-DRAWINGS\MorganPark\2016_IdahoSt_Charts

REMOVALS					A
STATION TO STATION	LT / RT	SPEC. 2104 SAWING CONCRETE PAVEMENT (FULL DEPTH) LIN FT	SPEC. 2104 SAWING BITUMINOUS PAVEMENT LIN FT	SPEC. 2104 REMOVE CURB & GUTTER LIN FT	REMARKS
IDAHO ST.					
103+50	LT / RT		47		BEGINNING OF MILLING
105+14 TO 105+24	2' LT	15		10	
105+14 TO 105+24	20' LT	15		10	
105+20 TO 105+30	19' RT	15		10	
105+20 TO 105+30	33' RT	15		10	
107+16 TO 107+26	20' LT	15		10	
107+17 TO 107+27	2' LT	15		10	
107+17 TO 107+27	33' RT	15		10	
107+18 TO 107+28	19' RT	15		10	
110+05	LT / RT		55		END OF MILLING
	TOTAL	**120**	**102**	**80**	

MILLING AND RECLAMATION OPERATIONS			C
STATION TO STATION	LT / RT	SPEC. 2232 MILL BITUMINOUS SURFACE (3.5") SQ YD	REMARKS
IDAHO ST.			
103+50 TO 110+05	LT / RT	2764	
	TOTAL	**2764**	

BITUMINOUS PAVEMENT				D
STATION TO STATION	LT / RT	SPEC. 2357 BITUMINOUS MATERIAL FOR TACK COAT GALLON	SPEC. 2360 TYPE SP 9.5 WEARING COURSE MIXTURE (3,B) TON	REMARKS
IDAHO ST.				
103+50 TO 110+05	LT / RT	276	580	TACK SHALL BE APPLIED AT 0.10 GAL/SQ YD
	TOTAL	**276**	**580**	

I HEREBY CERTIFY THAT THIS PLAN WAS PREPARED BY ME OR UNDER MY DIRECT SUPERVISION AND THAT I AM A DULY LICENSED PROFESSIONAL ENGINEER UNDER THE LAWS OF THE STATE OF MINNESOTA.

SIGNATURE: _____ PATRICK F. LOOMIS (TYPE NAME)

DATE: 04/20/2023

LIC. NO: 49099

CITY OF DULUTH
ENGINEERING DIVISION
411 W. 1ST ST. STE. 240
DULUTH, MN 55802

2023 STREET PRESERVATION PROJECT

CITY PROJECT NO.: 2016 | STATE AID PROJECT NO.: N/A

DRAWN BY: ZAE/DJK/SCA/NML

IDAHO ST – TABULATIONS

4/24/2023 4:13 PM

ENCASEMENT AND REPAIR					E
STATION TO STATION	LT / RT	SPEC. 2506 RECONSTRUCT DRAINAGE STRUCTURE	SPEC. 2506 ADJUST FRAME & RING CASTING	SPEC. 2506 CONCRETE ENCASED CASTING COLLAR	REMARKS
		LIN FT	EACH	EACH	
IDAHO ST.					
105+19	2' LT	1	1		ICB 0080008
105+19	20' LT	1	1		ICB 0080009
105+30	11' LT	1		1	IDMH 0080016
105+25	19' RT	1	1		ICB 0080006
105+25	33' RT	1	1		ICB 0080007
107+17	12' LT	1		1	IDMH 0080017
107+21	2' LT	1	1		ICB 0080011
107+21	20' LT	1	1		ICB 0080010
107+22	33' RT	1	1		ICB 0080012
107+23	19' RT	1	1		ICB 0080013
107+46	22' RT	1		1	IDMH 0080018
	TOTAL	**11**	**8**	**3**	

PROPOSED CONCRETE			F
STATION TO STATION	LT / RT	SPEC. 2531 CONCRETE CURB & GUTTER DESIGN B624 (MOD)	REMARKS
		LIN FT	
IDAHO ST.			
105+14 TO 105+24	2' LT	10	
105+14 TO 105+24	20' LT	10	
105+20 TO 105+30	19' RT	10	
105+20 TO 105+30	33' RT	10	
107+16 TO 107+26	20' LT	10	
107+17 TO 107+27	2' LT	10	
107+17 TO 107+27	33' RT	10	
107+18 TO 107+28	19' RT	10	
	TOTAL	**80**	

SIGNAGE AND PAVEMENT MARKING				G
STATION TO STATION	LT / RT	SPEC. 2582 4" SOLID LINE PAINT	SPEC. 2582 4" DOUBLE SOLID PAINT	REMARKS
		LIN FT	LIN FT	
IDAHO ST.				
103+50 TO 103+95	1' LT		45	YELLOW
103+50 TO 104+03	6' - 13' RT		53	YELLOW
103+50 TO 109+98	25' - 35' RT	651		YELLOW
104+03 TO 109+72	14' - 18' RT	570		YELLOW
103+95 TO 109+73	1' LT - 5' RT	579		YELLOW
103+50 TO 110+11	20' - 18' LT	660		YELLOW
109+72 TO 110+05	17' - 18' RT		30	YELLOW
109+73 TO 110+05	6' - 14' RT		31	YELLOW
	TOTAL	**2460**	**159**	

I:\PWU\ENGINEER\PROJECTS\2000-2499\2016_2023_Street_Preservation\23-ACAD-DRAWINGS\MorganPark\2016_IdahoSt_Charts

I HEREBY CERTIFY THAT THIS PLAN WAS PREPARED BY ME OR UNDER MY DIRECT SUPERVISION AND THAT I AM A DULY LICENSED PROFESSIONAL ENGINEER UNDER THE LAWS OF THE STATE OF MINNESOTA.

SIGNATURE: _____ PATRICK F. LOOMIS (TYPE NAME)

DATE: 04/20/2023

LIC. NO: 49099

CITY OF DULUTH
ENGINEERING DIVISION
411 W. 1ST ST. STE. 240
DULUTH, MN 55802

2023 STREET PRESERVATION PROJECT

CITY PROJECT NO.: 2016

STATE AID PROJECT NO.: N/A


DRAWN BY: ZAE/DJK/SCA/NML

IDAHO ST – TABULATIONS


4/24/2023 4:13 PM

I:\PWU\ENGINEER\PROJECTS\2000-2499\2016_2023_Street_Preservation\23-ACAD-DRAWINGS\MorganPark\2016_MorganPark_ts

INPLACE TYPICAL SECTION
IDAHO ST.
STATION 103+50 TO 105+74
STATION 107+13 TO 110+05
CONSTRUCTION ALIGNMENT

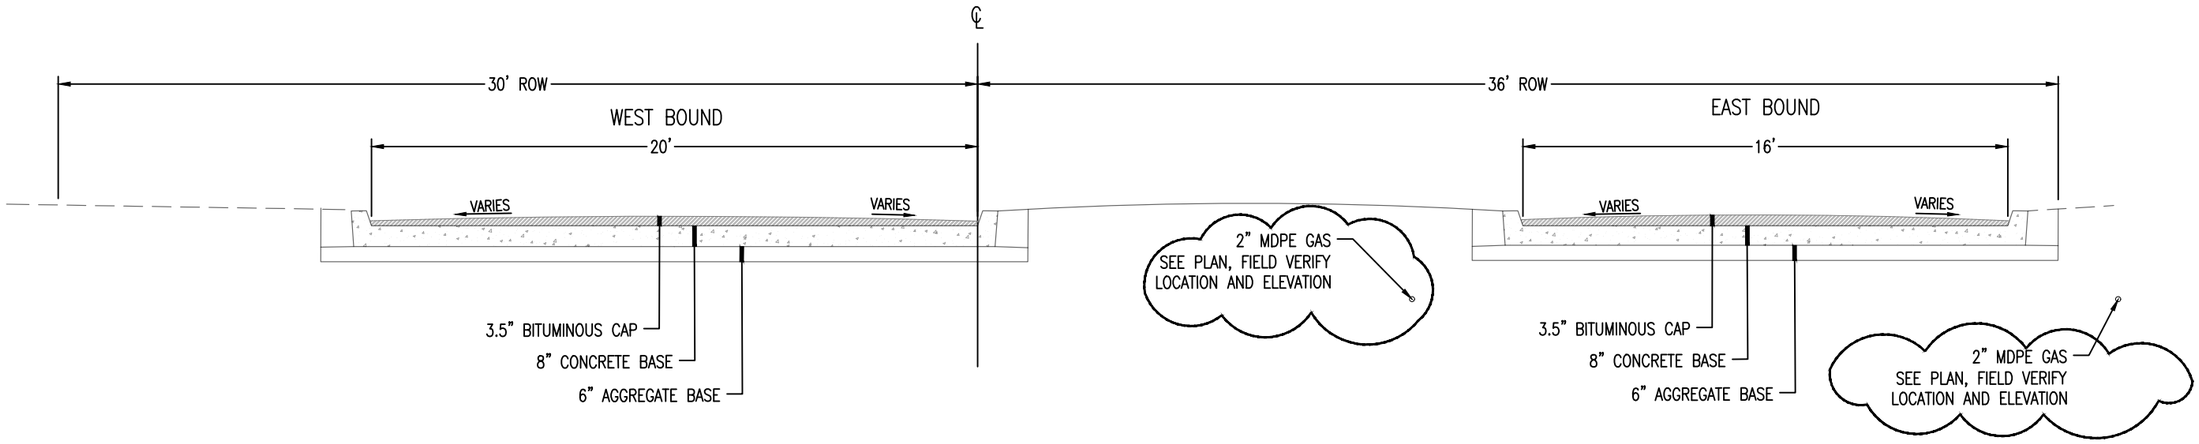

INPLACE TYPICAL SECTION
IDAHO ST.
STATION 103+50 TO 105+74 ②
STATION 107+13 TO 110+05
CONSTRUCTION ALIGNMENT

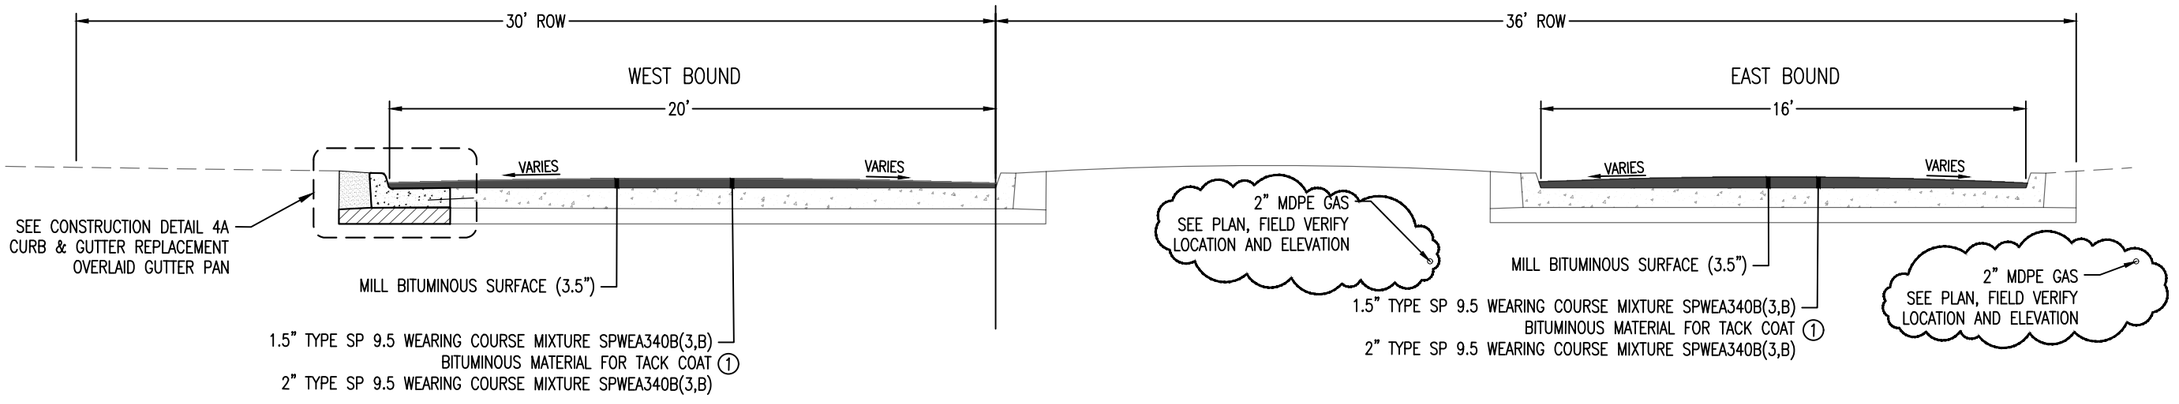

NOTES:

① BITUMINOUS MATERIAL FOR TACK COAT SHALL BE APPLIED AT 2X THE NORMAL RATE.

② BITUMINOUS DEPTH VARIES STA. 105+74 TO 107+13 – TAPER TO 1" LIFT UNDER BRIDGE AS DIRECTED BY ENGINEER

0 2.5 5
SCALE IN FEET

I HEREBY CERTIFY THAT THIS PLAN WAS PREPARED BY ME OR UNDER MY DIRECT SUPERVISION AND THAT I AM A DULY LICENSED PROFESSIONAL ENGINEER UNDER THE LAWS OF THE STATE OF MINNESOTA.

SIGNATURE: _____ PATRICK F. LOOMIS (TYPE NAME)

DATE: 04/20/2023

LIC. NO: 49099

CITY OF DULUTH
ENGINEERING DIVISION
411 W. 1ST ST. STE. 240
DULUTH, MN 55802

2023 STREET PRESERVATION PROJECT

CITY PROJECT NO.: 2016 | STATE AID PROJECT NO.: N/A

DRAWN BY: DJK/ZAE/SCA/NML


IDAHO ST. – TYPICAL SECTIONS

4/24/2023 4:13 PM

OVERPASS R.R. BRIDGE

STA: 105+74


15'–3" MAX CLEARANCE

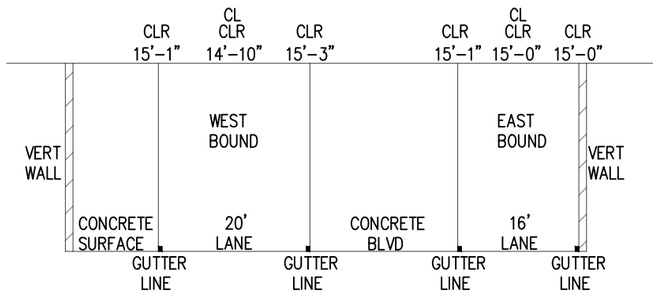


NOTE:

LEAST CLEARANCES ARE ENTERING MORGAN PARK TO THE EAST.

REDUCED VERTICAL CLEARANCE FROM STA. 105+74 TO STA. 107+13 THE CONTRACTOR SHALL REDUCE THE THICKNESS OF THE PAVEMENT THICKNESS AS DIRECTED BY THE ENGINEER.

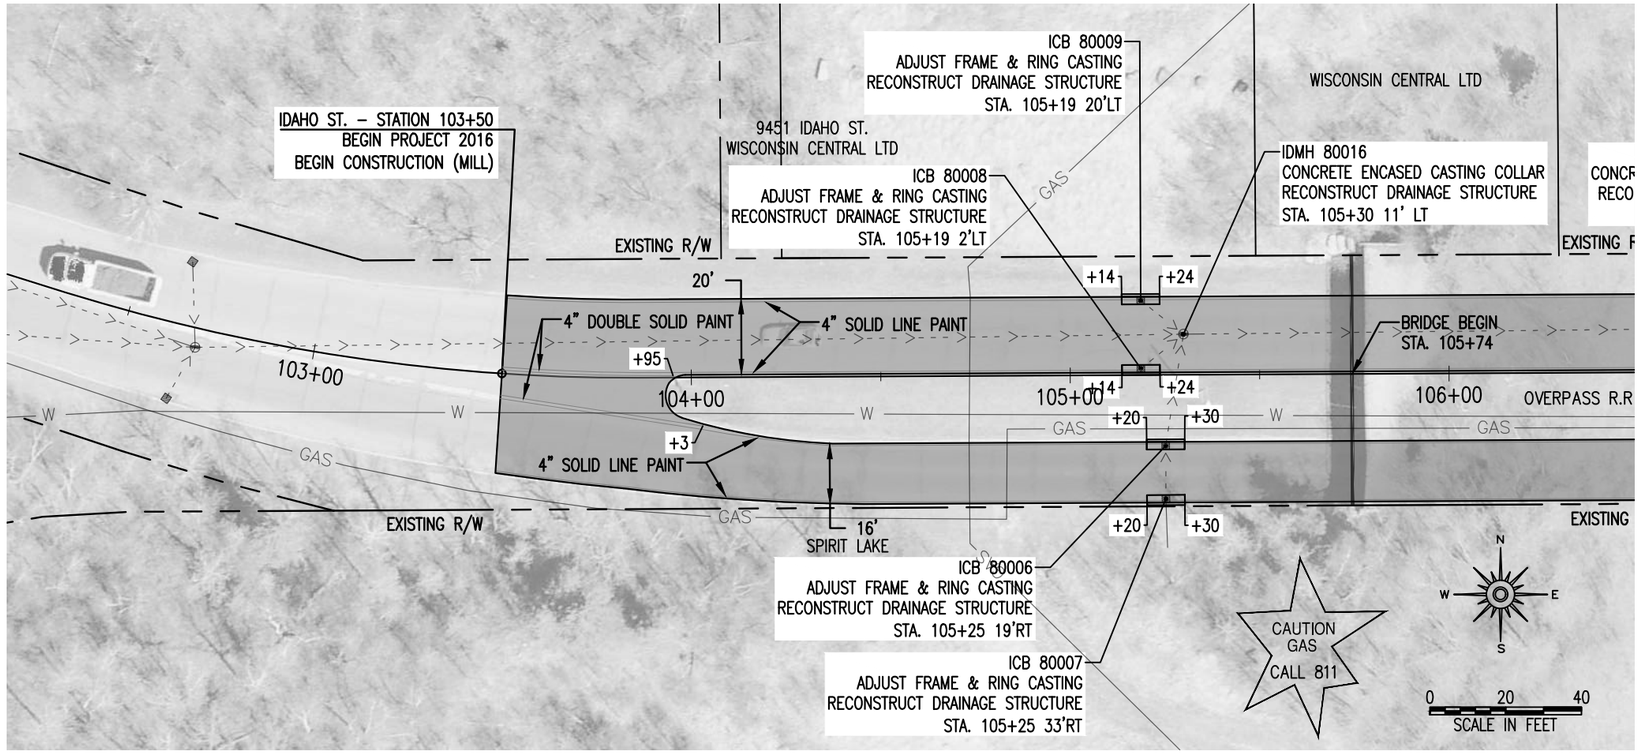

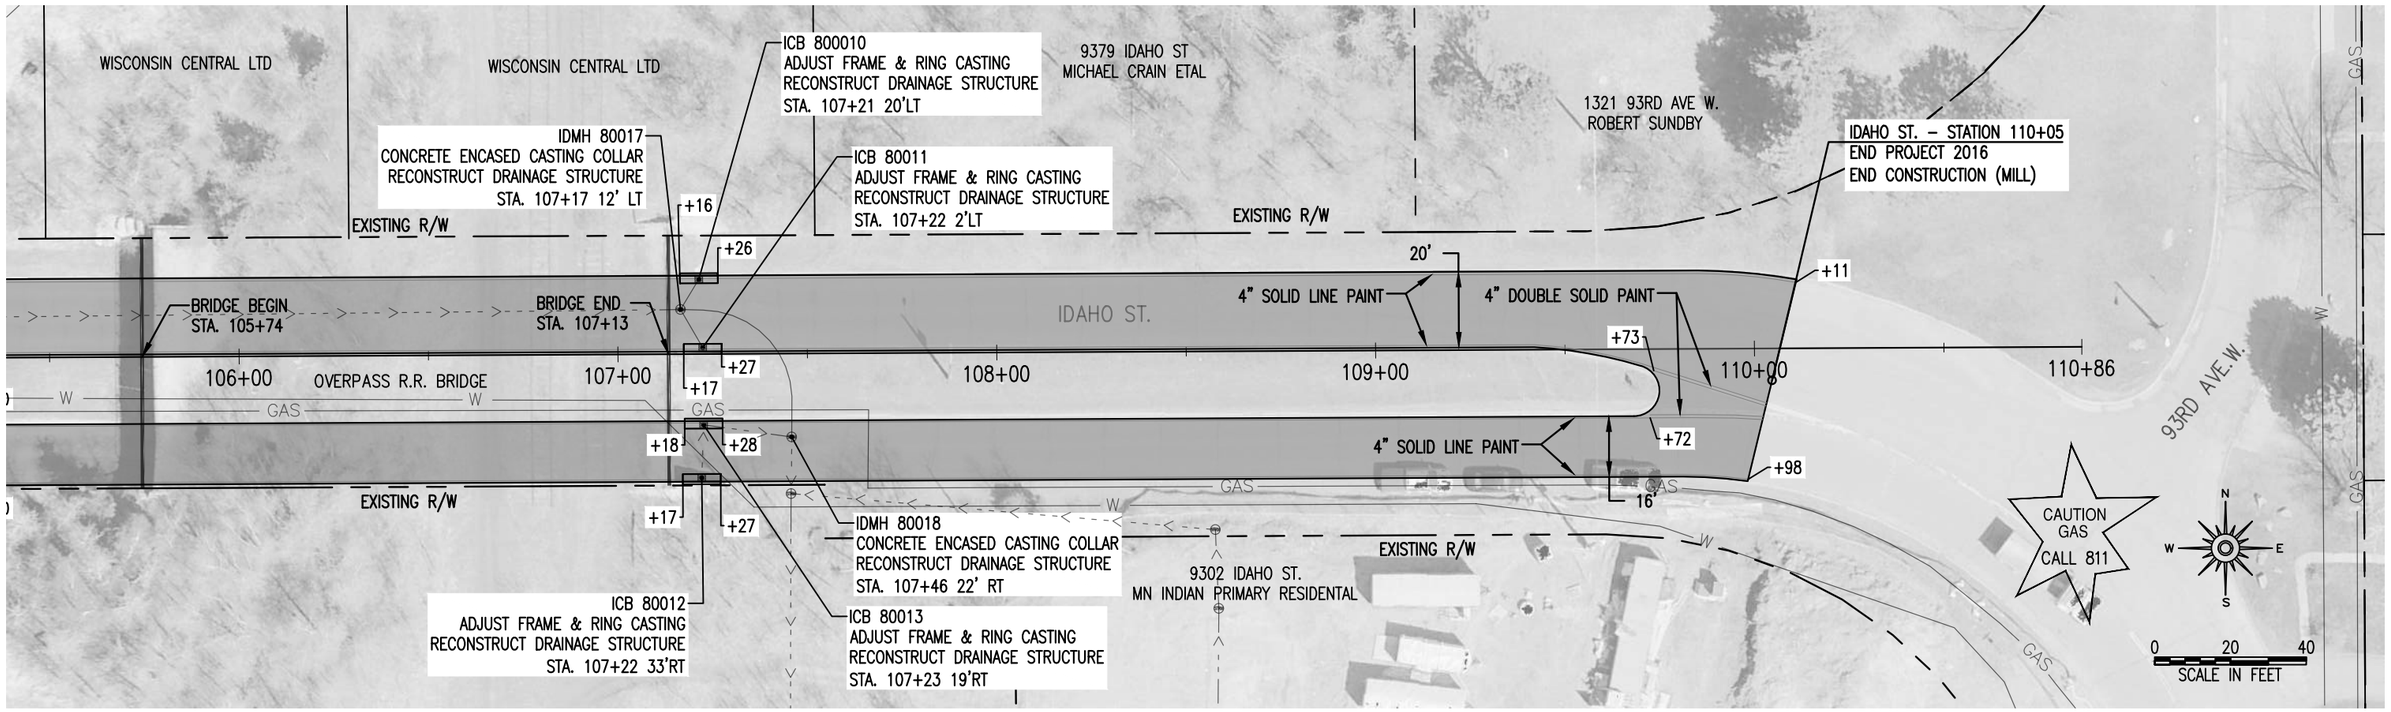

I:\PWU\ENGINEER\PROJECTS\2000–2499\2016_2023_Street_Preservation\23–ACAD–DRAWINGS\MorganPark\2016_MorganPark_pln

I HEREBY CERTIFY THAT THIS PLAN WAS PREPARED BY ME OR UNDER MY DIRECT SUPERVISION AND THAT I AM A DULY LICENSED PROFESSIONAL ENGINEER UNDER THE LAWS OF THE STATE OF MINNESOTA.

SIGNATURE: _____ PATRICK F. LOOMIS (TYPE NAME)

DATE: 04/20/2023

LIC. NO: 49099

CITY OF DULUTH
ENGINEERING DIVISION
411 W. 1ST ST. STE. 240
DULUTH, MN 55802

2023 STREET PRESERVATION PROJECT

CITY PROJECT NO.: 2016

STATE AID PROJECT NO.: N/A

DRAWN BY: ZAE/DJK/SCA/NML

IDAHO ST – CONSTRUCTION PLAN

SHEET NO. 36 OF 125

REMOVALS (1 OF 2)							A
STATION TO STATION	LT / RT	SPEC. 2104 SAWING CONCRETE PAVEMENT (FULL DEPTH) LIN FT	SPEC. 2104 SAWING BITUMINOUS PAVEMENT LIN FT	SPEC. 2104 REMOVE CURB & GUTTER LIN FT	SPEC. 2104 REMOVE PAVEMENT SQ YD	SPEC. 2104 REMOVE CONCRETE WALK SQ FT	REMARKS
RAMSEY ST. (N CENTRAL AVE TO N 53RD AVE W)							
11+55	CL		40				BEGINNING OF MILLING
11+51 TO 11+70	RT	24		19			
12+02 TO 12+14	RT	17		12			
12+51 TO 12+74	RT	27		23			
11+51 TO 12+74	RT	144				1247	SIDE WALK PARALLEL TO PARKING LOT
11+57 TO 12+54	LT	102		97			
11+57 TO 12+63	LT	111				519	SIDE WALK PARALLEL TO CURB OS 5'
12+54 TO 12+89	LT	52			33		CENTRAL AVE ALLEY
12+82 TO 12+94	LT	5				59	
12+89 TO 13+36	LT	53		47			
12+96 TO 13+50	RT	59		54			
13+86 TO 14+31	LT	62		57			
14+02 TO 14+09	RT	20				70	
14+09 TO 14+29	LT	10				152	
14+34 TO 14+58	LT		24				54th AVE W - NORTH LIMIT
14+34 TO 14+58	RT		24				54th AVE W - SOUTH LIMIT
14+60 TO 16+00	LT	157		152			
14+63 TO 16+10	LT	5				865	
16+00 TO 16+37	LT	37			33		54th AVE W ALLEY - NORTH SIDE
14+61 TO 16+00	RT	156		151			
14+63 TO 14+81	RT	10				135	
15+68 TO 15+78	RT	10				50	
16+03 TO 16+11	RT	5				32	
16+00 TO 16+37	RT	58			35		54th AVE W ALLEY - SOUTH SIDE
16+28 TO 16+38	RT	5				43	
16+28 TO 16+35	LT	5				31	
16+37 TO 17+71	LT	147		142			
17+11 TO 17+69	LT	10				323	
17+26 TO 17+71	RT	57		52			
17+56 TO 17+69	RT	10				77	
CHART SUBTOTAL		**1358**	**88**	**806**	**101**	**3603**	

I:\PWU\ENGINEER\PROJECTS\2000-2499\2016_2023_Street_Preservation\23-ACAD-DRAWINGS\Ramsey St\2016_RamseySt_Charts 4/24/2023 4:14 PM

I HEREBY CERTIFY THAT THIS PLAN WAS PREPARED BY ME OR UNDER MY DIRECT SUPERVISION AND THAT I AM A DULY LICENSED PROFESSIONAL ENGINEER UNDER THE LAWS OF THE STATE OF MINNESOTA.

SIGNATURE: Patrick Loomis

PATRICK F. LOOMIS
TYPE NAME

DATE: 04/20/2023

LIC. NO: 49099

CITY OF DULUTH
ENGINEERING DIVISION
411 W. 1ST ST. STE. 240
DULUTH, MN 55802

2023 STREET PRESERVATION PROJECT

CITY PROJECT NO.: 2016

STATE AID PROJECT NO.: N/A

DRAWN BY: ZAE/DJK/SCA/NML

RAMSEY ST – TABULATIONS

REMOVALS							A
STATION TO STATION	LT / RT	SPEC. 2104 SAWING CONCRETE PAVEMENT (FULL DEPTH)	SPEC. 2104 SAWING BITUMINOUS PAVEMENT	SPEC. 2104 REMOVE CURB & GUTTER	SPEC. 2104 REMOVE PAVEMENT	SPEC. 2104 REMOVE CONCRETE WALK	REMARKS
		LIN FT	LIN FT	LIN FT	SQ YD	SQ FT	
RAMSEY ST. (N 53RD AVE W TO 51ST AVE W)							
17+74 TO 17+96	RT		22				53rd AVE W - SOUTH LIMIT
17+74 TO 17+96	LT		22				53rd AVE W - NORTH LIMIT
17+99 TO 18+65	LT	80		75			
18+01 TO 18+20	LT	13				166	
18+50 TO 19+42	LT	8				508	
17+98 TO 18+21	RT	34		29			
18+01 TO 18+23	RT	10				186	
18+53 TO 18+94	RT	10				231	
19+22 TO 19+43	RT	5				115	
19+30 TO 19+33	RT	8		3			
19+33 TO 19+69	RT	52			34		53rd AVE W ALLEY - SOUTH SIDE
19+59 TO 19+76	RT	5				86	
19+69 TO 19+74	RT	10		5			
19+94 TO 21+04	LT	129		124			
20+79 TO 21+02	LT	10				147	
20+69 TO 21+00	RT	10				205	
20+71 TO 21+04	RT	49		44			
21+07 TO 21+27	RT		20				52nd AVE W - SOUTH LIMIT
21+07 TO 21+27	LT		20				52nd AVE W - NORTH LIMIT
21+30 TO 22+67	LT	155		150			
21+32 TO 22+75	LT	5				713	
22+67 TO 23+01	LT	34			28		52nd AVE W ALLEY - NORTH SIDE
21+30 TO 21+52	RT	38		33			
21+34 TO 21+52	RT	10				146	
22+63 TO 22+75	RT	5				60	
22+67 TO 23+01	RT	37			30		52nd AVE W ALLEY - SOUTH SIDE
23+01 TO 23+18	RT	22		17			
23+53 TO 23+72	RT	24		19			
24+16 TO 24+42	RT	31		26			
24+16 TO 24+42	RT	10				118	
22+91 TO 23+44	LT	5				257	
23+01 TO 23+77	LT	81		76			
23+15 TO 23+43	LT	33			29		5103 RAMSEY ST - DRIVEWAY ENT
24+00 TO 24+19	LT	13				190	
24+00 TO 24+21	LT	37		32			
24+21 TO 24+37	LT		24				51st AVE W - NORTH LIMIT
24+66	CL		37				END OF MILLING
CHART SUBTOTAL		**973**	**145**	**633**	**121**	**3128**	
TOTAL		**2331**	**233**	**1439**	**222**	**6731**	

I HEREBY CERTIFY THAT THIS PLAN WAS PREPARED BY ME OR UNDER MY DIRECT SUPERVISION AND THAT I AM A DULY LICENSED PROFESSIONAL ENGINEER UNDER THE LAWS OF THE STATE OF MINNESOTA.

SIGNATURE: Patrick Loomis

PATRICK F. LOOMIS
TYPE NAME

DATE: 04/20/2023

LIC. NO: 49099

CITY OF DULUTH
ENGINEERING DIVISION
411 W. 1ST ST. STE. 240
DULUTH, MN 55802

2023 STREET PRESERVATION PROJECT

CITY PROJECT NO.: 2016

STATE AID PROJECT NO.: N/A

DRAWN BY: ZAE/DJK/SCA/NML

RAMSEY ST – TABULATIONS

I:\PW\ENGINEER\PROJECTS\2000-2499\2016_2023_Street_Preservation\23-ACAD-DRAWINGS\Ramsey St\2016_RamseySt_Charts

4/24/2023 4:14 PM

I:\PW\ENGINEER\PROJECTS\2000-2499\2016_2023_Street_Preservation\23-ACAD-DRAWINGS\Ramsey St\2016_RamseySt_Charts

MILLING AND RECLAIMATION OPERATIONS — C

STATION TO STATION	LT / RT	SPEC. 2232 MILL BITUMINOUS SURFACE (4") SQ YD	REMARKS
RAMSEY ST.			
11+55 TO 24+66		6782	
	TOTAL	**6782**	

BITUMINOUS PAVEMENT — D

STATION TO STATION	LT / RT	SPEC. 2357 BITUMINOUS MATERIAL FOR TACK COAT GALLON	SPEC. 2360 TYPE SP 9.5 WEARING COURSE MIXTURE (3,B) TON	REMARKS
RAMSEY ST.				
11+55 TO 24+66	CL	339	1017	
	TOTAL	**339**	**1017**	

ENCASEMENT AND REPAIR — E

STATION TO STATION	LT / RT	SPEC. 2104 REMOVE CASTING EACH	SPEC. 2104 REMOVE VALVE BOX EACH	SPEC. 2504 ADJUST VALVE BOX EACH	SPEC. 2504 ADJUST CURB BOX EACH	SPEC. 2504 CONCRETE ENCASED VALVE BOX COLLAR EACH	SPEC. 2506 CASTING ASSEMBLY EACH	SPEC. 2506 RECONSTRUCT DRAINAGE STRUCTURE LIN FT	SPEC. 2506 ADJUST FRAME & RING CASTING EACH	SPEC. 2506 CONCRETE ENCASED CASTING COLLAR EACH	SPEC. 2540 CONSTRUCT SURVEY MONUMENT EACH	REMARKS
RAMSEY ST.												
12+15	28' RT				1							WATER SERVICE - NO RECORD
12+34	25' LT				1							WATER SERVICE 402-404 CENTRAL AVE
12+47	31' RT								1			TRAFFIC HAND HOLE
12+62	31' RT								1			TRAFFIC HAND HOLE
12+67	16' LT									1		TELEPHONE MAN HOLE
12+73	11' LT									1		ISMH 340045
12+73	24' LT								1			IDMH 340132
12+82	13' RT		1									GV (ABAND) LP
14+04	21' LT	1					1	1				ICB 340004 (Neenah R-3349-A)
15+78	12' RT					1						WATER SERVICE - 5316 RAMSEY ST
17+44	21' LT	1					1	1				ICB 340005 (Neenah R-3349-A)
17+50	21' RT	1					1	1				ICB 340006 (Neenah R-3349-A)
17+85	CL										1	SURVEY MON 53rd AVE W
17+94	34' LT					1						WV 04059
17+94	35' LT		1									GV (ABAND) LP
17+94	33' RT					1						WV 04057
19+34	28' LT			1								GV 13562
20+78	20' LT	1					1	1				ICB 340007 (Neenah R-3349-A)
20+79	21' RT							1	1			ICB 250074
20+85	10' RT					1						WV 03921
21+25	34' LT					1						WV - NOT IN GIS
21+26	35' RT					1						WV 04035
21+53	10' RT					1						WV 06323
22+46	27' LT				1							WATER SERVICE - 5115 RAMSEY ST
23+17	23' LT		1			1						GAS SERVICE (ABAND)
24+25	42' LT		1									GV (ABAND) LP
24+26	12' RT					1						WV 06919
24+39	51' LT					1						WV 03847
	TOTAL	**4**	**4**	**1**	**3**	**10**	**4**	**5**	**4**	**2**	**1**	

I HEREBY CERTIFY THAT THIS PLAN WAS PREPARED BY ME OR UNDER MY DIRECT SUPERVISION AND THAT I AM A DULY LICENSED PROFESSIONAL ENGINEER UNDER THE LAWS OF THE STATE OF MINNESOTA.

SIGNATURE: Patrick Loomis

PATRICK F. LOOMIS
TYPE NAME

DATE: 04/20/2023

LIC. NO: 49099

CITY OF DULUTH
ENGINEERING DIVISION
411 W. 1ST ST. STE. 240
DULUTH, MN 55802

2023 STREET PRESERVATION PROJECT

CITY PROJECT NO.: 2016

STATE AID PROJECT NO.: N/A

DRAWN BY: ZAE/DJK/SCA/NML

RAMSEY ST – TABULATIONS

PROPOSED CONCRETE (1 OF 2)

F

STATION TO STATION	LT / RT	SPEC. 2521 4" CONCRETE WALK SQ FT	SPEC. 2521 6" CONCRETE WALK SQ FT	SPEC. 2531 CONCRETE CURB & GUTTER DESIGN B624 LIN FT	SPEC. 2531 CONCRETE CURB & GUTTER DESIGN B624 (MOD) LIN FT	SPEC. 2531 SILL CURB TYPE B624 (MOD) LIN FT	SPEC. 2531 8" CONCRETE DRIVEWAY PAVEMENT SQ YD	SPEC. 2531 TRUNCATED DOMES SQ FT	REMARKS
RAMSEY ST. (N CENTRAL AVE TO N 53RD AVE W)									
11+51 TO 11+70	RT					19			
12+02 TO 14+14	RT					12			
12+51 TO 12+74	RT					23			
11+51 TO 12+74	RT		1247						
11+57 TO 12+54	LT					97			
11+57 TO 12+63	LT		519						
12+54 TO 12+91	LT						35		CENTRAL AVE ALLEY - NORTH SIDE
12+82 TO 12+94	LT	55							
12+91 TO 13+36	LT				45				
12+96 TO 13+50	RT				54				
13+86 TO 14+18	LT				32				
14+18 TO 14+31	LT			26					
14+09 TO 14+18	LT	44							
14+18 TO 14+28	LT		57					12	54th AVE W - NW QUAD (SQUARE DOMES)
14+19 TO 14+24	LT	52							
14+02 TO 14+09	RT		70						
14+60 TO 14+81	LT			33					
14+64 TO 14+81	LT		100					12	54th AVE W - NE QUAD (SQUARE DOMES)
14+81 TO 16+00	LT				120				
14+81 TO 16+10	LT	644							
14+61 TO 14+83	RT			34					
14+63 TO 14+81	RT		135					12	54th AVE W - SE QUAD (SQUARE DOMES)
15+24 TO 16+00	RT				76				
15+68 TO 15+78	RT	50							
16+00 TO 16+37	RT						35		54th AVE W ALLEY - SOUTH SIDE
16+03 TO 16+10	RT	33							
16+28 TO 16+38	RT	45							
16+00 TO 16+37	LT						35		54th AVE W ALLEY - NORTH SIDE
16+27 TO 16+35	LT	35							
16+37 TO 17+71	LT				144				
17+11 TO 17+56	LT	223							
17+56 TO 17+61	LT	36							
17+56 TO 17+69	LT		71					12	53rd AVE W - NW QUAD (SQUARE DOMES)
17+26 TO 17+51	RT				25				
17+51 TO 17+55	RT	24							
17+51 TO 17+71	RT			28					
17+55 TO 17+69	RT		72					12	53rd AVE W - SW QUAD (SQUARE DOMES)
CHART SUBTOTAL		**1241**	**2271**	**121**	**496**	**151**	**105**	**60**	

I HEREBY CERTIFY THAT THIS PLAN WAS PREPARED BY ME OR UNDER MY DIRECT SUPERVISION AND THAT I AM A DULY LICENSED PROFESSIONAL ENGINEER UNDER THE LAWS OF THE STATE OF MINNESOTA.

SIGNATURE: Patrick Loomis

PATRICK F. LOOMIS
TYPE NAME

DATE: 04/20/2023

LIC. NO: 49099

CITY OF DULUTH
ENGINEERING DIVISION
411 W. 1ST ST. STE. 240
DULUTH, MN 55802

2023 STREET PRESERVATION PROJECT

CITY PROJECT NO.: 2016

STATE AID PROJECT NO.: N/A

DRAWN BY: ZAE/DJK/SCA/NML

RAMSEY ST – TABULATIONS

PROPOSED CONCRETE (2 OF 2)

F

STATION TO STATION	LT / RT	SPEC. 2521 4" CONCRETE WALK SQ FT	SPEC. 2521 6" CONCRETE WALK SQ FT	SPEC. 2531 CONCRETE CURB & GUTTER DESIGN B624 LIN FT	SPEC. 2531 CONCRETE CURB & GUTTER DESIGN B624 (MOD) LIN FT	SPEC. 2531 SILL CURB TYPE B624 (MOD) LIN FT	SPEC. 2531 8" CONCRETE DRIVEWAY PAVEMENT SQ YD	SPEC. 2531 TRUNCATED DOMES SQ FT	REMARKS
RAMSEY ST. (N 53RD AVE W TO 51ST AVE W)									
17+98 TO 18+09	RT				18				
18+01 TO 18+14	RT		69					12	53rd AVE W - SE QUAD (SQUARE DOMES)
18+09 TO 18+14	RT	59							
18+09 TO 18+21	RT			12					
18+14 TO 18+23	RT	46							
17+99 TO 18+65	LT				76				
18+01 TO 18+20	LT		117					12	53rd AVE W - NE QUAD (SQUARE DOMES)
18+05 TO 18+10	LT	52							
18+30 TO 19+42	LT	508							
18+53 TO 18+94	RT	205							
19+22 TO 19+43	RT	100							
19+30 TO 19+33	RT				3				
19+33 TO 19+69	RT						34		53rd AVE W ALLEY - SOUTH SIDE
19+59 TO 19+76	RT	81							
19+69 TO 19+74	RT				5				
20+69 TO 20+90	RT	103							
20+71 TO 20+90	RT				19				
20+90 TO 20+95	RT	42							
20+90 TO 21+01	RT		54					12	52nd AVE W - SW QUAD (SQUARE DOMES)
20+90 TO 21+04	RT			26					
19+94 TO 20+86	LT				92				
20+79 TO 20+86	LT	36							
20+86 TO 21+02	LT		100					12	52nd AVE W - NW QUAD (SQUARE DOMES)
20+86 TO 21+04	LT			33					
20+89 TO 20+94	LT	21							
21+30 TO 21+45	LT			31					
21+32 TO 21+45	LT		68					12	52nd AVE W - NE QUAD (SQUARE DOMES)
21+40 TO 21+45	LT	57							
21+45 TO 22+67	LT				120				
21+45 TO 22+75	LT	645							
21+30 TO 21+45	RT			26					
21+33 TO 21+45	RT		56					12	52nd AVE W - SE QUAD (SQUARE DOMES)
21+45 TO 21+52	RT	37							
21+45 TO 21+52	RT				8				
22+63 TO 22+74	RT	53							
22+67 TO 23+01	RT						30		52nd AVE W ALLEY - SOUTH SIDE
22+91 TO 23+01	RT	44							
23+01 TO 23+18	RT				17				
23+53 TO 23+72	RT				19				
22+67 TO 23+01	LT						30		52nd AVE W ALLEY - NORTH SIDE
22+91 TO 23+19	LT	126							
23+01 TO 23+15	LT				14				
23+15 TO 23+43	LT						30		5103 RAMSEY ST. ENTRANCE
23+39 TO 23+44	LT	19							
23+43 TO 23+77	LT				24				
24+00 TO 24+19	LT		82					12	51st AVE W - NW QUAD (SQUARE DOMES)
24+00 TO 24+21	LT				32				
24+09 TO 24+13	LT	108							
24+18 TO 24+43	RT		118					12	51st AVE W - SOUTH SIDE (SQUARE DOMES)
24+18 TO 24+43	RT			22					
CHART SUBTOTAL		**2342**	**664**	**150**	**447**	**0**	**124**	**96**	
TOTAL		**3583**	**2935**	**271**	**943**	**151**	**229**	**156**	

I:\PWU\ENGINEER\PROJECTS\2000-2499\2016_2023_Street_Preservation\23-ACAD-DRAWINGS\Ramsey St\2016_RamseySt_Charts

I HEREBY CERTIFY THAT THIS PLAN WAS PREPARED BY ME OR UNDER MY DIRECT SUPERVISION AND THAT I AM A DULY LICENSED PROFESSIONAL ENGINEER UNDER THE LAWS OF THE STATE OF MINNESOTA.

SIGNATURE: Patrick Loomis

PATRICK F. LOOMIS
TYPE NAME

DATE: 04/20/2023

LIC. NO: 49099

CITY OF DULUTH
ENGINEERING DIVISION
411 W. 1ST ST. STE. 240
DULUTH, MN 55802

2023 STREET PRESERVATION PROJECT

CITY PROJECT NO.: 2016

STATE AID PROJECT NO.: N/A

DRAWN BY: ZAE/DJK/SCA/NML

RAMSEY ST – TABULATIONS

4/24/2023 4:14 PM

I:\PWU\ENGINEER\PROJECTS\2000-2499\2016_2023_Street_Preservation\23-ACAD-DRAWINGS\Ramsey St\2016_RamseySt_Charts

SIGNAGE AND PAVEMENT MARKING						G
STATION TO STATION	LT / RT	SPEC. 2104 SALVAGE SIGN	SPEC. 2564 RELOCATE SIGN	SPEC. 2564 INSTALL SIGN TYPE C	SPEC. 2582 4" DOUBLE SOLID PAINT	REMARKS
		EACH	EACH	EACH	LIN FT	
RAMSEY ST.						
11+78	24' RT	1		1		CONCRETE SURFACE MOUNT (DETAIL T-2)
12+20	26' LT	1		1		CONCRETE SURFACE MOUNT (DETAIL T-2)
11+51 TO 24+66	LT & RT		6			UNDISTRIBUTED
11+55 TO 14+23	CL				268	YELLOW
14+65 TO 17+62	CL				297	YELLOW
18+05 TO 20+97	CL				292	YELLOW
21+48 TO 24+34	CL				286	YELLOW
24+34 TO 24+66	CL				11	YELLOW
	TOTAL	**2**	**6**	**2**	**1154**	

I HEREBY CERTIFY THAT THIS PLAN WAS PREPARED BY ME OR UNDER MY DIRECT SUPERVISION AND THAT I AM A DULY LICENSED PROFESSIONAL ENGINEER UNDER THE LAWS OF THE STATE OF MINNESOTA.

SIGNATURE: _____ PATRICK F. LOOMIS (TYPE NAME) DATE: 04/20/2023 LIC. NO: 49099

CITY OF DULUTH
ENGINEERING DIVISION
411 W. 1ST ST. STE. 240
DULUTH, MN 55802

2023 STREET PRESERVATION PROJECT


CITY PROJECT NO.: 2016 | STATE AID PROJECT NO.: N/A

DRAWN BY: ZAE/DJK/SCA/NML


RAMSEY ST – TABULATIONS

4/24/2023 4:14 PM
I:\PWU\ENGINEER\PROJECTS\2000-2499\2016_2023_Street_Preservation\23-ACAD-DRAWINGS\Ramsey St\2016_Ramsey St_ts

EXISTING TYPICAL SECTION
CENTRAL AVE. TO CENTRAL AVE ALLEY.
STATION 11+51 TO 12+73

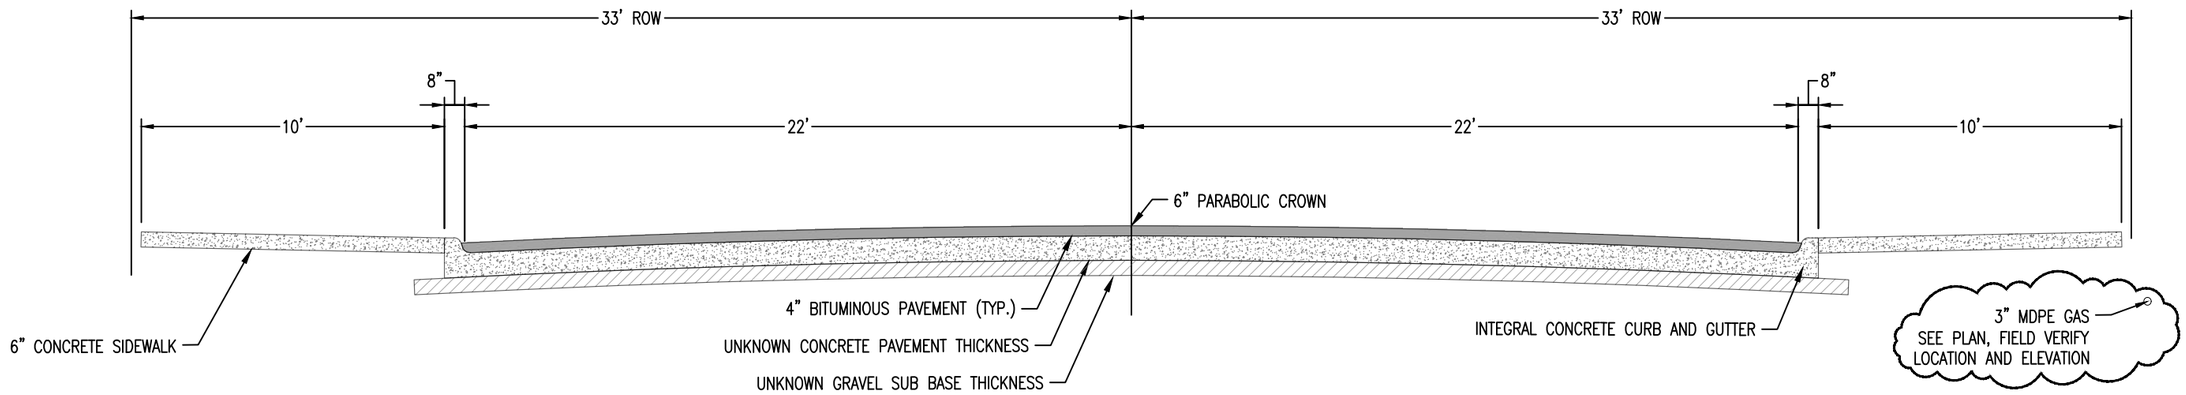

PROPOSED TYPICAL SECTION
CENTRAL AVE. TO CENTRAL AVE ALLEY.
STATION 11+51 TO 12+73

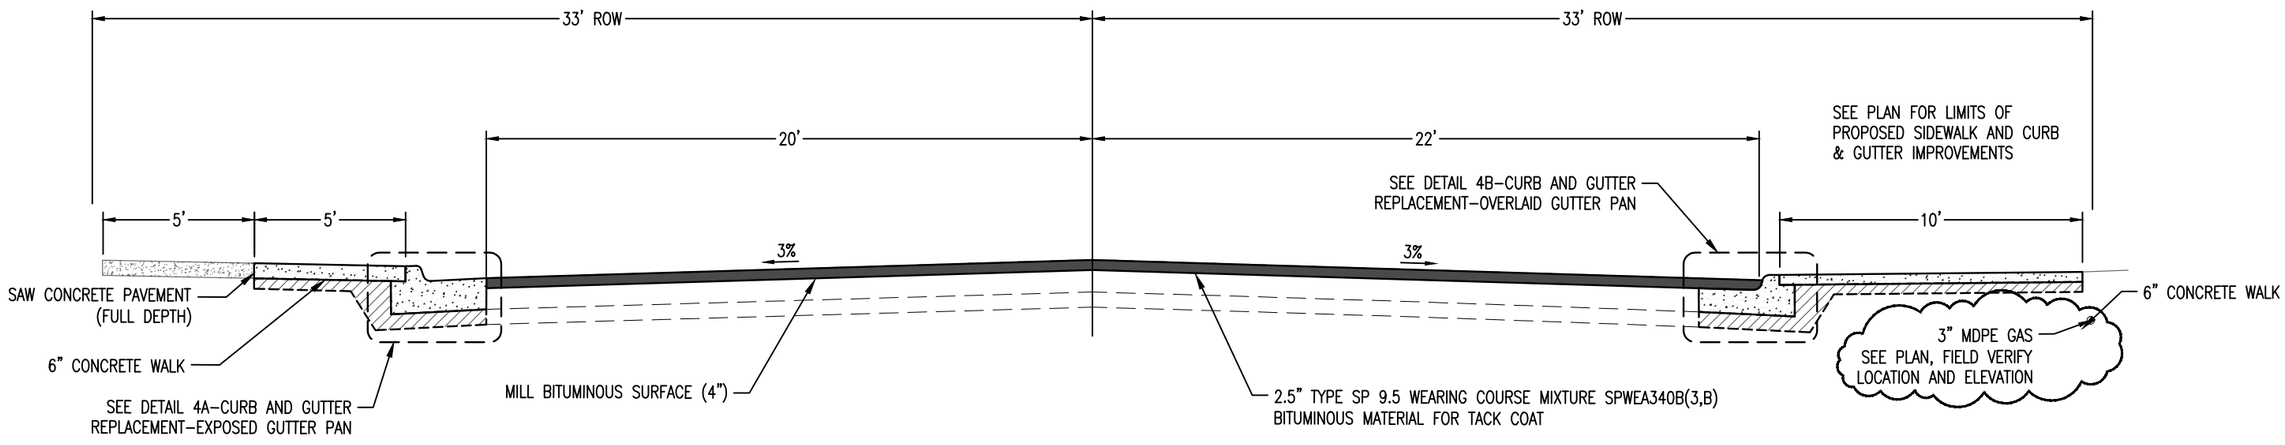

0 2.5 5
SCALE IN FEET

I HEREBY CERTIFY THAT THIS PLAN WAS PREPARED BY ME OR UNDER MY DIRECT SUPERVISION AND THAT I AM A DULY LICENSED PROFESSIONAL ENGINEER UNDER THE LAWS OF THE STATE OF MINNESOTA.

SIGNATURE: Patrick Loomis

PATRICK F. LOOMIS
TYPE NAME

DATE: 04/20/2023

LIC. NO: 49099

CITY OF DULUTH
ENGINEERING DIVISION
411 W. 1ST ST. STE. 240
DULUTH, MN 55802

2023 STREET PRESERVATION PROJECT

CITY PROJECT NO.: 2016

STATE AID PROJECT NO.: N/A

DRAWN BY: ZAE/DJK/SCA/NML


RAMSEY ST – TYPICAL SECTIONS

SHEET NO. 46 OF 125


4/24/2023 4:14 PM

I:\PWU\ENGINEER\PROJECTS\2000-2499\2016_2023_Street_Preservation\23-ACAD-DRAWINGS\Ramsey St\2016_RamseySt_ts

EXISTING TYPICAL SECTION
CENTRAL AVE ALLEY. TO 76' WEST OF 51st AVE. W.
STATION 12+73 TO 24+66

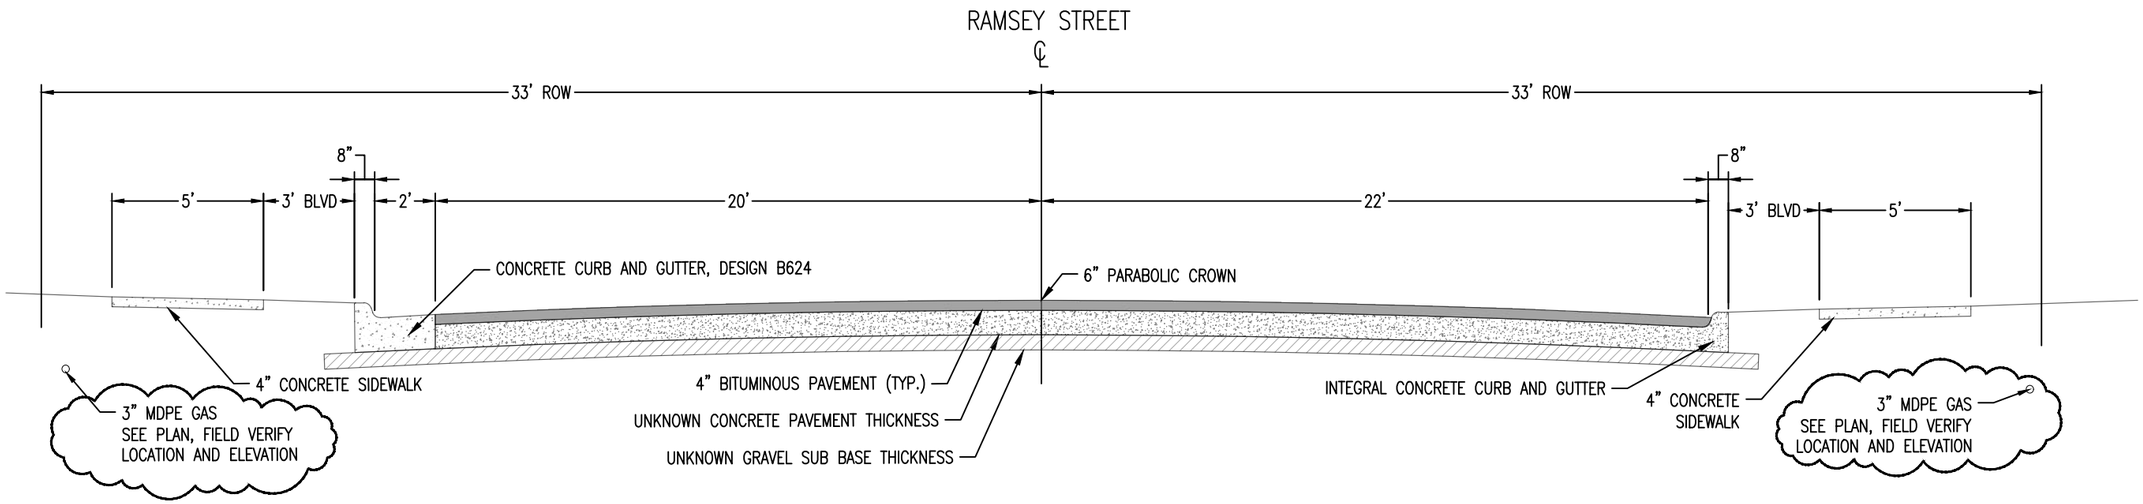

PROPOSED TYPICAL SECTION
CENTRAL AVE ALLEY. TO 76' WEST OF 51st AVE. W.
STATION 12+73 TO 24+66

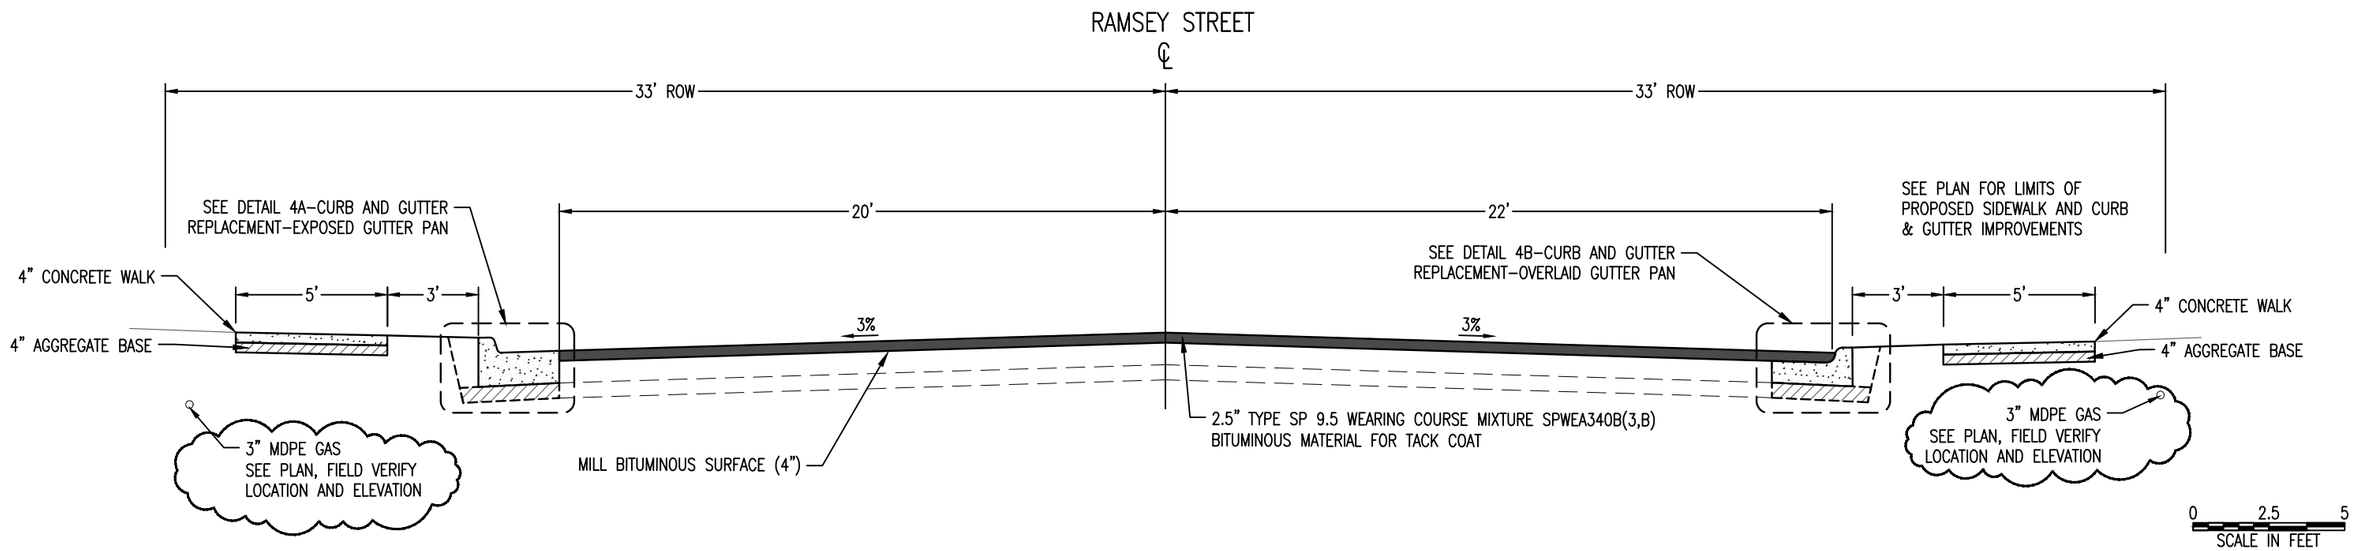

I HEREBY CERTIFY THAT THIS PLAN WAS PREPARED BY ME OR UNDER MY DIRECT SUPERVISION AND THAT I AM A DULY LICENSED PROFESSIONAL ENGINEER UNDER THE LAWS OF THE STATE OF MINNESOTA.

SIGNATURE: Patrick Loomis

PATRICK F. LOOMIS
TYPE NAME

DATE: 04/20/2023

LIC. NO: 49099

CITY OF DULUTH
ENGINEERING DIVISION
411 W. 1ST ST. STE. 240
DULUTH, MN 55802

2023 STREET PRESERVATION PROJECT

CITY PROJECT NO.: 2016

STATE AID PROJECT NO.: N/A

DRAWN BY: ZAE/DJK/SCA/NML

RAMSEY ST – TYPICAL SECTIONS

SHEET NO. 47 OF 125

4/24/2023 4:15 PM

I:\PWU\ENGINEER\PROJECTS\2000-2499\2016_2023_Street_Preservation\23-ACAD-DRAWINGS\Ramsey St\2016_RamseySt_cp

KIM MAI & IHU

VALLEY BUILDING LLC

CENTRAL AVE

402-404 CENTRAL AVE
ADJUST CURB BOX
STA. 12+34 25'LT

SALVAGE SIGN
INSTALL SIGN TYPE C
STA. 12+20 26'LT

TELE MH
CONCRETE ENCASED
CASTING COLLAR
STA. 12+67 16' LT

IDMH 340132
ADJUST FRAME &
RING CASTING
STA. 12+73 24'LT

5409 RAMSEY ST

ICB 340004
CASTING ASSEMBLY
RECONSTRUCT DRAINAGE STRUCTURE (1 LF)
STA. 14+04 21'LT

406 N 54TH AVE W

402 N 54TH AVE W

EXISTING R/W

PROTECT SIGNAL LOOP

RAMSEY ST.

ISMH 340042
CONCRETE ENCASED
CASTING COLLAR
STA. 12+73 11'LT

CT-10; BIT. 3.75"

4" DOUBLE SOLID PAINT

CONCRETE ENCASED
VALVE BOX COLLAR
STA. 15+78 12'RT

RAMSEY ST. – STATION 11+51
BEGIN PROJECT 2016
BEGIN CONSTRUCTION (MILL)

SALVAGE SIGN
INSTALL SIGN TYPE C
STA. 11+78 24'RT

ADJUST CURB BOX
STA. 12+15 28'RT

TRAFFIC HAND HOLE
ADJUST FRAME &
RING CASTING
STA. 12+47 31'RT

REMOVE VALVE BOX
(ABANDONED GAS)
STA. 12+82 13'RT

TRAFFIC HAND HOLE
ADJUST FRAME &
RING CASTING
STA. 12+62 31'RT

GOAD & LAPLANTE REAL ESTATE LLC

N CENTRAL AVE.

5402 RAMSEY ST

N 54TH AVE. W

5316 RAMSEY ST

CAUTION
GAS
CALL 811

SCALE IN FEET

REMOVE VALVE BOX
(ABANDONED GAS)
STA. 17+94 35'LT

ICB 340005
CASTING ASSEMBLY
RECONSTRUCT DRAINAGE STRUCTURE (1 LF)
STA. 17+44 21'LT

ADJUST VALVE BOX
STA. 19+34 28'LT

ICB 340007
CASTING ASSEMBLY
RECONSTRUCT DRAINAGE STRUCTURE (1 LF)
STA. 20+78 20'LT

CONCRETE ENCASED
VALVE BOX COLLAR
STA. 21+25 34'LT

ADJUST CURB BOX
STA. 22+46 27'LT

CONSTRUCT SURVEY
MONUMENT
STA. 17+85 0'LT

CONCRETE ENCASED
VALVE BOX COLLAR
STA. 17+94 34'LT

CONCRETE ENCASED
VALVE BOX COLLAR
STA. 20+85 10'RT

CONCRETE ENCASED
VALVE BOX COLLAR
STA. 21+53 10'RT

RAMSEY ST.

CI-11; BIT. 4"

4" DOUBLE SOLID PAINT

ICB 340006
CASTING ASSEMBLY
RECONSTRUCT DRAINAGE STRUCTURE (1 LF)
STA. 17+50 21'RT

ICB 250074
ADJUST FRAME & RING CASTING
RECONSTRUCT DRAINAGE STRUCTURE (1 LF)
STA. 20+79 21'RT

CONCRETE ENCASED
VALVE BOX COLLAR
STA. 17+94 33'RT

CONCRETE ENCASED
VALVE BOX COLLAR
STA. 21+26 35'RT

N 53RD AVE. W

N 52ND AVE. W

5308 RAMSEY ST

5302 RAMSEY ST

328 N 53RD AVE W

5220 RAMSEY ST

327 N 52ND AVE W

5116 RAMSEY ST

GASKILL JAMES R

5119 RAMSE

5117 RAMSE

5115 RAMSE

CAUTION
GAS
CALL 811

SCALE IN FEET

I HEREBY CERTIFY THAT THIS PLAN WAS PREPARED BY ME OR UNDER MY DIRECT SUPERVISION AND THAT I AM A DULY LICENSED PROFESSIONAL ENGINEER UNDER THE LAWS OF THE STATE OF MINNESOTA.

SIGNATURE: Patrick Loomis

PATRICK F. LOOMIS
TYPE NAME

DATE: 04/20/2023

LIC. NO: 49099

CITY OF DULUTH
ENGINEERING DIVISION
411 W. 1ST ST. STE. 240
DULUTH, MN 55802

2023 STREET PRESERVATION PROJECT

CITY PROJECT NO.: 2016


STATE AID PROJECT NO.: N/A

DRAWN BY: ZAE/DJK/SCA/NML

RAMSEY ST – CONSTRUCTION PLAN

SHEET NO. 48 OF 125

4/24/2023 4:15 PM

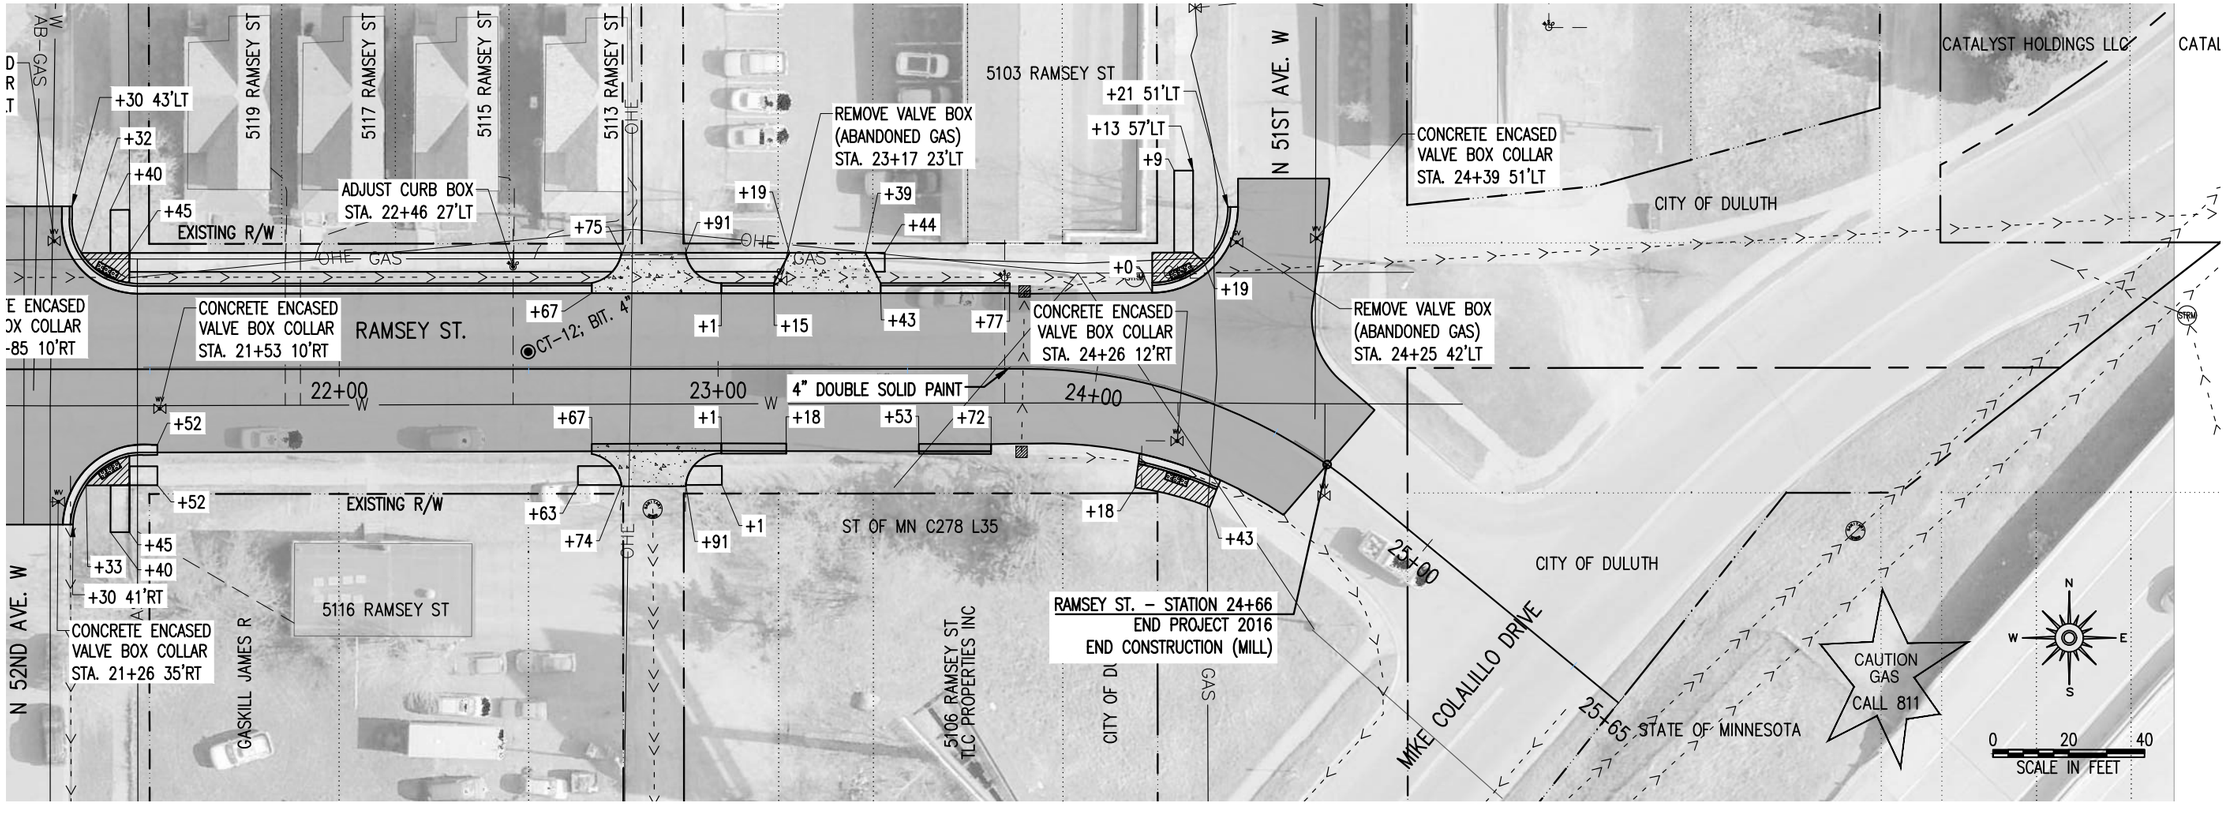

I:\PWU\ENGINEER\PROJECTS\2000-2499\2016_2023_Street_Preservation\23-ACAD-DRAWINGS\Ramsey St\2016_RamseySt_cp

I HEREBY CERTIFY THAT THIS PLAN WAS PREPARED BY ME OR UNDER MY DIRECT SUPERVISION AND THAT I AM A DULY LICENSED PROFESSIONAL ENGINEER UNDER THE LAWS OF THE STATE OF MINNESOTA.

SIGNATURE: _____ PATRICK F. LOOMIS (TYPE NAME)

DATE: 04/20/2023

LIC. NO: 49099

CITY OF DULUTH
ENGINEERING DIVISION
411 W. 1ST ST. STE. 240
DULUTH, MN 55802

2023 STREET PRESERVATION PROJECT

CITY PROJECT NO.: 2016

STATE AID PROJECT NO.: N/A

DRAWN BY: ZAE/DJK/SCA/NML

RAMSEY ST – CONSTRUCTION PLAN

SHEET NO. 49 OF 125

4/24/2023 4:15 PM

REMOVALS — A

STATION TO STATION	LT / RT	SPEC. 2104 SAWING CONCRETE PAVEMENT (FULL DEPTH) LIN FT	SPEC. 2104 SAWING BITUMINOUS PAVEMENT (FULL DEPTH) LIN FT	SPEC. 2104 SALVAGE STONE CURB LIN FT	SPEC. 2104 REMOVE CONCRETE PAVEMENT SQ YD	SPEC. 2104 REMOVE BITUMINOUS PAVEMENT SQ YD	SPEC. 2104 REMOVE CONCRETE WALK SQ FT	SPEC. 2104 REMOVE STONE PAVERS SQ FT	REMARKS
3rd AVE E.									
31+98 TO 32+35	LT	40	22		54	4			WEST ALLEY APRON
31+98 TO 32+31	RT	36	24		42	4			EAST ALLEY APRON
32+02 TO 32+05	LT	9					28		
32+02 TO 32+05	RT	7					22		
32+25 TO 32+31	RT						32		TRAFFIC HAND HOLE
32+27 TO 32+32	LT	6					26		
32+38 TO 32+42	LT						28		TRAFFIC HAND HOLE
32+53 TO 32+88	RT	12					250		
32+91 TO 33+30	LT	12					226		
32+31 TO 33+58	RT	127		127				254	
32+35 TO 33+68	LT	133		133				266	
33+18 TO 33+68	RT	12					322		
33+52 TO 33+56	RT	12					34		
33+74	LT/RT		43						END OF PROJECT
	TOTAL	**406**	**89**	**260**	**96**	**8**	**968**	**520**	

MILLING AND RECLAMATION OPERATIONS — C

STATION TO STATION	LT / RT	SPEC. 2232 MILL BITUMINOUS SURFACE (3") SQ YD	REMARKS
3rd AVE E.			
32+06 TO 33+74	CL	568	
	TOTAL	**568**	

BITUMINOUS PAVEMENT — D

STATION TO STATION	LT / RT	SPEC. 2357 BITUMINOUS MATERIAL FOR TACK COAT GALLON	SPEC. 2360 TYPE SP 9.5 WEARING COURSE MIXTURE (3,B) TON	REMARKS
3rd AVE E.				
32+06 TO 33+74	CL	28	85	2.5" BIT., 1 LIFTS
31+98 TO 32+35	LT	0.5	2	6" BIT., 2 LIFTS WEST ALLEY APRON
31+98 TO 33+31	RT	0.5	2	6" BIT., 2 LIFTS EAST ALLEY APRON
	TOTAL	**29**	**89**	

I HEREBY CERTIFY THAT THIS PLAN WAS PREPARED BY ME OR UNDER MY DIRECT SUPERVISION AND THAT I AM A DULY LICENSED PROFESSIONAL ENGINEER UNDER THE LAWS OF THE STATE OF MINNESOTA.

SIGNATURE: _____ PATRICK F. LOOMIS (TYPE NAME)

DATE: 04/20/2023

LIC. NO: 49099

CITY OF DULUTH
ENGINEERING DIVISION
411 W. 1ST ST. STE. 240
DULUTH, MN 55802

2023 STREET PRESERVATION PROJECT

CITY PROJECT NO.: 2016 | STATE AID PROJECT NO.: N/A

DRAWN BY: ZAE/DJK/SCA/NML

3RD AVE E – TABULATIONS

SHEET NO. 55 OF 125

I:\PWU\ENGINEER\PROJECTS\2000-2499\2016_2023_Street_Preservation\23-ACAD-DRAWINGS\Third Ave. E\2016_ThirdAveE_Charts

4/24/2023 4:15 PM

ENCASEMENT AND REPAIR — E

STATION TO STATION	LT / RT	SPEC. 2506 ADJUST FRAME & RING CASTING (EACH)	REMARKS
3rd AVE E.			
32+10	6' LT	1	IDMH 0460016
32+28	22' RT	1	TRAFFIC HANDHOLE
32+15	11' LT	1	ISMH 0460240
32+23	14' RT	1	ITMH
32+40	21' LT	1	TRAFFIC HANDHOLE
33+40	11' LT	1	ISMH 0460241
33+54	21' RT	1	TRAFFIC HANDHOLE
33+59	1' LT	1	ISMH 0460242
33+70	13' RT	1	ITMH
	TOTAL	**9**	

PROPOSED CONCRETE — F

STATION TO STATION	LT / RT	SPEC. 2521 4" CONCRETE WALK (SQ FT)	SPEC. 2521 6" CONCRETE WALK SPECIAL (SQ FT)	SPEC. 2531 CONCRETE CURB & GUTTER DESIGN B624 (MOD) (LIN FT)	SPEC. 2531 8" CONCRETE VALLEY GUTTER (SQ YD)	REMARKS
3rd Ave E.						
32+02 TO 32+05	LT	28				
32+02 TO 32+05	RT	22				
32+25 TO 32+31	RT	32				
32+27 TO 32+32	LT	26				
32+98 TO 33+35	LT				54	WEST ALLEY APRON
32+98 TO 33+31	RT				42	EAST ALLEY APRON
32+38 TO 33+42	LT	28				
32+53 TO 32+88	RT	250				
32+91 TO 33+30	LT		226			SEE 3rd AVE E. TYPICALS
33+18 TO 33+68	RT	322				
33+52 TO 33+56	RT	34				
32+31 TO 33+58	RT			127		
32+35 TO 33+68	LT			133		
	TOTAL	**742**	**226**	**260**	**96**	

SIGNAGE AND PAVEMENT MARKING — G

STATION TO STATION	LT / RT	SPEC. 2582 12" SOLID LINE PAINT (LIN FT)	SPEC. 2582 24" SOLID LINE PAINT (LIN FT)	SPEC. 2582 4" DOUBLE SOLID PAINT (LIN FT)	REMARKS
3rd AVE E.					
32+25 TO 33+62	CL			137	YELLOW
33+61	RT		15		STOP BAR - WHITE
33+67	LT / RT	34			CROSS WALK - WHITE
33+73	LT / RT	41			CROSS WALK - WHITE
	TOTAL	**75**	**15**	**137**	

I HEREBY CERTIFY THAT THIS PLAN WAS PREPARED BY ME OR UNDER MY DIRECT SUPERVISION AND THAT I AM A DULY LICENSED PROFESSIONAL ENGINEER UNDER THE LAWS OF THE STATE OF MINNESOTA.

SIGNATURE: _____ PATRICK F. LOOMIS (TYPE NAME)

DATE: 04/20/2023

LIC. NO: 49099

CITY OF DULUTH
ENGINEERING DIVISION
411 W. 1ST ST. STE. 240
DULUTH, MN 55802

2023 STREET PRESERVATION PROJECT

CITY PROJECT NO.: 2016 | STATE AID PROJECT NO.: N/A

DRAWN BY: ZAE/DJK/SCA/NML

3RD AVE E – TABULATIONS


SHEET NO. 56 OF 125

I:\PW\ENGINEER\PROJECTS\2000-2499\2016_2023_Street_Preservation\23-ACAD-DRAWINGS\Third Ave. E\2016_ThirdAveE_Charts


4/24/2023 4:15 PM

I:\PWU\ENGINEER\PROJECTS\2000-2499\2016_2023_Street_Preservation\23-ACAD-DRAWINGS\Third Ave. E\2016_ThirdAveE_ts

EXISTING TYPICAL SECTION
N. 3rd AVENUE EAST
STATION 31+98 TO 33+74

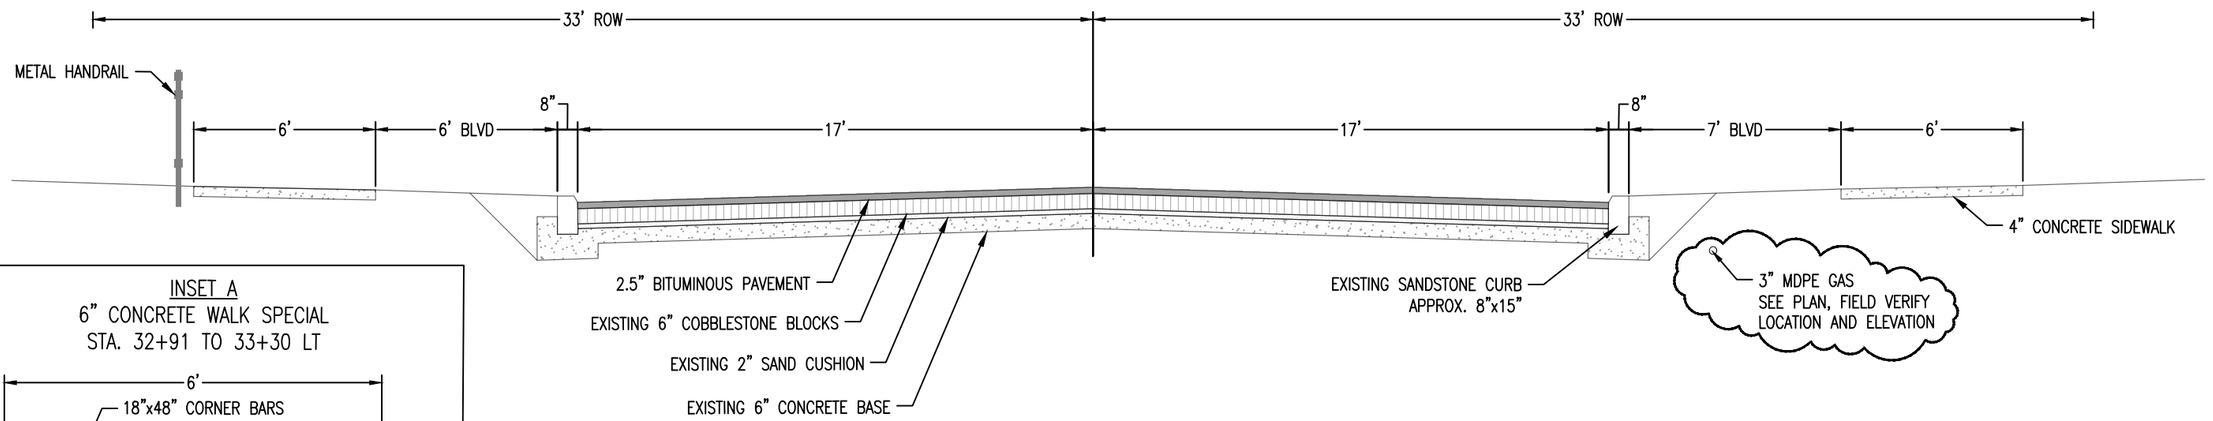


INSET A
6" CONCRETE WALK SPECIAL
STA. 32+91 TO 33+30 LT

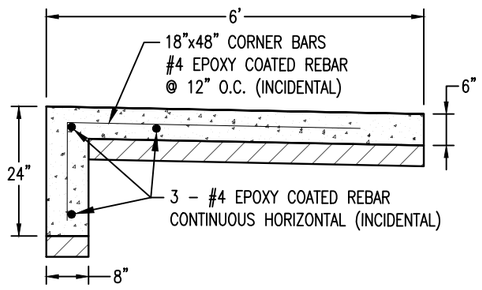

NOTE: PLACE ¾" CHAMFER AT ALL VERTICAL JOINTS (24" DIMENSION) TO MATCH SIDEWALK CONTROL JOINTS

0 2.5 5
SCALE IN FEET

PROPOSED TYPICAL SECTION
N. 3rd AVENUE EAST
STATION 31+98 TO 33+74

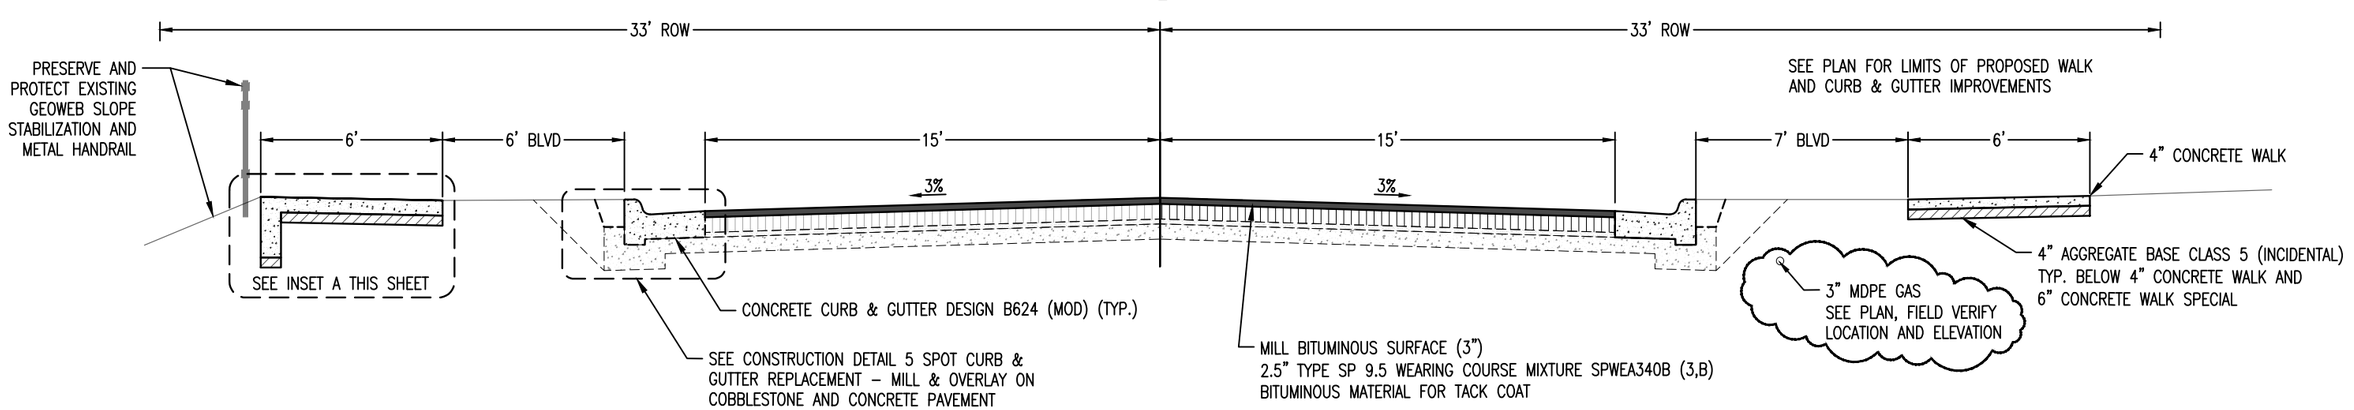

I HEREBY CERTIFY THAT THIS PLAN WAS PREPARED BY ME OR UNDER MY DIRECT SUPERVISION AND THAT I AM A DULY LICENSED PROFESSIONAL ENGINEER UNDER THE LAWS OF THE STATE OF MINNESOTA.

SIGNATURE: Patrick Loomis

PATRICK F. LOOMIS
TYPE NAME

DATE: 04/20/2023

LIC. NO: 49099

CITY OF DULUTH
ENGINEERING DIVISION
411 W. 1ST ST. STE. 240
DULUTH, MN 55802

2023 STREET PRESERVATION PROJECT

CITY PROJECT NO.: 2016

STATE AID PROJECT NO.: N/A

DRAWN BY: ZAE/DJK/SCA/NML

3RD AVE E – TYPICAL SECTIONS

SHEET NO. 57 OF 125

4/24/2023 4:16 PM

I:\PWU\ENGINEER\PROJECTS\2000-2499\2016_2023_Street_Preservation\23-ACAD-DRAWINGS\Third Ave. E\2016_ThirdAveE_cp

222 E 2ND ST

229 E 1ST ST

E. SECOND ST

300 E 2ND ST

TRAFFIC HAND HOLE
ADJUST FRAME AND
RING CASTING
32+40 20' LT

ISMH 0460241
ADJUST FRAME AND
RING CASTING
33+40 11' LT

ISMH 0460242
ADJUST FRAME AND
RING CASTING
33+59 1' LT

6" CONCRETE WALK (SPECIAL)
SEE TYPICAL SECTION

ISMH 0460240
ADJUST FRAME AND
RING CASTING
32+15 11' LT

IDMH 0460242
ADJUST FRAME AND
RING CASTING
32+10 6' LT

EXISTING R/W

PRESERVE AND PROTECT PARKING METERS (3)

12" SOLID LINE PAINT

3RD AVE E. – STATION 31+98
BEGIN PROJECT 2016
BEGIN CONSTRUCTION

3RD AVE E.

24" SOLID LINE PAINT

4" DOUBLE SOLID PAINT

EXISTING CONCRETE HEADER

TELE MH
ADJUST FRAME AND
RING CASTING
32+23 14' RT

3RD AVE E. – STATION 33+74
END PROJECT 2016
END CONSTRUCTION

TELE MH
ADJUST FRAME AND
RING CASTING
33+70 13' RT

TRAFFIC HAND HOLE
ADJUST FRAME AND
RING CASTING
32+28 22' RT

TRAFFIC HAND HOLE
ADJUST FRAME AND
RING CASTING
33+54 20' RT

CAUTION
GAS
CALL 811

0 10 20
SCALE IN FEET

I HEREBY CERTIFY THAT THIS PLAN WAS PREPARED BY ME OR UNDER MY DIRECT SUPERVISION AND THAT I AM A DULY LICENSED PROFESSIONAL ENGINEER UNDER THE LAWS OF THE STATE OF MINNESOTA.

SIGNATURE: Patrick Loomis

PATRICK F. LOOMIS
TYPE NAME

DATE: 04/20/2023

LIC. NO: 49099

CITY OF DULUTH
ENGINEERING DIVISION
411 W. 1ST ST. STE. 240
DULUTH, MN 55802

2023 STREET PRESERVATION PROJECT

CITY PROJECT NO.: 2016

STATE AID PROJECT NO.: N/A

DRAWN BY: ZAE/DJK/SCA/NML

3RD AVE E – CONSTRUCTION PLAN

SHEET NO. 58 OF 125

4/24/2023 4:16 PM

I:\PWU\ENGINEER\PROJECTS\2000-2499\2016_2023_Street_Preservation\23-ACAD-DRAWINGS\Grand View Ave\2016_GrandView_chart

REMOVALS						A
STATION TO STATION	LT / RT	SPEC. 2104 SAWING CONCRETE PAVEMENT (FULL DEPTH)	SPEC. 2104 REMOVE CURB & GUTTER	SPEC. 2104 REMOVE CONCRETE PAVEMENT	SPEC. 2104 REMOVE CONCRETE WALK	REMARKS
		LIN FT	LIN FT	SQ YD	SQ FT	
GRAND VIEW AVENUE						
100+78 TO 103+64	RT	307	307		1,080	4' X 4" WALK
101+16	RT				26	902 GRAND VIEW - FRONT WALK
101+71	RT				29	906 GRAND VIEW - FRONT WALK
102+15	RT				29	908 GRAND VIEW - FRONT WALK
102+58	RT				30	912 GRAND VIEW - FRONT WALK
102+85	RT				30	916 GRAND VIEW - FRONT WALK
103+18	RT				30	918 GRAND VIEW - FRONT WALK
103+64 to 103+87	RT	23				E. 10TH ST LIMIT
103+87 TO 109+84	RT	603	601		1,673	
104+31	RT				29	1002 GRAND VIEW - FRONT WALK
104+61	RT				29	1004 GRAND VIEW - FRONT WALK
105+01	RT				31	1006 GRAND VIEW - FRONT WALK
105+39	RT				33	1008 GRAND VIEW - FRONT WALK
105+80	RT				26	1014 GRAND VIEW - FRONT WALK
106+18	RT				35	1016 GRAND VIEW - FRONT WALK
106+56	RT				28	1018 GRAND VIEW - FRONT WALK
107+12	RT				30	1022 GRAND VIEW - FRONT WALK
107+68	RT				31	1028 GRAND VIEW - FRONT WALK
108+18	RT				27	1030 GRAND VIEW - FRONT WALK
108+27 TO 108+41	RT	14		21		ALLEY APRON
108+42 TO 109+90	RT				610	4' X 4" WALK
108+82	RT				45	1032 GRAND VIEW - FRONT WALK
109+41	RT				32	1036 GRAND VIEW - FRONT WALK
100+78 TO 109+90	LT	914	914		3,375	4' X 4" WALK
101+26	LT			39		DRIVEWAY APRON
102+01	LT				31	909 GRAND VIEW - FRONT WALK
102+43	LT				35	913 GRAND VIEW - FRONT WALK
102+85	LT				28	915 GRAND VIEW - FRONT WALK
103+21	LT				37	919 GRAND VIEW - FRONT WALK
103+41	LT				14	919 GRAND VIEW - FRONT WALK
103+61	LT				33	925 GRAND VIEW - FRONT WALK
104+02	LT				33	927 GRAND VIEW - FRONT WALK
104+40	LT				34	1001 GRAND VIEW - FRONT WALK
104+80	LT				30	1005 GRAND VIEW - FRONT WALK
105+19	LT				33	1009 GRAND VIEW - FRONT WALK
105+67	LT				32	1011 GRAND VIEW - FRONT WALK
106+12	LT				34	1015 GRAND VIEW - FRONT WALK
106+92	LT				31	1021 GRAND VIEW - FRONT WALK
107+68	LT				28	1027 GRAND VIEW - FRONT WALK
108+29	LT				34	1029 GRAND VIEW - FRONT WALK
108+99	LT				43	1033 GRAND VIEW - FRONT WALK
109+36	LT				33	1035 GRAND VIEW - FRONT WALK
	TOTAL	1,861	1,822	60	7,831	

I HEREBY CERTIFY THAT THIS PLAN WAS PREPARED BY ME OR UNDER MY DIRECT SUPERVISION AND THAT I AM A DULY LICENSED PROFESSIONAL ENGINEER UNDER THE LAWS OF THE STATE OF MINNESOTA.

SIGNATURE: Patrick Loomis

PATRICK F. LOOMIS
TYPE NAME

DATE: 04/20/2023

LIC. NO: 49099

CITY OF DULUTH
ENGINEERING DIVISION
411 W. 1ST ST. STE. 240
DULUTH, MN 55802

2023 STREET PRESERVATION PROJECT

CITY PROJECT NO.: 2016

STATE AID PROJECT NO.: N/A

DRAWN BY: DJK

GRAND VIEW AVE – TABULATIONS

SHEET NO. 59 OF 125

4/24/2023 4:16 PM

MILLING AND RECLAMATION — C

STATION TO STATION	LT / RT	SPEC. 2232 MILL BITUMINOUS SURFACE (3") SQ YD	REMARKS
GRAND VIEW AVENUE			
100+53 TO 109+88	C/L	1,743	
TOTAL		1,743	

BITUMINOUS PAVEMENT — D

STATION TO STATION	LT / RT	SPEC. 2357 BITUMINOUS MATERIAL FOR TACK COAT GALLON	SPEC. 2360 TYPE SP 9.5 WEARING COURSE MIXTURE (3,B) TON	REMARKS
GRAND VIEW AVENUE				
100+78 TO 109+88	C/L	84	253	
TOTAL		84	253	

ENCASEMENT AND REPAIR — E

STATION TO STATION	LT / RT	SPEC. 2506 RECONSTRUCT DRAINAGE STRUCTURE LIN FT	SPEC. 2506 ADJUST FRAME & RING CASTING EACH	SPEC. 2506 CONCRETE ENCASED CASTING COLLAR EACH	REMARKS
GRAND VIEW AVENUE					
100+54	18' LT			1	ISMH 0530025
100+62	13' LT			1	ISMH 0530009
100+84	9' LT	1	1		ICB 0530047
100+85	9' RT	1	1		ICB 0530046
103+89	5' RT	2		1	ISTMH 0530023
104+05	9' RT	1	1		ICB 0530054
104+07	9' LT	1	1		ICB 0530053
TOTAL		6	4	3	

SIGNAGE AND PAVEMENT MARKING — G

STATION TO STATION	LT / RT	SPEC. 2564 RELOCATE SIGN EACH	REMARKS
GRAND VIEW AVENUE			
104+75	LT / RT	2	RES PRKG
108+60	LT / RT	2	RES PRKG
TOTAL		4	

I HEREBY CERTIFY THAT THIS PLAN WAS PREPARED BY ME OR UNDER MY DIRECT SUPERVISION AND THAT I AM A DULY LICENSED PROFESSIONAL ENGINEER UNDER THE LAWS OF THE STATE OF MINNESOTA.

SIGNATURE: Patrick Loomis — PATRICK F. LOOMIS (TYPE NAME) — DATE: 04/20/2023 — LIC. NO: 49099

CITY OF DULUTH
ENGINEERING DIVISION
411 W. 1ST ST. STE. 240
DULUTH, MN 55802

2023 STREET PRESERVATION PROJECT

CITY PROJECT NO.: 2016 | STATE AID PROJECT NO.: N/A

DRAWN BY: DJK

GRAND VIEW AVE – TABULATIONS

SHEET NO. 60 OF 125

I:\PWU\ENGINEER\PROJECTS\2000-2499\2016_2023_Street_Preservation\23-ACAD-DRAWINGS\Grand View Ave\2016_GrandView_chart

4/24/2023 4:16 PM
I:\PWU\ENGINEER\PROJECTS\2000-2499\2016_2023_Street_Preservation\23-ACAD-DRAWINGS\Grand View Ave\2016_GrandView_chart

PROPOSED CONCRETE							F
		SPEC. 2521	SPEC. 2521	SPEC. 2531	SPEC. 2531	SPEC. 2531	
STATION TO STATION	LT / RT	4" CONCRETE WALK	6" CONCRETE WALK	SILL CURB TYPE B624 (SPECIAL)	7" CONCRETE DRIVEWAY PAVEMENT	TRUNCATED DOMES	REMARKS
		SQ FT	SQ FT	LIN FT	SQ YD	SQ FT	
GRAND VIEW AVENUE							
100+64 TO 109+84	LT			924			
100+64 TO 101+20	LT		300			9	NW QUAD GRAND VIEW - 18TH AVE E (20' R)
101+20 TO 101+32	LT				9		
101+32 TO 101+47	LT		58				
101+47 TO 101+59	LT				9		
100+65 TO 103+61	RT		1,515	308			
100+70	RT					9	NE QUAD GRAND VIEW - 18TH AVE E (20' R)
101+16	RT	25					902 FRONT WALK
101+71	RT	27					906 FRONT WALK
102+15	RT	26					908 FRONT WALK
102+58	RT	28					912 FRONT WALK
102+85	RT	27					916 FRONT WALK
103+18	RT	27					918 FRONT WALK
103+ 61	RT					9	SE QUAD - GRAND VIEW - E. 10TH ST.
103+87 TO 109+84	RT			601			
103+87 TO 108+27	RT		2,228				
103+96	RT					9	NE QUAD - GRAND VIEW - E. 10TH ST.
104+31	RT	26					1002 FRONT WALK
104+61	RT	26					1004 FRONT WALK
105+01	RT	29					1006 FRONT WALK
105+39	RT	30					1008 FRONT WALK
105+80	RT	28					1014 FRONT WALK
106+18	RT	33					1016 FRONT WALK
106+56	RT	26					1018 FRONT WALK
107+12	RT	27					1022 FRONT WALK
107+68	RT	28					1028 FRONT WALK
108+18	RT	24					1030 FRONT WALK
108+27 TO 108+41	RT				21		
108+41 TO 109+84	RT		710				
108+82	RT	41					1032 FRONT WALK
109+41	RT	29					1036 FRONT WALK
109+78						9	SE QUAD - GRAND VIEW - KENT RD
101+59 TO 109+84	LT		4,074				
102+01	LT	26					909 FRONT WALK
102+43	LT	30					913 FRONT WALK
102+85	LT	24					915 FRONT WALK
103+21	LT	33					919 FRONT WALK
103+41	LT	12					919 FRONT WALK
103+54	LT					9	SW QUAD - GRAND VIEW - E 10TH ST.
103+61	LT	28					925 FRONT WALK
104+02	LT	29					927 FRONT WALK
104+40	LT	28					1001 FRONT WALK
104+80	LT	26					1005 FRONT WALK
105+19	LT	28					1009 FRONT WALK
105+67	LT	27					1011 FRONT WALK
106+12	LT	28					1015 FRONT WALK
106+92	LT	26					1021 FRONT WALK
107+68	LT	23					1027 FRONT WALK
108+29	LT	30					1029 FRONT WALK
108+99	LT	36					1033 FRONT WALK
109+36	LT	29					1035 FRONT WALK
109+80	LT					9	SW QUAD - GRAND VIEW - KENT RD
	TOTAL	970	8,885	1,833	39	63	

I HEREBY CERTIFY THAT THIS PLAN WAS PREPARED BY ME OR UNDER MY DIRECT SUPERVISION AND THAT I AM A DULY LICENSED PROFESSIONAL ENGINEER UNDER THE LAWS OF THE STATE OF MINNESOTA.

SIGNATURE: Patrick Loomis

PATRICK F. LOOMIS
TYPE NAME

DATE: 04/20/2023

LIC. NO: 49099

CITY OF DULUTH
ENGINEERING DIVISION
411 W. 1ST ST. STE. 240
DULUTH, MN 55802

2023 STREET PRESERVATION PROJECT

CITY PROJECT NO.: 2016

STATE AID PROJECT NO.: N/A


DRAWN BY: DJK

GRAND VIEW AVE – TABULATIONS


4/24/2023 4:16 PM

I:\PWU\ENGINEER\PROJECTS\2000-2499\2016_2023_Street_Preservation\23-ACAD-DRAWINGS\Grand View Ave\2016_GrandViewAve_ts

INPLACE TYPICAL SECTION
GRAND VIEW AVENUE
STATION 100+53 TO 109+84

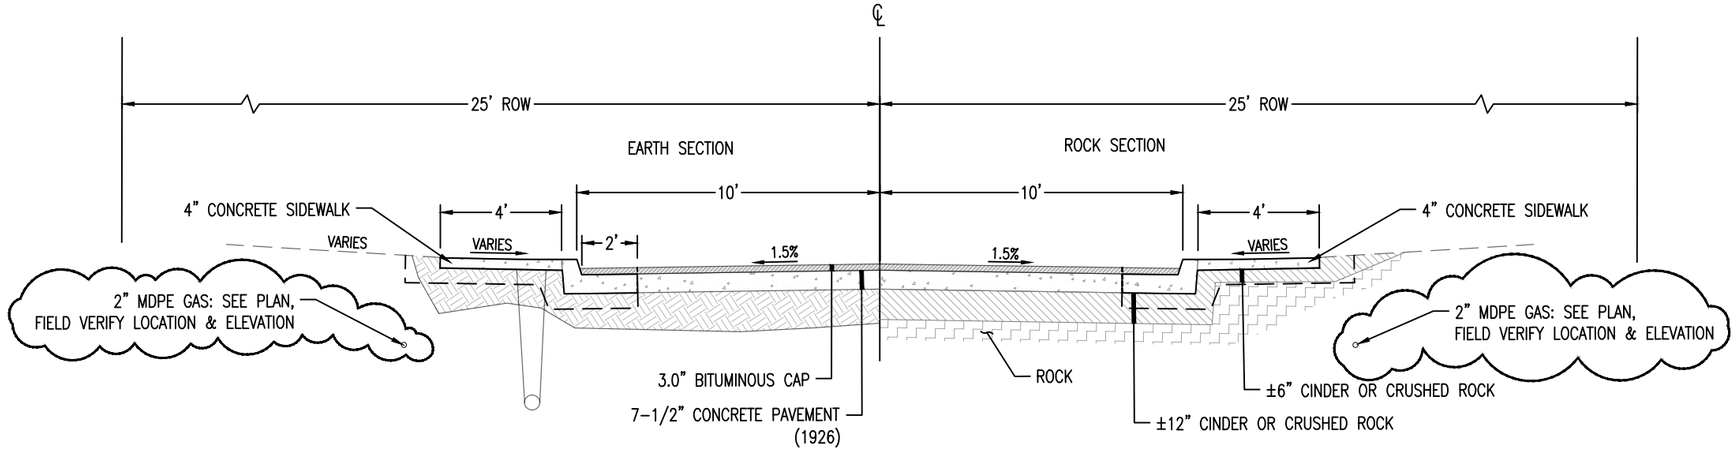

PROPOSED TYPICAL SECTION
GRAND VIEW AVENUE
STATION 100+53 TO 109+84

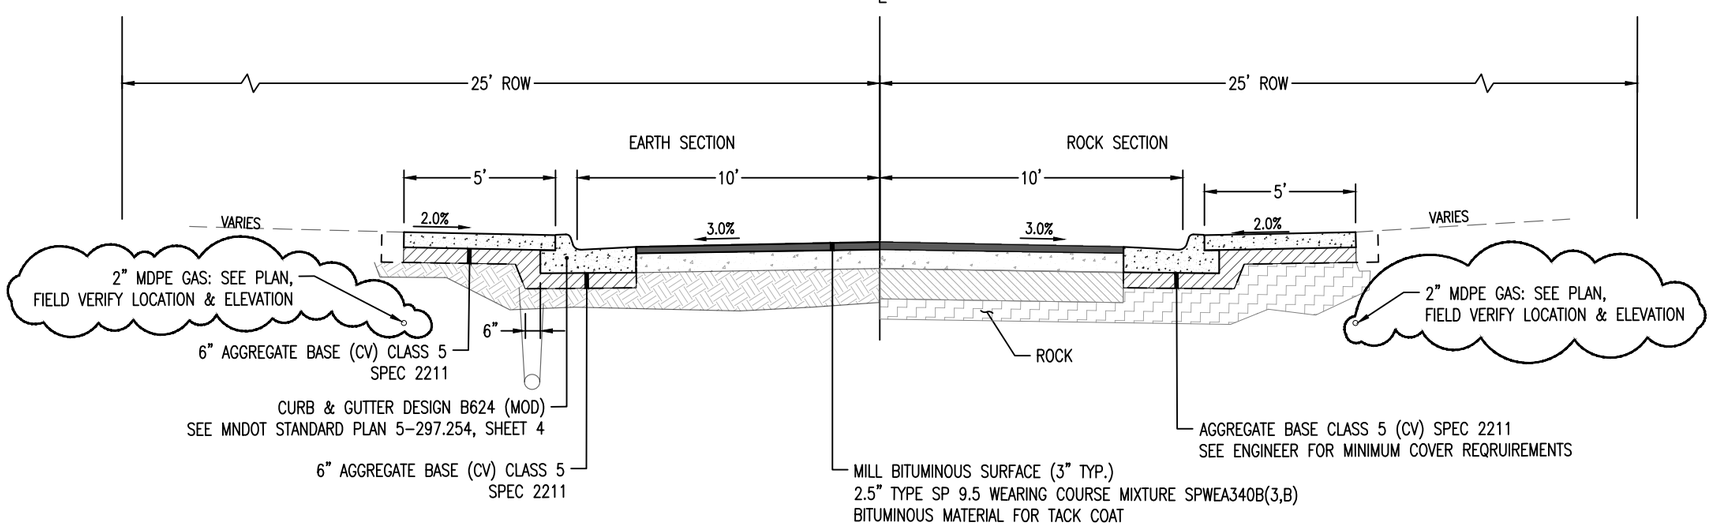

0 2.5 5
SCALE IN FEET

I HEREBY CERTIFY THAT THIS PLAN WAS PREPARED BY ME OR UNDER MY DIRECT SUPERVISION AND THAT I AM A DULY LICENSED PROFESSIONAL ENGINEER UNDER THE LAWS OF THE STATE OF MINNESOTA.

SIGNATURE: _____ PATRICK F. LOOMIS (TYPE NAME)

DATE: 04/20/2023

LIC. NO: 49099

CITY OF DULUTH
ENGINEERING DIVISION
411 W. 1ST ST. STE. 240
DULUTH, MN 55802

2023 STREET PRESERVATION PROJECT

CITY PROJECT NO.: 2016

STATE AID PROJECT NO.: N/A


DRAWN BY: DJK


GRAND VIEW AVE – TYPICAL SECTIONS

SHEET NO. 62 OF 125

4/24/2023 4:16 PM

I:\PWU\ENGINEER\PROJECTS\2000-2499\2016_2023_Street_Preservation\23-ACAD-DRAWINGS\Grand View Ave\2016_GrandViewAve_pln

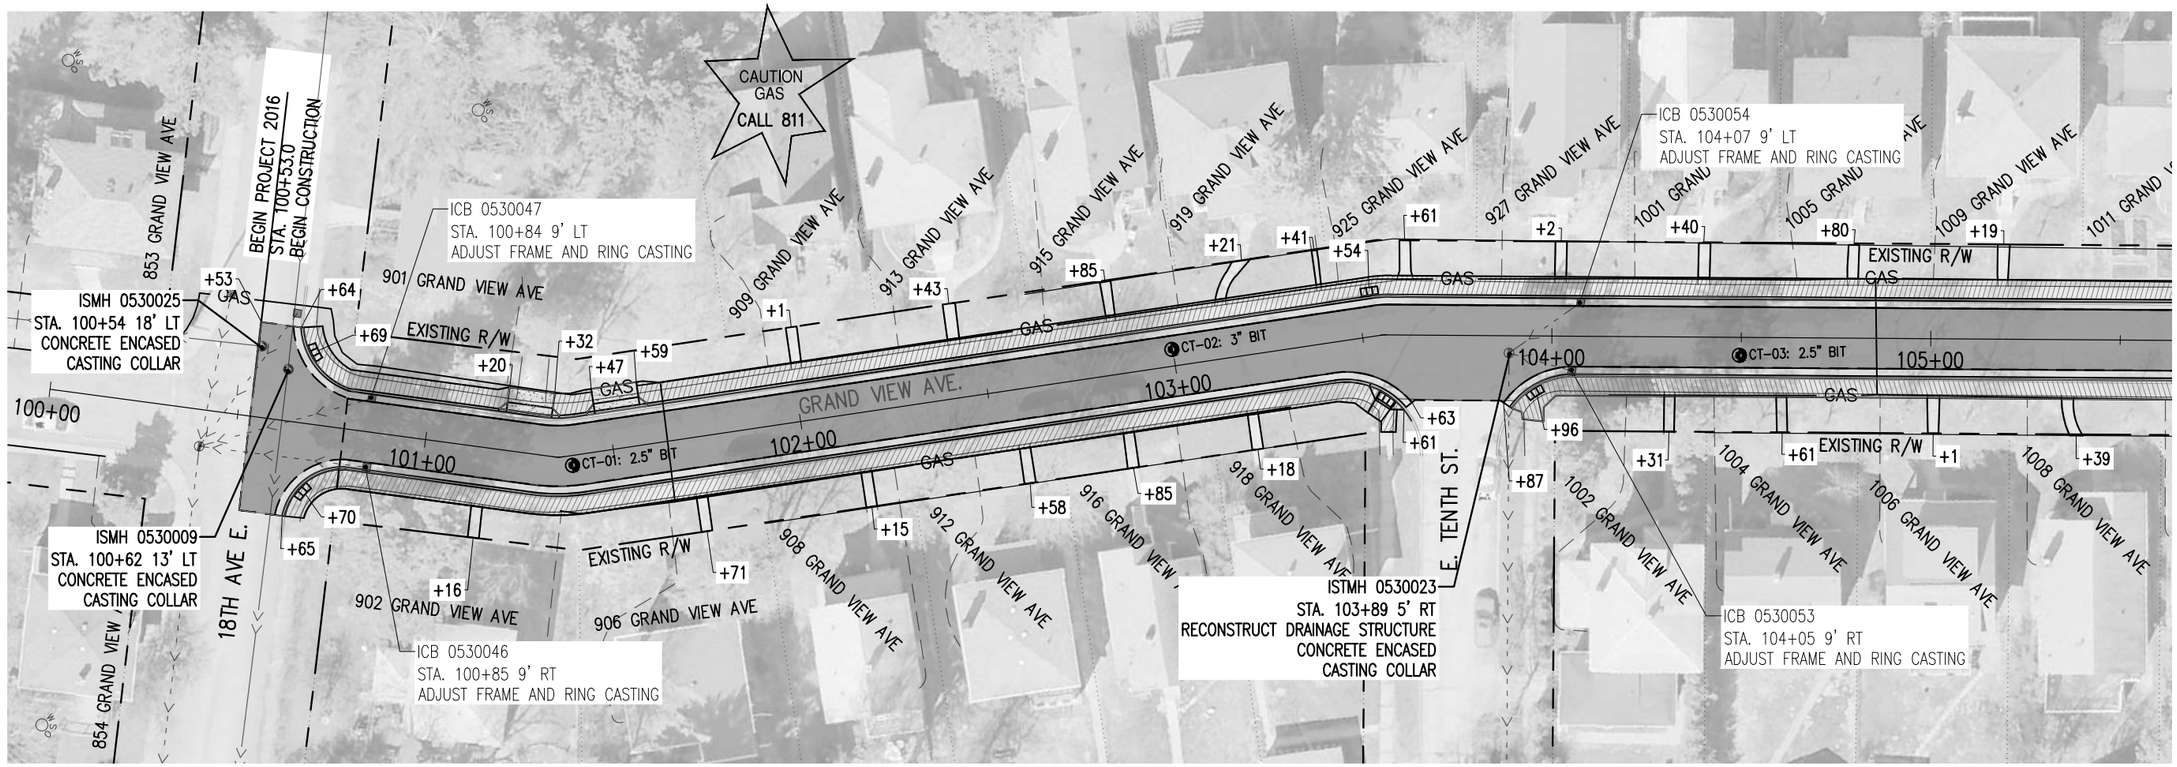

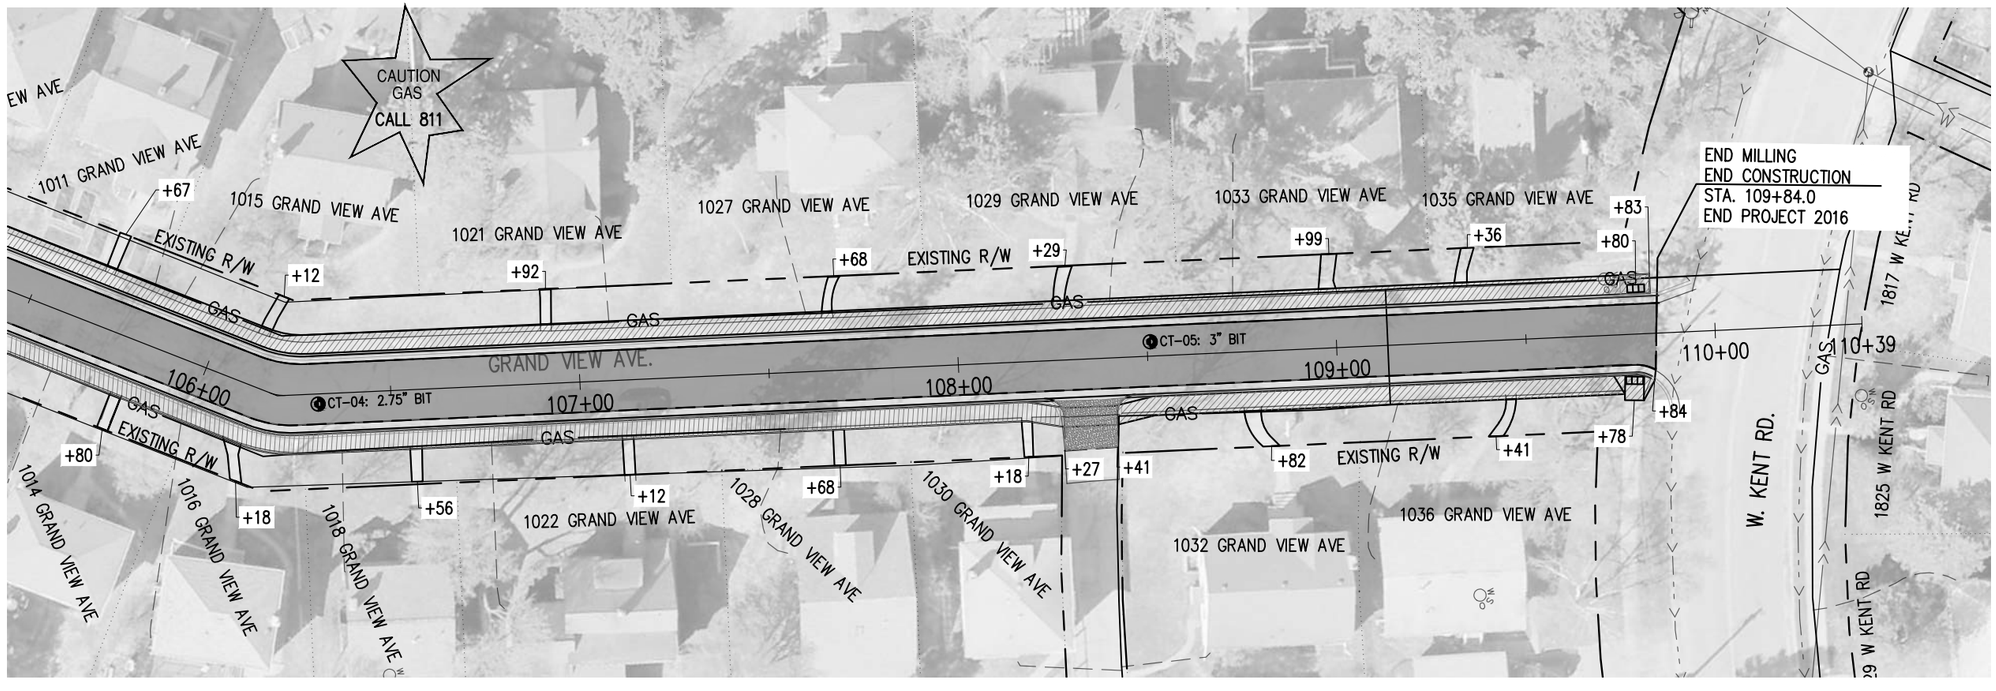

I HEREBY CERTIFY THAT THIS PLAN WAS PREPARED BY ME OR UNDER MY DIRECT SUPERVISION AND THAT I AM A DULY LICENSED PROFESSIONAL ENGINEER UNDER THE LAWS OF THE STATE OF MINNESOTA.

SIGNATURE: _____ PATRICK F. LOOMIS (TYPE NAME)

DATE: 04/20/2023

LIC. NO: 49099

CITY OF DULUTH
ENGINEERING DIVISION
411 W. 1ST ST. STE. 240
DULUTH, MN 55802

2023 STREET PRESERVATION PROJECT

CITY PROJECT NO.: 2016 | STATE AID PROJECT NO.: N/A

DRAWN BY: DJK

GRAND VIEW AVE – CONSTRUCTION PLAN

SHEET NO. 63 OF 125

REMOVALS							A
STATION TO STATION	LT / RT	SPEC. 2104 SAWING CONCRETE PAVEMENT (FULL DEPTH)	SPEC. 2104 SAWING BITUMINOUS PAVEMENT (FULL DEPTH)	SPEC. 2104 REMOVE CURB & GUTTER	SPEC. 2104 REMOVE CONCRETE PAVEMENT	SPEC. 2104 REMOVE BITUMINOUS PAVEMENT	REMARKS
		LIN FT	LIN FT	LIN FT	SQ YD	SQ YD	
AIRPARK BOULEVARD							
0+50	CL		32				BEGIN PROJECT BUTT JOINT
0+58 TO 2+50	LT		120	162		45	4424 HAINES RD
0+60 TO 0+70	RT		10	10			
3+43 TO 4+21	LT		106	47	32	14	4424 HAINES RD
4+11 TO 4+74	RT		86	39	18	29	4618 AIRPARK BLVD
7+01 TO 7+75	RT		74	74			
8+03 TO 8+15	29' TO 46' LT		20	20			
8+20 TO 8+49	73' RT		29				VENTURE AVE BUTT JOINT
8+52 TO 8+64	45' TO 28' LT		20	20			
8+71 TO 11+00	RT		227	227		0	
9+25 TO 11+90	LT		268	268			
9+57 TO 9+85	RT		21			16	4530 AIRPARK BLVD
10+19 TO 10+52	RT		25		21	8	4530 AIRPARK BLVD
11+65 TO 11+85	RT		20	20			
12+47 TO 12+76	LT		29	29			
16+00 TO 16+50	RT		50	50			
16+33 TO 16+93	LT		60	60			
19+65 TO 21+00	LT		133	133	16		4433 AIRPARK BLVD
19+55 TO 19+86	RT		30	30			
20+23 TO 20+76	RT		53	53			
21+28 TO 22+08	RT		104	30	49	6	4402 AIRPARK BLVD
21+73 TO 22+33	LT		40	40			
23+74 TO 23+80	26' TO 34' RT		8	8			
23+92 TO 25+40	RT		148	148			
23+97 TO 24+25	75' RT		28				ENTERPRISE CIR BUTT JOINT
24+28 TO 24+31	49' TO 63' RT		15	15			
24+75 TO 26+00	RT		146	82	31	5	4302 AIRPARK BLVD
27+20 TO 27+69	LT		43	9	8	21	4305 AIRPARK BLVD
27+87 TO 27+97	RT		10	10			
28+78 TO 29+84	LT		150	57	46	48	4223 AIRPARK BLVD
30+32 TO 30+51	LT		19	19			
30+32 TO 32+01	RT	24	151	121	16		4214 AIRPARK BLVD
30+98 TO 31+94	LT		129	70	37	38	4223 AIRPARK BLVD
32+50 TO 32+57	41' TO 58' RT		18	18			
32+61 TO 32+89	75' RT		28				ENTERPRISE CIR BUTT JOINT
32+68 TO 32+93	LT		25	25			
32+92 TO 33+07	32' TO 59' RT		32	32			
33+30 TO 34+43	LT		141	97	10	23	4209 AIRPARK BLVD
34+30 TO 34+50	RT		20	20			
35+85 TO 36+53	LT		88	55	9	16	4209 AIRPARK BLVD
35+93 TO 36+36	RT	6	43	43	1		4206 AIRPARK BLVD
36+59 TO 36+67	RT	6	8	8	1		4206 AIRPARK BLVD
37+79 TO 38+26	LT		74	47		22	4015 AIRPARK BLVD
42+00 TO 42+72	LT		98	72		20	4015 AIRPARK BLVD
44+39 TO 44+55	LT		16	16			
44+46 TO 44+54	RT		8	8			
46+83 TO 47+06	RT		23	23			
49+49 TO 49+99	33' LT		50				ENDEAVOR DR. BUTT JOINT
48+41 TO 49+15	RT		112	74		37	3930 AIRPARK BLVD
50+28 TO 50+53	RT		25	25			
51+12 TO 51+28	RT	6	16	16	3		3920 AIRPARK BLVD
52+70 TO 53+19	RT	10	63		19	8	3920 AIRPARK BLVD
55+78 TO 56+08	LT		30	30			
55+40 TO 55+87	16' TO 72' RT		83	83			
55+90 TO 56+18	75' RT		28				PROSPERITY RD BUTT JOINT
56+21	63' TO 72' RT		9	9			
56+59 TO 56+84	RT		25	25			
65+71	CL		69				END PROJECT BUTT JOINT
	TOTAL	**52**	**3536**	**2577**	**317**	**356**	

I HEREBY CERTIFY THAT THIS PLAN WAS PREPARED BY ME OR UNDER MY DIRECT SUPERVISION AND THAT I AM A DULY LICENSED PROFESSIONAL ENGINEER UNDER THE LAWS OF THE STATE OF MINNESOTA.

SIGNATURE: Patrick Loomis

PATRICK F. LOOMIS
TYPE NAME

DATE: 04/20/2023

LIC. NO: 49099

CITY OF DULUTH
ENGINEERING DIVISION
411 W. 1ST ST. STE. 240
DULUTH, MN 55802

2023 STREET PRESERVATION PROJECT

CITY PROJECT NO.: 2016

STATE AID PROJECT NO.: N/A

DRAWN BY: ZAE/DJK/SCA/NML

AIRPARK BLVD – TABULATIONS

I:\PWU\ENGINEER\PROJECTS\2000-2499\2016_2023_Street_Preservation\23-ACAD-DRAWINGS\AirparkBlvd\2016_AirparkBlvd_Charts

4/24/2023 4:16 PM

I:\PWU\ENGINEER\PROJECTS\2000-2499\2016_2023_Street_Preservation\23-ACAD-DRAWINGS\AirparkBlvd\2016_AirparkBlvd_Charts

EXCAVATION AND GRADING			B
STATION TO STATION	LT / RT	SPEC 2501 CLEAN DRAINAGE DITCH LIN FT	REMARKS
AIRPARK BOULEVARD			
4+05 TO 4+36	LT	30	DITCH FOR NEW CB CASTING IDMH 1160031
15+94 TO 16+44	RT	50	AROUND NEW CULVERT APRON AT ICB 1160031
61+23 TO 61+33	LT	10	ROAD EDGE TO DRAINAGE DITCH
	TOTAL	**90**	

MILLING AND RECLAMATION OPERATIONS							C
STATION TO STATION	LT / RT	SPEC. 2131 CALCIUM CHLORIDE SOLUTION GALLON	SPEC. 2215 FULL DEPTH RECLAMATION SQ YD	SPEC. 2215 HAUL FULL DEPTH RECLAMATION (LV) CU YD	SPEC. 2232 MILL BITUMINOUS SURFACE (2") SQ YD	SPEC. 2232 MILL BITUMINOUS SURFACE (4") SQ YD	REMARKS
AIRPARK BOULEVARD							
0+50 (BOP) TO 36+00	CL	3460	13840	200		13840	
36+00 TO 65+71 (EOP)	CL	2458	9830	700	9830		
	TOTAL	**5918**	**23670**	**900**	**9830**	**13840**	

BITUMINOUS PAVEMENT				D
STATION TO STATION	LT / RT	SPEC. 2357 BITUMINOUS MATERIAL FOR TACK COAT GALLON	SPEC. 2360 TYPE SP 9.5 WEARING COURSE MIXTURE (3,C) TON	REMARKS
AIRPARK BOULEVARD				
0+24 TO 36+00	CL	1384	4568	5.5" BIT., 3 LAYERS
36+00 TO 65+71	CL	983	3244	5.5" BIT., 3 LAYERS
0+58 TO 2+50	LT	1	3	4424 HAINES RD
3+43 TO 4+21	LT	1	3	4424 HAINES RD
4+11 TO 4+74	RT	1	7	4618 AIRPARK BLVD
9+57 TO 9+85	RT	1	2	4530 AIRPARK BLVD
10+19 TO 10+52	RT	1	3	4530 AIRPARK BLVD
21+28 TO 21+78	RT	1	2	4402 AIRPARK BLVD
24+75 TO 26+00	RT	1	2	4302 AIRPARK BLVD
27+20 TO 27+69	LT	1	3	4305 AIRPARK BLVD
28+78 TO 29+84	LT	2	12	4223 AIRPARK BLVD
30+98 TO 31+94	LT	2	10	4223 AIRPARK BLVD
33+30 TO 34+43	LT	1	3	4209 AIRPARK BLVD
35+85 TO 36+53	LT	1	2	4209 AIRPARK BLVD
37+79 TO 38+26	LT	1	3	4015 AIRPARK BLVD
42+09 TO 42+72	LT	1	3	4015 AIRPARK BLVD
52+70 TO 53+19	RT	1	3	3920 AIRPARK BLVD
	TOTAL	**2384**	**7873**	

I HEREBY CERTIFY THAT THIS PLAN WAS PREPARED BY ME OR UNDER MY DIRECT SUPERVISION AND THAT I AM A DULY LICENSED PROFESSIONAL ENGINEER UNDER THE LAWS OF THE STATE OF MINNESOTA.

SIGNATURE: Patrick Loomis

PATRICK F. LOOMIS
TYPE NAME

DATE: 04/20/2023

LIC. NO: 49099

CITY OF DULUTH
ENGINEERING DIVISION
411 W. 1ST ST. STE. 240
DULUTH, MN 55802

2023 STREET PRESERVATION PROJECT

CITY PROJECT NO.: 2016

STATE AID PROJECT NO.: N/A

DRAWN BY: ZAE/DJK/SCA/NML

AIRPARK BLVD – TABULATIONS

4/24/2023 4:16 PM

I:\PWU\ENGINEER\PROJECTS\2000-2499\2016_2023_Street_Preservation\23-ACAD-DRAWINGS\AirparkBlvd\2016_AirparkBlvd_Charts

ENCASEMENT AND REPAIR (1 OF 2)

E

STATION TO STATION	LT / RT	SPEC. 2104 REMOVE VALVE BOX (EACH)	SPEC. 2504 CONCRETE ENCASED VALVE BOX COLLAR (EACH)	SPEC. 2506 CASTING ASSEMBLY (EACH)	SPEC. 2506 RECONSTRUCT DRAINAGE STRUCTURE (LIN FT)	SPEC. 2506 ADJUST FRAME & RING CASTING (EACH)	SPEC. 2506 CONCRETE ENCASED CASTING COLLAR (EACH)	REMARKS
AIRPARK BOULEVARD								
0+63	17' LT					1		ICB 1160022
0+65	17' RT				1	1		ICB 1160023
1+21	5' RT		1					WATER SERVICE VALVE
1+53	7' RT		1					WATER SERVICE VALVE
3+90	8' LT		1					GAS VALVE
3+90	9' LT		1					GAS TEST POINT
4+09	14' RT		1					GAS VALVE
4+13	25' LT					1		COD TO PROVIDE NEW GRATE
4+14	17' LT					1		ICB 1160024
4+15	18' RT					1		ICB 1160025
4+25	CL						1	ISMH 1160005
5+80	10' RT		1					GAS VALVE
8+08	13' RT		1					GAS VALVE
8+09	38' LT					1		ICB 1160026
8+19	19' LT				1		1	IDMH 1160033
8+20	17' RT					1		IBC 1160027 (ROUND)
8+22	47' LT							GAS VALVE (INSTALLED BY COD IN SPRING 2023)
8+28	2' RT		1					WATER VALVE
8+30	6' RT		1					WATER VALVE
8+46	10' RT		1					WATER VALVE
8+37	4' LT						1	ISMH 1160006
8+58	36' LT					1		IBC 1160028
9+03	17' RT			1				PCB-1
11+75	18' RT					1		IBC 1160030
11+86	16' LT					1		IBC 1160029
11+89	4' LT						1	ISMH 1160010
12+58	10' RT		1					WATER SERVICE VALVE
14+31	14' LT						1	IDMH 116003X
14+75	6' RT		1					WATER VALVE
14+82	2' LT				1		1	ISMH 1160024
15+40	10' LT						1	ISMH 1160011
16+19	18' RT					1		ICB 1160031 / PCB-3
16+63	17' LT					1		ICB 1160032 / PCB-2
18+97	15' RT		1					WATER VALVE
19+70	17' RT					1		ICB 1160033 / PCB-4
19+70	17' LT				1	1		ICB 1160034 / PCB-5
19+80	5' RT						1	ISMH 1160012
CHART SUBTOTAL		**0**	**13**	**1**	**4**	**14**	**8**	

I HEREBY CERTIFY THAT THIS PLAN WAS PREPARED BY ME OR UNDER MY DIRECT SUPERVISION AND THAT I AM A DULY LICENSED PROFESSIONAL ENGINEER UNDER THE LAWS OF THE STATE OF MINNESOTA.

SIGNATURE: Patrick Loomis

PATRICK F. LOOMIS
TYPE NAME

DATE: 04/20/2023

LIC. NO: 49099

CITY OF DULUTH
ENGINEERING DIVISION
411 W. 1ST ST. STE. 240
DULUTH, MN 55802

2023 STREET PRESERVATION PROJECT

CITY PROJECT NO.: 2016

STATE AID PROJECT NO.: N/A

DRAWN BY: ZAE/DJK/SCA/NML

AIRPARK BLVD – TABULATIONS

ENCASEMENT AND REPAIR (2 OF 2)

E

STATION TO STATION	LT / RT	SPEC. 2104 REMOVE VALVE BOX (EACH)	SPEC. 2504 CONCRETE ENCASED VALVE BOX COLLAR (EACH)	SPEC. 2506 CASTING ASSEMBLY (EACH)	SPEC. 2506 RECONSTRUCT DRAINAGE STRUCTURE (LIN FT)	SPEC. 2506 ADJUST FRAME & RING CASTING (EACH)	SPEC. 2506 CONCRETE ENCASED CASTING COLLAR (EACH)	REMARKS
AIRPARK BOULEVARD								
23+77	30' RT				0.5	1		ICB 1160002
23+94	17' RT						1	IDMH 1160040
23+95	17' LT				1.5	1		ICB 1160004
24+00	23' RT						1	IDMH 1160002
24+06	7' RT		1					WATER VALVE
24+22	5' LT						1	ISMH 1160013
24+28	56' RT				2	1		ICB 1160003
25+01	3' RT		1					WATER VALVE
25+05	9' RT		1					GAS VALVE
27+92	17' RT				0.5	1		ICB 1160006
28+25	5' LT				1			ISMH 1160017
30+07	6' RT		1					GAS VALVE
30+42	3' RT		1					WATER SERVICE VALVE
30+60	6' RT		1					WATER SERVICE VALVE
32+53	44' LT					1		ICB 1160008
32+70	7' RT		1					WATER VALVE
32+78	18' RT						1	IDMH 1160006
32+79	17' LT					1		ICB 1160007
32+95	11' RT		1					GAS VALVE
32+99	39' RT					1		ICB 1160009
34+26	3' RT		1					WATER VALVE
37+36	3' RT		1					WATER SERVICE VALVE
37+45	5' RT		1					WATER OR GAS VALVE
37+48	6' LT				1		1	ISMH 1160020
37+53	5' RT		1					WATER OR GAS VALVE
37+55	1' RT		1					WATER VALVE
37+95	6' LT						1	ISMH 1160033
38+46	6' RT		1					GAS VALVE
42+13	15' LT					1		ICB 1160020
42+61	11' LT		1					WATER SERVICE VALVE
44+50	15' LT					1		ICB 1160018
44+50	15' RT					1		IBC 1160019
46+99	15' RT					1		ICB 1160016
49+63	15' LT		1					WATER VALVE
49+73	9' RT						1	ISMH 1160031
50+30	4' LT		1					GAS VALVE (CURRENTLY UNDER PAVEMENT)
50+44	15' RT					1		ICB 1160015
52+89	9' RT				1		1	ISMH 1160032
55+89	68' RT					1		ICB 1500003
55+93	7' LT		1					WATER VALVE
55+96	10' LT		1					WATER VALVE
56+02	7' RT						1	ISMH 1500007
56+19	68' RT					1		ICB 1500004
56+73	15' RT					1		ICB 1500002
59+53	9' RT						1	ISMH 1500008
61+75	9' RT							ISMH 1500009
63+19	CL						1	ISMH 1500010
64+39	CL				1		1	ISMH 1500011
64+80	6' RT		1					GAS VALVE
65+40	7' RT	1						GAS VALVE BOX
65+56	CL				1		1	ISMH 1500012
CHART SUBTOTAL		**1**	**20**	**0**	**9.5**	**15**	**13**	
TOTAL		**1**	**33**	**1**	**13.5**	**29**	**21**	

I HEREBY CERTIFY THAT THIS PLAN WAS PREPARED BY ME OR UNDER MY DIRECT SUPERVISION AND THAT I AM A DULY LICENSED PROFESSIONAL ENGINEER UNDER THE LAWS OF THE STATE OF MINNESOTA.

SIGNATURE: Patrick Loomis

PATRICK F. LOOMIS
TYPE NAME

DATE: 04/20/2023

LIC. NO: 49099

CITY OF DULUTH
ENGINEERING DIVISION
411 W. 1ST ST. STE. 240
DULUTH, MN 55802

2023 STREET PRESERVATION PROJECT

CITY PROJECT NO.: 2016

STATE AID PROJECT NO.: N/A

DRAWN BY: ZAE/DJK/SCA/NML

AIRPARK BLVD – TABULATIONS

I:\PWU\ENGINEER\PROJECTS\2000-2499\2016_2023_Street_Preservation\23-ACAD-DRAWINGS\AirparkBlvd\2016_AirparkBlvd_Charts

4/24/2023 4:16 PM

I:\PWU\ENGINEER\PROJECTS\2000-2499\2016_2023_Street_Preservation\23-ACAD-DRAWINGS\AirparkBlvd\2016_AirparkBlvd_Charts

PROPOSED CONCRETE				F
		SPEC. 2531	SPEC. 2531	
STATION TO STATION	LT / RT	CONCRETE CURB & GUTTER DESIGN B624	8" CONCRETE VALLEY GUTTER	REMARKS
		LIN FT	SQ YD	
AIRPARK BOULEVARD				
0+58 TO 2+50	LT	134	45	4424 HAINES RD
0+60 TO 0+70	RT	10		
3+43 TO 4+21	LT	21	45	4424 HAINES RD
4+11 TO 4+74	RT	24	32	4618 AIRPARK BLVD
7+01 TO 7+75	RT	74		
8+03 TO 8+15	29' TO 46' LT	20		
8+52 TO 8+64	45' TO 28' LT	20		
8+71 TO 11+00	RT	227		
9+25 TO 11+90	LT	268		
9+57 TO 9+85	RT		12	4530 AIRPARK BLVD
10+19 TO 10+52	RT		13	4530 AIRPARK BLVD
11+65 TO 11+85	RT	20		
12+47 TO 12+76	LT	29		
16+00 TO 16+50	RT	50		
16+33 TO 16+93	LT	60		
19+65 TO 21+00	LT	133	16	4433 AIRPARK BLVD
19+55 TO 19+86	RT	30		
20+23 TO 20+76	RT	53		
21+28 TO 22+08	RT	30	49	4402 AIRPARK BLVD
21+73 TO 22+33	LT	40		
23+74 TO 23+80	26' TO 34' RT	8		
23+92 TO 25+40	RT	148		
24+28 TO 24+31	49' TO 63' RT	15		
24+75 TO 26+00	RT	82	31	4302 AIRPARK BLVD
27+20 TO 27+69	LT	15	18	4305 AIRPARK BLVD
27+87 TO 27+97	RT	10		
28+78 TO 29+84	LT	21	69	4223 AIRPARK BLVD
30+32 TO 30+51	LT	19		
30+32 TO 32+01	RT	128	16	4214 AIRPARK BLVD
30+98 TO 31+94	LT	40	57	4223 AIRPARK BLVD
32+50 TO 32+57	41' TO 58' RT	18		
32+68 TO 32+93	LT	25		
32+92 TO 33+07	32' TO 59' RT	32		
33+30 TO 34+43	LT	69	35	4209 AIRPARK BLVD
34+30 TO 34+50	RT	20		
35+85 TO 36+53	LT	35	26	4209 AIRPARK BLVD
35+93 TO 36+36	RT	43	1	4206 AIRPARK BLVD
36+59 TO 36+67	RT	8	1	4206 AIRPARK BLVD
37+79 TO 38+26	LT	47	15	4015 AIRPARK BLVD
42+00 TO 42+72	LT	72	14	4015 AIRPARK BLVD
44+39 TO 44+55	LT	16		
44+46 TO 44+54	RT	8		
46+83 TO 47+06	RT	23		
48+41 TO 49+15	RT	11	51	3930 AIRPARK BLVD
50+28 TO 50+53	RT	25		
51+12 TO 51+28	RT	16	3	3920 AIRPARK BLVD
52+70 TO 53+19	RT		19	3920 AIRPARK BLVD
55+78 TO 56+08	LT	30		
55+40 TO 55+87	16' TO 72' RT	83		
55+21	63' TO 72' RT	9		
56+59 TO 56+84	RT	25		
	TOTAL	**2344**	**568**	

SIGNAGE AND PAVEMENT MARKING					G
		SPEC. 2582	SPEC. 2582	SPEC. 2582	
STATION TO STATION	LT / RT	4" SOLID LINE PAINT	24" SOLID LINE PAINT	4" DOUBLE SOLID PAINT	REMARKS
		LIN FT	LIN FT	LIN FT	
AIRPARK BOULEVARD					
0+50 TO 7+83	CL			744	YELLOW
8+97 TO 23+73	CL			1476	YELLOW
24+59 TO 32+33	CL			774	YELLOW
33+22 TO 49+37	CL			1615	YELLOW
50+21 TO 55+66	CL			545	YELLOW
56+49 TO 65+64	CL			915	YELLOW
65+16 TO 65+71	LT	58			BIT. RADIUS - WHITE
65+16 TO 65+71	RT	59			BIT. RADIUS - WHITE
65+63	RT		22		STOP BAR - WHITE
	TOTAL	**117**	**22**	**6069**	

I HEREBY CERTIFY THAT THIS PLAN WAS PREPARED BY ME OR UNDER MY DIRECT SUPERVISION AND THAT I AM A DULY LICENSED PROFESSIONAL ENGINEER UNDER THE LAWS OF THE STATE OF MINNESOTA.

SIGNATURE: _____ PATRICK F. LOOMIS (TYPE NAME)

DATE: 04/20/2023

LIC. NO: 49099

CITY OF DULUTH
ENGINEERING DIVISION
411 W. 1ST ST. STE. 240
DULUTH, MN 55802


2023 STREET PRESERVATION PROJECT

CITY PROJECT NO.: 2016 | STATE AID PROJECT NO.: N/A


DRAWN BY: ZAE/DJK/SCA/NML

AIRPARK BLVD – TABULATIONS


DRAINAGE CONSTRUCTION										H
STATION TO STATION	LT / RT	SPEC. 2104 REMOVE CATCH BASIN EACH	SPEC. 2104 REMOVE SEWER PIPE (STORM) LIN FT	SPEC. 2501 12" RC PIPE APRON EACH	SPEC. 2502 8" PERF PE PIPE DRAIN LIN FT	SPEC. 2503 12" RC PIPE SEWER DES 3006 CL V LIN FT	SPEC. 2506 CONNECT INTO EXISTING STORM SEWER EACH	SPEC. 2506 CONNECT INTO EXISTING MH OR CB EACH	SPEC. 2506 CONST DRAINAGE STRUCTURE DES SD-48 LIN FT	REMARKS
AIRPARK BOULEVARD										
8+20 TO 9+03	17' RT					82		1	3	PCB-1 TO ICB 1160027, SEE STORM PROFILE A - A'
8+58 TO 8+71	20' RT				198			1		CONNECT INTO ICB 1160028
9+02 TO 11+00	36' TO 29' LT				15			1		CONNECT INTO PCB-1
16+19 TO 16+63	18' RT TO 17' LT	2	56			56	1		6	PCB-2 TO PCB 3, SEE STORM PROFILE B - B'
16+19	18' RT TO 24' RT			1		8				PCB-3 TO DITCH
19+34 TO 19+70	37' TO 16' RT				40			1		CONNECT INTO PCB-5
19+70	17' LT TO 17' RT	2	34			34	1		6	PCB-4 TO ICB 5, SEE STORM PROFILE C - C'
19+70	16' LT TO 16' RT		32			32	2			ICB 1160012 TO ICB1160034
	TOTAL	**4**	**122**	**1**	**253**	**212**	**4**	**4**	**15**	

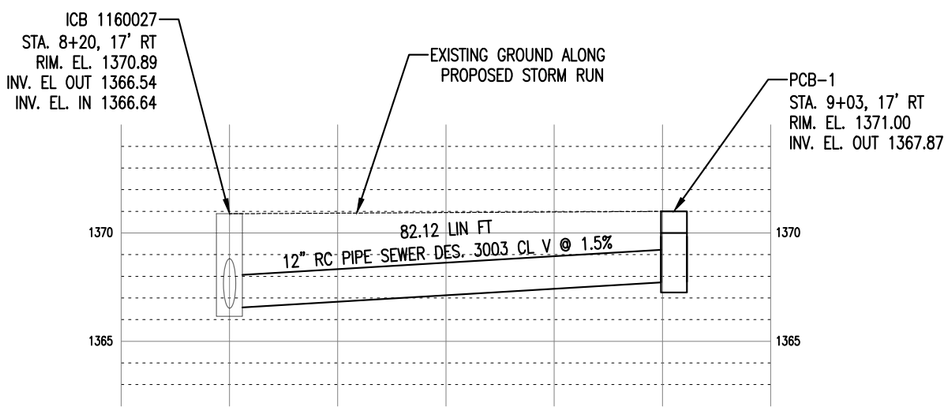

STORM PROFILE A – A'
1"= 5' VERT., 20' HORIZ.

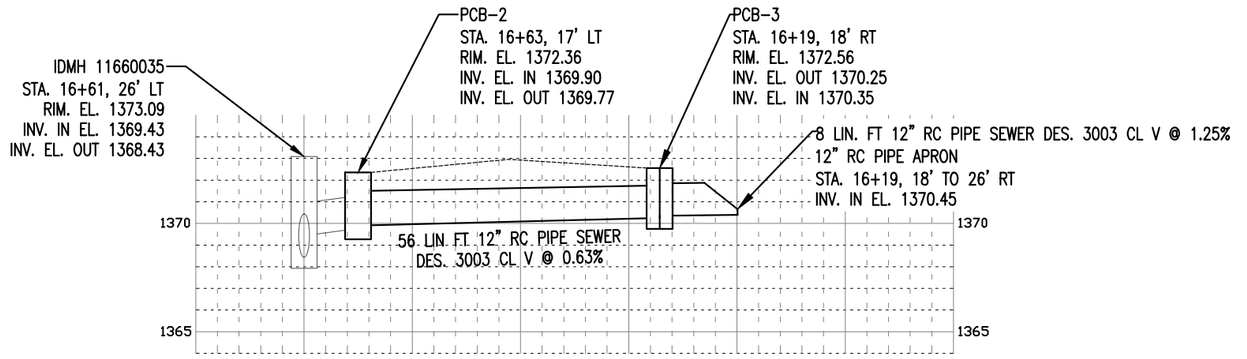

STORM PROFILE B – B'
1"= 5' VERT., 20' HORIZ

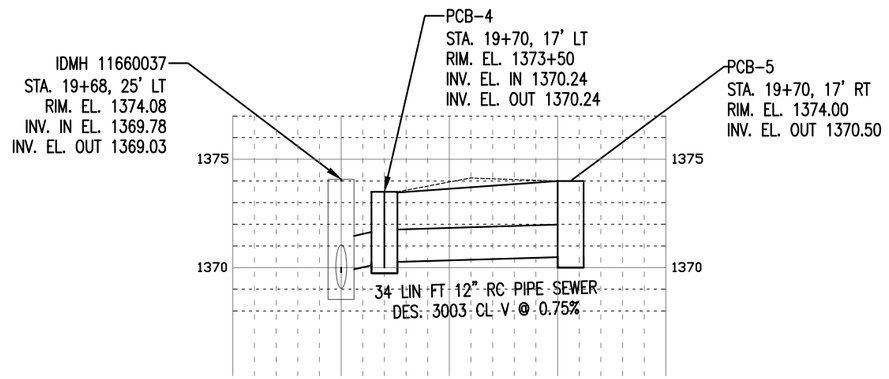

STORM PROFILE C – C'
1"= 5' VERT., 20' HORIZ

I HEREBY CERTIFY THAT THIS PLAN WAS PREPARED BY ME OR UNDER MY DIRECT SUPERVISION AND THAT I AM A DULY LICENSED PROFESSIONAL ENGINEER UNDER THE LAWS OF THE STATE OF MINNESOTA.

SIGNATURE: _____ DATE: 04/20/2023

PATRICK F. LOOMIS
TYPE NAME

LIC. NO: 49099

CITY OF DULUTH
ENGINEERING DIVISION
411 W. 1ST ST. STE. 240
DULUTH, MN 55802

2023 STREET PRESERVATION PROJECT

CITY PROJECT NO.: 2016 | STATE AID PROJECT NO.: N/A


DRAWN BY: ZAE/DJK/SCA/NML

AIRPARK BLVD – TABULATIONS


SHEET NO. 69 OF 125

4/24/2023 4:17 PM

EXISTING TYPICAL SECTION
AIRPARK BOULEVARD
STATION 0+50 TO 36+00

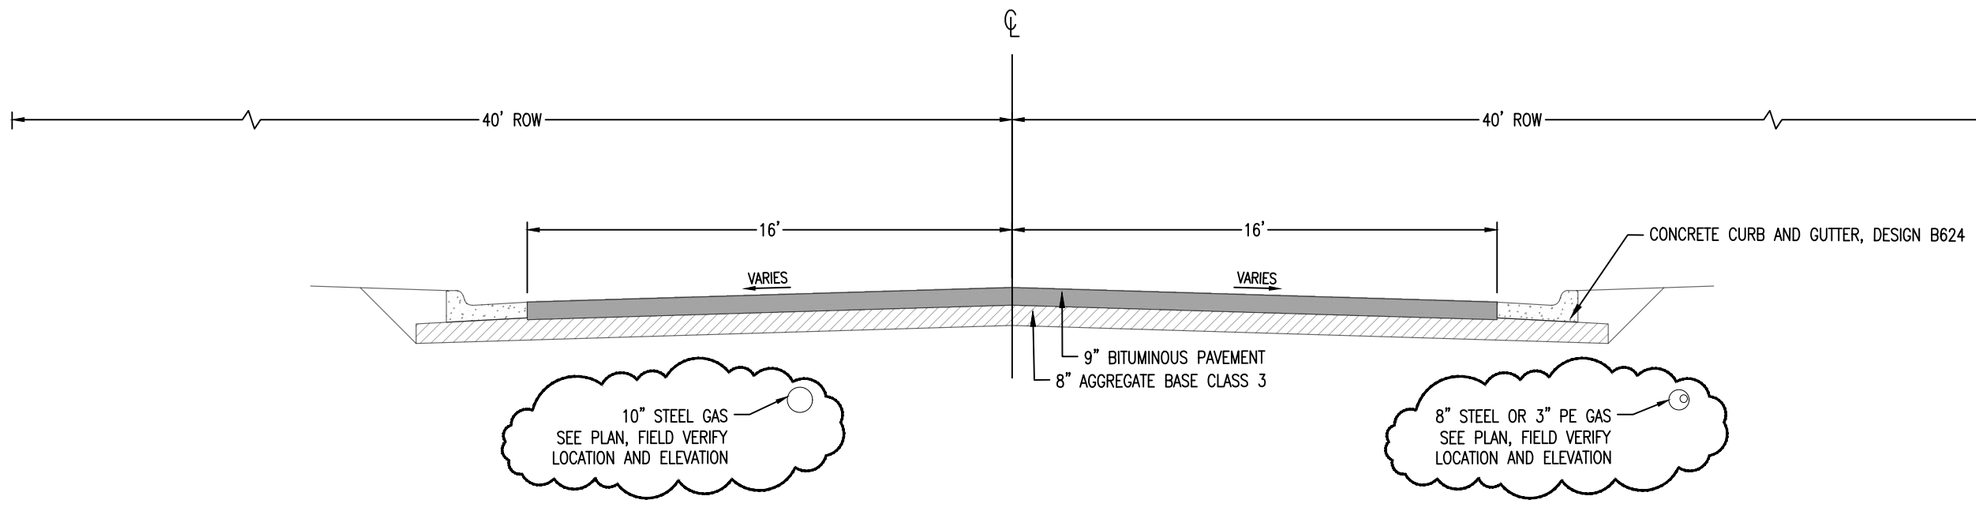

PROPOSED TYPICAL SECTION
AIRPARK BOULEVARD
STATION 0+50 TO 36+00

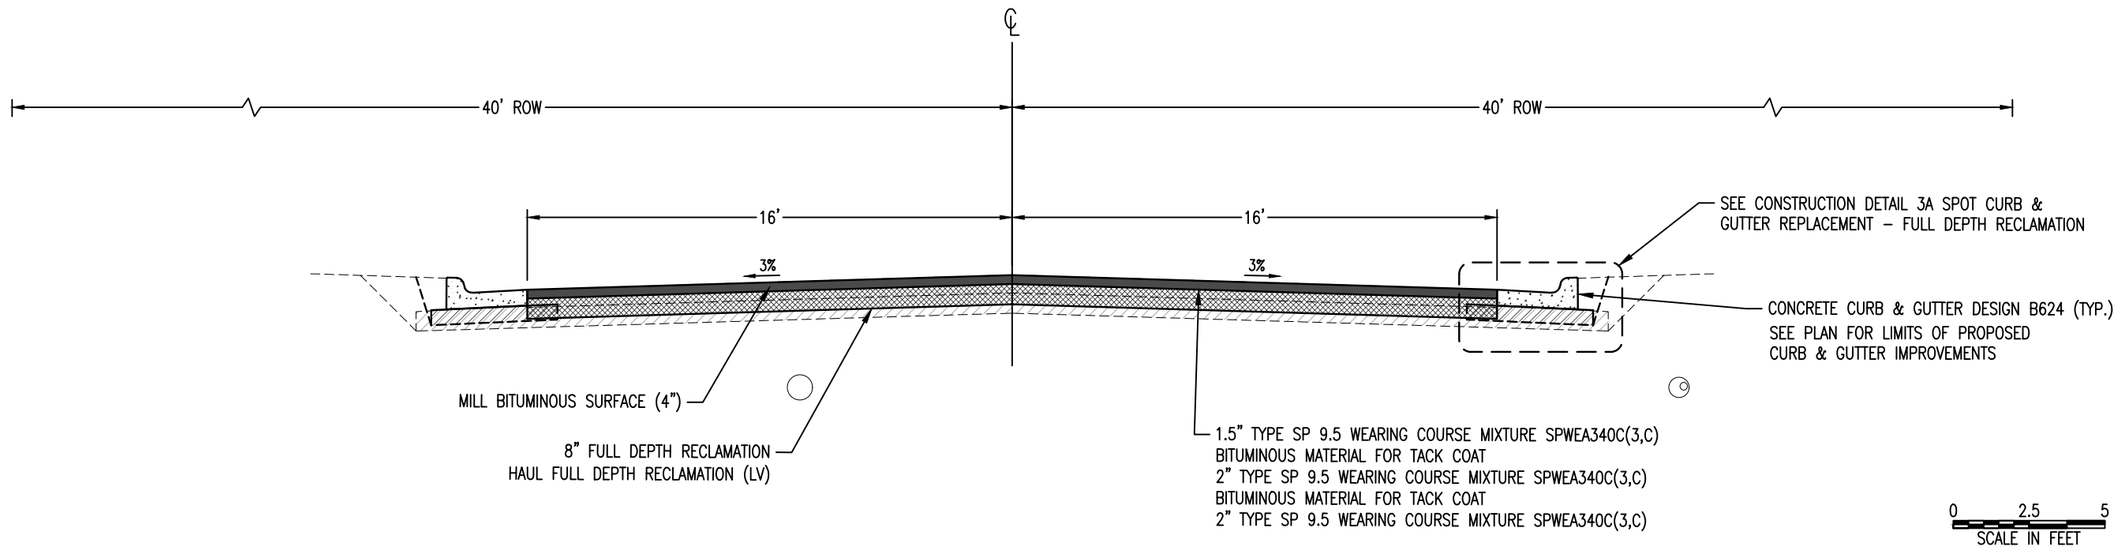

I:\PWU\ENGINEER\PROJECTS\2000-2499\2016_2023_Street_Preservation\23-ACAD-DRAWINGS\AirparkBlvd\2016_Airpark_ts

I HEREBY CERTIFY THAT THIS PLAN WAS PREPARED BY ME OR UNDER MY DIRECT SUPERVISION AND THAT I AM A DULY LICENSED PROFESSIONAL ENGINEER UNDER THE LAWS OF THE STATE OF MINNESOTA.

SIGNATURE: Patrick Loomis

PATRICK F. LOOMIS
TYPE NAME

DATE: 04/20/2023

LIC. NO: 49099

CITY OF DULUTH
ENGINEERING DIVISION
411 W. 1ST ST. STE. 240
DULUTH, MN 55802

2023 STREET PRESERVATION PROJECT

CITY PROJECT NO.: 2016

STATE AID PROJECT NO.: N/A

DRAWN BY: ZAE/DJK/SCA/NML


AIRPARK BLVD – TYPICAL SECTIONS

SHEET NO. 70 OF 125

4/24/2023 4:17 PM


I:\PWU\ENGINEER\PROJECTS\2000-2499\2016_2023_Street_Preservation\23-ACAD-DRAWINGS\AirparkBlvd\2016_Airpark_ts

EXISTING TYPICAL SECTION
AIRPARK BOULEVARD
STATION 36+00 TO 65+71

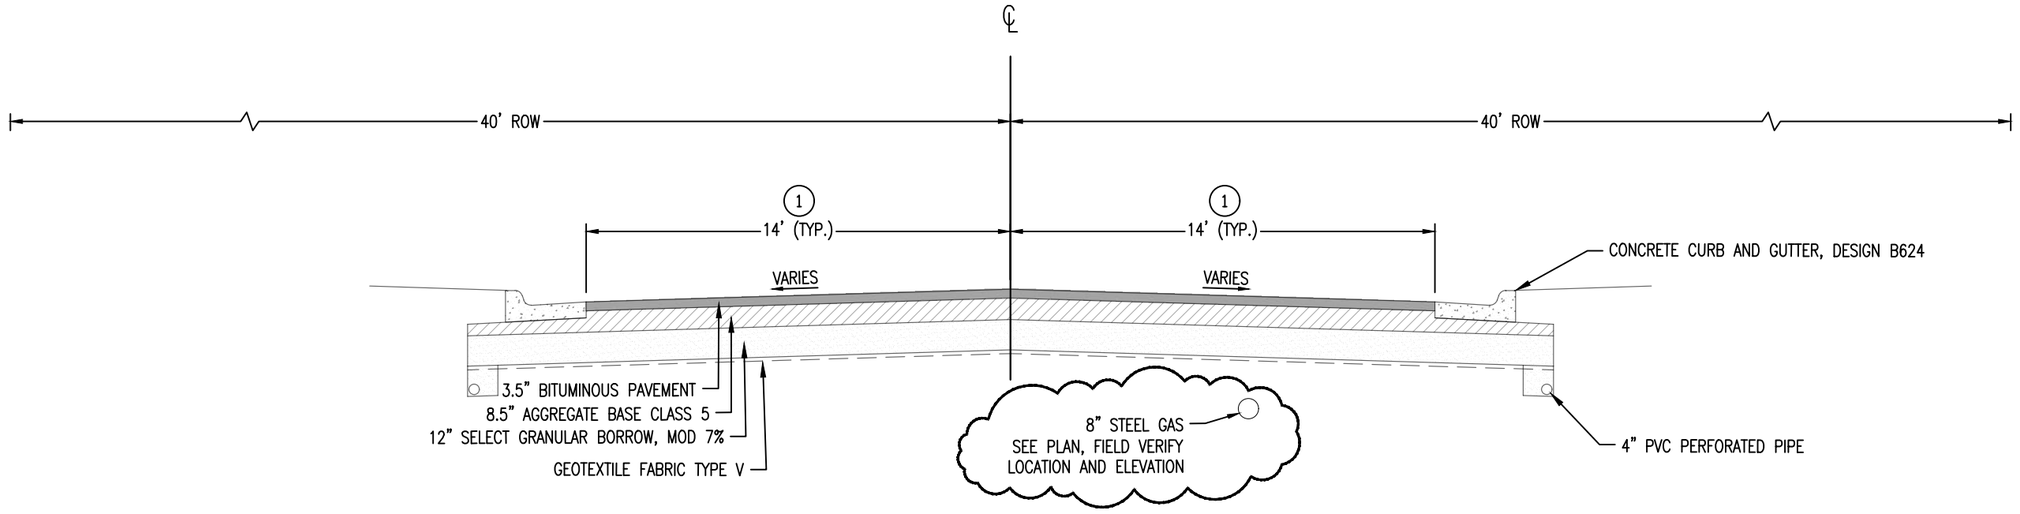

(1) BITUMINOUS PAVEMENT WIDTH TAPERS FROM 16' TO 14'
STATION 36+67 TO 37+67

PROPOSED TYPICAL SECTION
AIRPARK BOULEVARD
STATION 36+00 TO 65+71

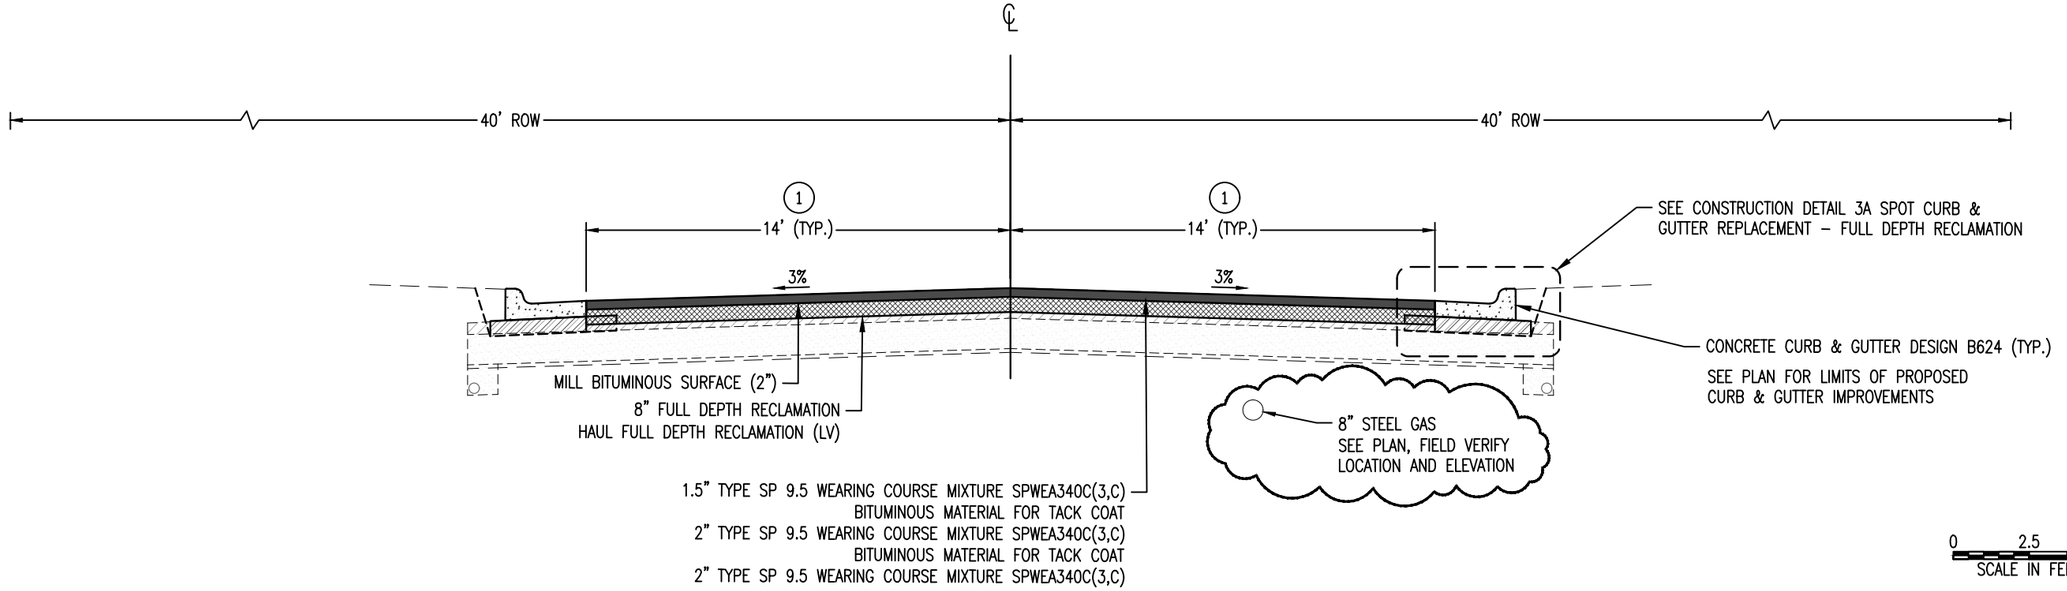

0 2.5 5
SCALE IN FEET

I HEREBY CERTIFY THAT THIS PLAN WAS PREPARED BY ME OR UNDER MY DIRECT SUPERVISION AND THAT I AM A DULY LICENSED PROFESSIONAL ENGINEER UNDER THE LAWS OF THE STATE OF MINNESOTA.

SIGNATURE: Patrick Loomis

PATRICK F. LOOMIS
TYPE NAME

DATE: 04/20/2023

LIC. NO: 49099

CITY OF DULUTH
ENGINEERING DIVISION
411 W. 1ST ST. STE. 240
DULUTH, MN 55802

2023 STREET PRESERVATION PROJECT

CITY PROJECT NO.: 2016

STATE AID PROJECT NO.: N/A

DRAWN BY: ZAE/DJK/SCA/NML

AIRPARK BLVD – TYPICAL SECTIONS

SHEET NO. 71 OF 125

AIRPARK BLVD
STA=-0+00.00
HAINES RD
STA=197+97.00

AIRPARK SQUARE LLC
4424 HAINES RD

OLSON PARTNERHIP LLP

ICB 1160022
ADJUST FRAME &
RING CASTING
STA. 0+63 17'LT

EXISTING R/W

4" DOUBLE SOLID PAINT

L=350.00'
R=1432.40'
Δ=13.9999

CLEAN DRAINAGE DITCH
STA. 4+05 TO 4+36 LT

CONCRETE ENCASED
VALVE BOX COLLAR
STA. 3+90 9'LT

CONCRETE ENCASED
VALVE BOX COLLAR
STA. 3+90 8'LT

IDMH 1160031
ADJUST FRAM & RING CASTING
NOTE: CITY OF DULUTH TO PROVIDE NEW GRATE
STA. 4+13 25'LT

ICB 1160024
ADJUST FRAME &
RING CASTING
STA. 4+14 17'LT

ISMH 1160005
CONCRETE ENCASED
CASTING COLLAR
STA. 4+25 0'RT

MATCH LINE=5+60

PT 5+74.12

PC 2+24.12

26.0'LT

26.0'LT

+58 +85 +43 +50 +43 +51 +5 +36 +8 +21

1+00 2+00 3+00 4+00 5+00

SB-1, BIT. 9.5"

AIRPARK BLVD

AIRPARK BLVD. – STATION 0+50
BEGIN PROJECT 2016
BEGIN CONSTRUCTION (RECLAIM)

+60 +70

CONCRETE ENCASED
VALVE BOX COLLAR
STA. 1+21 5'RT

CONCRETE ENCASED
VALVE BOX COLLAR
STA. 1+53 7'RT

EXISTING R/W

+26 +65 +74

+11

31.0'RT

CONCRETE ENCASED
VALVE BOX COLLAR
STA. 4+09 14'RT

ICB 1160023
ADJUST FRAME & RING CASTING
RECONSTRUCT DRAINAGE STRUCTURE (1 LF)
STA. 0+65 17'RT

ICB 1160025
ADJUST FRAME &
RING CASTING
STA. 4+15 18'RT

HAINES RD

TITANIUM PARTNERS LLC
4418 HAINES RD

QUILLEN ENTERPRISES LLC
4618 AIRPARK BLVD

OLSON PARTNERHIP LLP
4611 AIRPARK BLVD

CAUTION
GAS
CALL 811

VENTURE AVE. – STATION 0+66
BEGIN PROJECT 2016
BEGIN CONSTRUCTION (RECLAIM)

ICB 1160026
ADJUST FRAME & RING CASTING
STA. 8+09 38'LT

CONCRETE ENCASED
VALVE BOX COLLAR
STA. 8+22 47'LT

ICB 1160028
ADJUST FRAME &
RING CASTING
STA. 8+58 36'LT

ISMH 1160006
CONCRETE ENCASED CASTING COLLAR
STA. 8+37 4'LT

BEGIN 8" PERF PE PIPE DRAIN
CONNECT TO ICB 1160028
SEE CONSTRUCTION DETAIL 9

MELLIN PROMOTIONAL ADVERTISING INC

IDMH 1160033
CONCRETE ENCASED CASTING COLLAR
RECONSTRUCT DRAINAGE STRUCTURE (1 LF)
NOTE: MH CASTING CURRENTLY UNDER PAVEMENT
STA. 8+19 19'LT

EXISTING R/W

VENTURE AVE

PC: 8+34.12

+15 +52 +64

CONCRETE ENCASED
VALVE BOX COLLAR
STA. 8+30 6'RT

4" DOUBLE SOLID PAINT

PT 5+74.12

AIRPARK BLVD
STA=8+34.12
VENTURE AVE
STA=0+00.00

+3

0+00

+25

MATCH LINE=5+60

6+00 7+00 8+00 9+00 10+00 11+00

AIRPARK BLVD

+1 +75

+57 +85 +19 +52 +00

CONCRETE ENCASED
VALVE BOX COLLAR
STA. 8+08 13'RT

CONCRETE ENCASED
VALVE BOX COLLAR
STA. 8+28 2'RT

+71 27.3'RT

24.7'RT

24.7'RT

CONCRETE ENCASED
VALVE BOX COLLAR
STA. 8+46 10'RT

PCB-1
CONST DRAINAGE STRUCTURE DES SD-48
CASTING ASSEMBLY
STA. 9+03 17'RT
SEE PROFILE A-A' ON SHEET 69

EXISTING R/W

CONCRETE ENCASED
VALVE BOX COLLAR
STA. 5+80 10'RT

ICB 1160027
ADJUST FRAME &
RING CASTING
STA. 8+20 17'RT

72.7'RT

12" RC PIPE SEWER DES 3006 CL V

BEGIN 8" PERF PE PIPE DRAIN
CONNECT TO PCB-1
SEE CONSTRUCTION DETAIL 9

ICB 1160047
STA. 8+20 70'RT

ICB 1160046
STA. 8+50 71'RT

QUILLEN ENTERPRISES LLC
4618 AIRPARK BLVD

JOHNSON ALICIA
4602 AIRPARK BLVD

AMERIPRIDE SERVICES INC
4530 AIRPARK BLVD

QUILLEN ENTERPRISES LLC
4618 AIRPARK BLVD

0 20 40
SCALE IN FEET

I HEREBY CERTIFY THAT THIS PLAN WAS PREPARED BY ME OR UNDER MY DIRECT SUPERVISION AND THAT I AM A DULY LICENSED PROFESSIONAL ENGINEER UNDER THE LAWS OF THE STATE OF MINNESOTA.

SIGNATURE: Patrick Loomis

PATRICK F. LOOMIS
TYPE NAME

DATE: 04/20/2023

LIC. NO: 49099

CITY OF DULUTH
ENGINEERING DIVISION
411 W. 1ST ST. STE. 240
DULUTH, MN 55802

2023 STREET PRESERVATION PROJECT

CITY PROJECT NO.: 2016

STATE AID PROJECT NO.: N/A

DRAWN BY: ZAE/DJK/SCA/NML

AIRPARK BLVD – CONSTRUCTION PLAN

SHEET NO. 72 OF 125

4/24/2023 4:17 PM

I:\PWU\ENGINEER\PROJECTS\2000-2499\2016_2023_Street_Preservation\23-ACAD-DRAWINGS\AirparkBlvd\2016_Airpark_cp

ICB 1160029
ADJUST FRAME &
RING CASTING
STA. 11+86 16'LT

ISMH 1160010
CONCRETE ENCASED
CASTING COLLAR
STA. 11+89 4'LT

KLEIMAN JOSEPH H & ROS
4503 AIRPARK BLVD

ISMH 1160024
CONCRETE ENCASED CASTING COLLAR
RECONSTRUCT DRAINAGE STRUCTURE (1 LF)
STA. 14+82 2'LT

IDMH 116003X
ADJUST FRAM & RING CASTING
STA. 14+31 14'LT

EXISTING R/W

SEAWAY PORT AUTHORITY
OF DULUTH

ISMH 1160011
CONCRETE ENCASED
CASTING COLLAR
STA. 15+40 10'LT

UNITED PIPING INC

ICB 1160032 / PCB-2
REMOVE CATCH BASIN
CONST DRAINAGE STRUCTURE DES SD-48
ADJUST FRAME & RING CASTING
SEE PROFILE B-B' ON SHEET 69
STA. 16+63 17'LT

IDMH 1160035
STA. 16+61 26'LT

CONNECT INTO EXISTING
STORM SEWER (12" RCP)

REMOVE SEWER PIPE (STORM)
12" RC PIPE SEWER DES 3006 CL V

EXISTING R/W

+90 +47 +76 +33 +93

SB-2, BIT. 9"

AIRPARK BLVD

12+00 13+00 14+00 15+00 16+00 17+00

MATCH LINE=11+50

MATCH LINE=17+40

+65 +85 +00 +50 +94 +44

CONCRETE ENCASED
VALVE BOX COLLAR
STA. 12+58 10'RT

4" DOUBLE SOLID PAINT

CONCRETE ENCASED
VALVE BOX COLLAR
STA. 14+75 6'RT

ICB 1160030
ADJUST FRAME &
RING CASTING
STA. 11+75 18'RT

L=700.00'
R=1432.40'
Δ=27.9999

SCHOKKER PROPERTIES LLC
4502 AIRPARK BLVD

ICB 1160031 / PCB-3
REMOVE CATCH BASIN
CONST DRAINAGE STRUCTURE DES SD-48
ADJUST FRAME & RING CASTING
SEE PROFILE B-B' ON SHEET 69
STA. 16+19 18'RT

CLEAN DRAINAGE DITCH
STA. 15+94 TO 16+44 RT

TIMS PROPERTIES LLC
4444 AIRPARK BLVD

UNITED PIPING INC

IDMH 1160037
STA. 19+68 25'LT

ICB 1160034 / PCB-4
REMOVE CATCH BASIN
CONST DRAINAGE STRUCTURE DES SD-48
ADJUST FRAME & RING CASTING
SEE PROFILE C-C' ON SHEET 69
STA. 19+70 17'LT

L=350.00'
R=1432.40'
Δ=13.9999

CONNECT INTO EXISTING
STORM SEWER (12" RCP)

REMOVE SEWER PIPE (STORM)
12" RC PIPE SEWER DES 3006 CL V

UNITED PIPING INC
4433 AIRPARK BLVD

EXISTING R/W

PC: 17+94.12

PT: 21+44.12

+65 +50 22.8'LT +0 +73 +13

18+00 19+00 20+00 21+00 22+00 23+00

AIRPARK BLVD

MATCH LINE=17+40

MATCH LINE=23+30

+55 +85 +23 +76 +28 +78 +8

CONCRETE ENCASED
VALVE BOX COLLAR
STA. 18+97 15'RT

BEGIN 8" PERF PE PIPE DRAIN
CONNECT TO PCB-3
SEE CONSTRUCTION DETAIL 9

ICB 1160033 / PCB-5
REMOVE CATCH BASIN
CONST DRAINAGE STRUCTURE DES SD-48
ADJUST FRAME & RING CASTING
SEE PROFILE C-C' ON SHEET 69
STA. 19+70 17'RT

ISMH 1160012
CONCRETE ENCASED CASTING COLLAR
STA. 19+80 5'RT

4" DOUBLE SOLID PAINT

31.0'RT

EXISTING R/W

TIMS PROPERTIES LLC
4444 AIRPARK BLVD

PLUMBERS & STEAMFITTERS
4402 AIRPARK BLVD

CAUTION
GAS
CALL 811

0 20 40
SCALE IN FEET

I HEREBY CERTIFY THAT THIS PLAN WAS PREPARED BY ME OR UNDER MY DIRECT SUPERVISION AND THAT I AM A DULY LICENSED PROFESSIONAL ENGINEER UNDER THE LAWS OF THE STATE OF MINNESOTA.

SIGNATURE: Patrick Loomis

PATRICK F. LOOMIS
TYPE NAME

DATE: 04/20/2023

LIC. NO: 49099

CITY OF DULUTH
ENGINEERING DIVISION
411 W. 1ST ST. STE. 240
DULUTH, MN 55802

2023 STREET PRESERVATION PROJECT

CITY PROJECT NO.: 2016

STATE AID PROJECT NO.: N/A

DRAWN BY: ZAE/DJK/SCA/NML

AIRPARK BLVD – CONSTRUCTION PLAN

SHEET NO. 73 OF 125

4/24/2023 4:17 PM

I:\PW\ENGINEER\PROJECTS\2000-2499\2016_2023_Street_Preservation\23-ACAD-DRAWINGS\AirparkBlvd\2016_Airpark_cp

FORUM COMMUNICATIONS COMPANY
4305 AIRPARK BLVD

P & D DEVELOPMENT LLC
4223 AIRPARK BLVD

CONCRETE ENCASED
VALVE BOX COLLAR
STA. 24+06 7'RT

AIRPARK BLVD
STA=24+11.06
ENTERPIRSE CIR
STA=0+00.00

ICB 1160004
RECONSTRUCT DRAINAGE
STRUCTURE (1.5 LF)
ADJUST FRAME & RING CASTING
STA. 23+95 17'LT

ICB 1160005
STA. 27+92 17'LT

ISMH 1160017
CONCRETE ENCASED CASTING COLLAR
RECONSTRUCT DRAINAGE STRUCTURE (1 LF)
NOTE: MH CASTING CURRENTLY UNDER PAVEMENT
STA. 28+25 5'LT

IDMH 1160040
CONCRETE ENCASED
CASTING COLLAR
STA. 23+94 17'RT

ISMH 1160013
CONCRETE ENCASED
CASTING COLLAR
STA. 24+22 5'LT

CONCRETE ENCASED
VALVE BOX COLLAR
STA. 25+01 3'RT

EXISTING R/W

29.4'LT

30.0'LT

SB-3, BIT. 4.75"

AIRPARK BLVD

MATCH LINE=23+30

MATCH LINE=29+30

24+00 25+00 26+00 27+00 28+00 29+00

+92 +40 +20 +69 +35 +78 +84

CONCRETE ENCASED
VALVE BOX COLLAR
STA. 23+79 11'RT

+74 +80 33.8'RT

+75 +0 +43 +00 28.0'RT

+87 +97

4" DOUBLE SOLID PAINT

IDMH 1160002
CONCRETE ENCASED
CASTING COLLAR
STA. 24+00 23'RT

CONCRETE ENCASED
VALVE BOX COLLAR
STA. 25+05 9'RT

+31 49.2'RT

ICB 1160002
RECONSTRUCT DRAINAGE
STRUCTURE (0.5 LF)
ADJUST FRAME & RING CASTING
STA. 23+77 30'RT

ICB 1160003
RECONSTRUCT DRAINAGE STRUCTURE (2 LF)
ADJUST FRAME & RING CASTING
STA. 24+28 56'RT

+28 63.3'RT

75.0'RT

ENTERPRISE CIR

EXISTING R/W

ICB 1160006
ADJUST FRAME & RING CASTING
RECONSTRUCT DRAINAGE STRUCTURE (0.5 LF)
STA. 27+92 17'RT

DEY BROTHERS PROPERTIES
4302 AIRPARK BLVD

LUND KEVIN J
4214 AIRPARK BLVD

N W E S

P & D DEVELOPMENT LLC
4223 AIRPARK BLVD

OWATONNA PROPERTIES LLC

OWATONNA PROPERTIES LLC
4209 AIRPARK BLVD

ICB 1160007
ADJUST FRAME &
RING CASTING
STA. 32+79 17'LT

CONCRETE ENCASED
VALVE BOX COLLAR
STA. 32+95 11'RT

ISMH 1160018
CONCRETE ENCASED
CASTING COLLAR
STA. 33+06 6'LT

AIRPARK BLVD
STA=32+74.67
ENTERPIRSE CIR
STA=17+81.16

EXISTING R/W

30.0'LT

26.0'LT

4" DOUBLE SOLID PAINT

AIRPARK BLVD

MATCH LINE=29+30

MATCH LINE=35+20

30+00 31+00 32+00 33+00 34+00 35+00

+84 +32 +51 +98 +94 +68 +93 +30 +38 +82 +43

+69 +6 +78

CONCRETE ENCASED
VALVE BOX COLLAR
STA. 30+07 6'RT

+32 +52 +71 +41 +82 +1 28.0'RT

+7 31.7'RT

CONCRETE ENCASED
VALVE BOX COLLAR
STA. 32+70 7'RT

+50 41.1'RT

CONCRETE ENCASED
VALVE BOX COLLAR
STA. 34+26 3'RT

+30 +50

CONCRETE ENCASED
VALVE BOX COLLAR
STA. 30+42 3'RT

EXISTING R/W

EXISTING R/W

CONCRETE ENCASED
VALVE BOX COLLAR
STA. 30+60 6'RT

ICB 1160008
ADJUST FRAME &
RING CASTING
STA. 32+53 44'RT

+57 57.5'RT

IDMH 1160006
CONCRETE ENCASED
CASTING COLLAR
STA. 32+78 18'RT

+92 59.2'RT

ICB 1160009
ADJUST FRAME &
RING CASTING
STA. 32+99 39'RT

75.0'RT

ENTERPRISE CIR

CAUTION
GAS
CALL 811

SHAMROCK PROPERTIES
4210 AIRPARK BLVD

LUND KEVIN J
4214 AIRPARK BLVD

0 20 40
SCALE IN FEET

I HEREBY CERTIFY THAT THIS PLAN WAS PREPARED BY ME OR UNDER MY DIRECT SUPERVISION AND THAT I AM A DULY LICENSED PROFESSIONAL ENGINEER UNDER THE LAWS OF THE STATE OF MINNESOTA.

SIGNATURE: Patrick Loomis

PATRICK F. LOOMIS
TYPE NAME

DATE: 04/20/2023

LIC. NO: 49099

CITY OF DULUTH
ENGINEERING DIVISION
411 W. 1ST ST. STE. 240
DULUTH, MN 55802

2023 STREET PRESERVATION PROJECT

CITY PROJECT NO.: 2016

STATE AID PROJECT NO.: N/A

DRAWN BY: ZAE/DJK/SCA/NML

AIRPARK BLVD – CONSTRUCTION PLAN

SHEET NO. 74 OF 125

4/24/2023 4:17 PM

OWATONNA PROPERTIES LLC
4209 AIRPARK BLVD

SEAWAY PORT AUTHORITY
OF DULUTH

STATE OF MINNESOTA
4015 AIRPARK BLVD

CONCRETE ENCASED
VALVE BOX COLLAR
STA. 37+55 1'RT

ISMH 1160020
CONCRETE ENCASED CASTING COLLAR
RECONSTRUCT DRAINAGE STRUCTURE (1 LF)
NOTE: MH CASTING CURRENTLY UNDER PAVEMENT
STA. 37+48 6'LT

ISMH 1160033
CONCRETE ENCASED
CASTING COLLAR
STA. 37+95 6'LT

EXISTING R/W

26.0'LT

+67 16.0'LT

CONCRETE ENCASED
VALVE BOX COLLAR
STA. 37+36 3'RT

+67 14.0'LT

22.7'LT

+85

+29

+53

+79

+26

+96

SB-4; BIT. 3.5", 4" S&G, BIT. 2.5"

AIRPARK BLVD

MATCH LINE=35+20

36+00

37+00

38+00

39+00

40+00

41+00

MATCH LINE=41+10

+67 16.0'RT

+93

+36 22.0'RT

+59 21.0'RT

PAVEMENT WIDTH TAPERS 32' TO 28'

+67 14.0'RT

CONCRETE ENCASED
VALVE BOX COLLAR
STA. 38+46 6'RT

4" DOUBLE SOLID PAINT

EXISTING R/W

CONCRETE ENCASED
VALVE BOX COLLAR
STA. 37+53 5'RT

CONCRETE ENCASED
VALVE BOX COLLAR
STA. 37+45 5'RT

ROTHMAN WILLIAM J
4206 AIRPARK BLVD

HOLMGREN JASON C
4000 AIRPARK BLVD

STATE OF MINNESOTA
4015 AIRPARK BLVD

DULUTH CBP INVESTORS LP

DULUTH CBP INVESTORS LP

ICB 1160020
ADJUST FRAME &
RING CASTING
STA. 42+13 15'LT

CONCRETE ENCASED
VALVE BOX COLLAR
STA. 42+61 11'LT

ICB 1160018
ADJUST FRAME &
RING CASTING
STA. 44+50 15'LT

ICB 1160017
STA. 46+99 15'LT

EXISTING R/W

22.7'LT

+0

+72

+39

+55

SB-5; BIT. 4.5"

AIRPARK BLVD

41+00

42+00

43+00

44+00

45+00

46+00

47+00

MATCH LINE=41+10

MATCH LINE=47+00

+46

+54

+83

+6

4" DOUBLE SOLID PAINT

ICB 1160021
STA. 42+11 14'RT

EXISTING R/W

ICB 1160019
ADJUST FRAME &
RING CASTING
STA. 44+50 15'RT

ICB 1160016
ADJUST FRAME &
RING CASTING
STA. 46+99 15'RT

CAUTION
GAS
CALL 811

0 20 40
SCALE IN FEET

KROPF CAROL L

I:\PWU\ENGINEER\PROJECTS\2000-2499\2016_2023_Street_Preservation\23-ACAD-DRAWINGS\AirparkBlvd\2016_Airpark_cp

I HEREBY CERTIFY THAT THIS PLAN WAS PREPARED BY ME OR UNDER MY DIRECT SUPERVISION AND THAT I AM A DULY LICENSED PROFESSIONAL ENGINEER UNDER THE LAWS OF THE STATE OF MINNESOTA.

SIGNATURE: Patrick Loomis

PATRICK F. LOOMIS
TYPE NAME

DATE: 04/20/2023

LIC. NO: 49099

CITY OF DULUTH
ENGINEERING DIVISION
411 W. 1ST ST. STE. 240
DULUTH, MN 55802

2023 STREET PRESERVATION PROJECT

CITY PROJECT NO.: 2016

STATE AID PROJECT NO.: N/A

DRAWN BY: ZAE/DJK/SCA/NML

AIRPARK BLVD – CONSTRUCTION PLAN

SHEET NO. 75 OF 125

4/24/2023 4:18 PM
I:\PWU\ENGINEER\PROJECTS\2000-2499\2016_2023_Street_Preservation\23-ACAD-DRAWINGS\AirparkBlvd\2016_Airpark_cp

DULUTH CBP INVESTORS LP

SEAWAY PORT AUTHORITY OF DULUTH

ENDEAVOR DRIVE

AIRPARK BLVD
STA=49+75.33
ENDEVER DR
STA=0+15.00

CONCRETE ENCASED VALVE BOX COLLAR
STA. 50+30 4'LT

EXISTING R/W

33.0'LT

CONCRETE ENCASED VALVE BOX COLLAR
STA. 49+63 12'LT

ICB 1160014
STA. 50+43 15'LT

AIRPARK BLVD

MATCH LINE=47+00

MATCH LINE=53+00

47+00 48+00 49+00 50+00 51+00 52+00 53+00

+6

4" DOUBLE SOLID PAINT

+41 +4 +15 +28 +53 +28 +70 14.0'RT

+77 24.0'RT

+12 21.4'RT

CONCRETE ENCASED VALVE BOX COLLAR
STA. 52+72 20'RT

ISMH 1160031
CONCRETE ENCASED CASTING COLLAR
STA. 49+73 9'RT

ICB 1160015
ADJUST FRAME & RING CASTING
STA. 50+44 15'RT

ISMH 1160032
CONCRETE ENCASED CASTING COLLAR
RECONSTRUCT DRAINAGE STRUCTURE (1 LF)
NOTE: MH CASTING CURRENTLY UNDER PAVEMENT
STA. 52+89 9'RT

AW KUETTAL & SONS
3930 AIRPARK BLVD

C & C
3920 AIRPARK BLVD

SEAWAY PORT AUTHORITY OF DULUTH

CONCRETE ENCASED VALVE BOX COLLAR
STA. 55+96 10'LT

CONCRETE ENCASED VALVE BOX COLLAR
STA. 55+93 7'LT

AIRPARK BLVD
STA=56+03.86
PROSPERITY RD
STA=0+15.00

ICB 11500001
STA. 56+73 15'LT

EXISTING R/W

SB-6; BIT. 4.75"

AIRPARK BLVD

MATCH LINE=53+00

MATCH LINE=58+90

53+00 54+00 55+00 56+00 57+00 58+00 59+00

+3 19.0'RT

4" DOUBLE SOLID PAINT

+8 +78 +40 +59 +84

PROSPERITY RD

ISMH 1500007
CONCRETE ENCASED CASTING COLLAR
STA. 56+02 7'RT

ICB 1500002
ADJUST FRAME & RING CASTING
STA. 56+73 15'RT

+21 63.0'RT

ICB 1500003
ADJUST FRAME & RING CASTING
STA. 55+89 68'RT

+87 72.0'RT

72.0'RT

75.0'RT

ICB 1500004
ADJUST FRAME & RING CASTING
STA. 56+19 68'RT

C & C ENTERPRISES OF DULUTH LLC

AMERICAN PRECISION ASSEMBLERS

CAUTION GAS CALL 811

0 20 40
SCALE IN FEET

I HEREBY CERTIFY THAT THIS PLAN WAS PREPARED BY ME OR UNDER MY DIRECT SUPERVISION AND THAT I AM A DULY LICENSED PROFESSIONAL ENGINEER UNDER THE LAWS OF THE STATE OF MINNESOTA.

SIGNATURE: Patrick Loomis

PATRICK F. LOOMIS
TYPE NAME

DATE: 04/20/2023

LIC. NO: 49099

CITY OF DULUTH
ENGINEERING DIVISION
411 W. 1ST ST. STE. 240
DULUTH, MN 55802

2023 STREET PRESERVATION PROJECT

CITY PROJECT NO.: 2016

STATE AID PROJECT NO.: N/A

DRAWN BY: ZAE/DJK/SCA/NML

AIRPARK BLVD – CONSTRUCTION PLAN

4/24/2023 4:18 PM

I:\PWU\ENGINEER\PROJECTS\2000-2499\2016_2023_Street_Preservation\23-ACAD-DRAWINGS\AirparkBlvd\2016_Airpark_cp

WEERES FAMILY LLC
3801 AIRPARK BLVD

WEERES FAMILY LLC
3801 AIRPARK BLVD

EXISTING R/W

EXISTING R/W

MATCH LINE=58+90

MATCH LINE=64+80

L=322.75'
R=358.10'
Δ=51.6398

PC: 61+75.11

PT: 64+97.86

59+00

60+00

61+00

62+00

63+00

64+00

+23

+33

SB-7; BIT. 5.5"

ISMH 1500008
CONCRETE ENCASED
CASTING COLLAR
STA. 59+53 9'RT

4" DOUBLE SOLID PAINT

ISMH 1500009
CONCRETE ENCASED
CASTING COLLAR
STA. 61+75 9'RT

ISMH 1500010
CONCRETE ENCASED
CASTING COLLAR
STA. 63+19 CL

ISMH 1500011
CONCRETE ENCASED CASTING COLLAR
RECONSTRUCT DRAINAGE STRUCTURE (1 LF)
STA. 64+39 CL

CONCRETE ENCASED
VALVE BOX COLLAR
STA. 64+80 6'RT

REMOVE VALVE
STA. 65+40

AIRPARK BLVD

AMERICAN PRECISION ASSEMBLERS

SEAWAY PORT AUTHORITY
OF DULUTH

N
W
E
S

63+00

64+00

65+00

66+00

66+05

WEERES FAMILY LLC
3801 AIRPARK BLVD

4" SOLID LINE PAINT

ISMH 1500012
CONCRETE ENCASED CASTING COLLAR
RECONSTRUCT DRAINAGE STRUCTURE (1 LF)
STA. 65+56 CL

PT: 64+97.86

AIRPARK BLVD
STA=66+05.38
RICE LAKE RD
STA=45+48.00

4" DOUBLE SOLID PAINT

AIRPARK BLVD

MATCH LINE=64+80

REMOVE VALVE BOX
STA. 65+40 7'RT

AIRPARK BLVD. – STATION 65+71
END PROJECT 2016
END CONSTRUCTION (RECLAIM)

4" SOLID LINE PAINT

24" SOLID LINE PAINT

RICE LAKE RD

SEAWAY PORT AUTHORITY
OF DULUTH

CAUTION
GAS
CALL 811

0 20 40
SCALE IN FEET

I HEREBY CERTIFY THAT THIS PLAN WAS PREPARED BY ME OR UNDER MY DIRECT SUPERVISION AND THAT I AM A DULY LICENSED PROFESSIONAL ENGINEER UNDER THE LAWS OF THE STATE OF MINNESOTA.

SIGNATURE: Patrick Loomis

PATRICK F. LOOMIS
TYPE NAME

DATE: 04/20/2023

LIC. NO: 49099

CITY OF DULUTH
ENGINEERING DIVISION
411 W. 1ST ST. STE. 240
DULUTH, MN 55802

2023 STREET PRESERVATION PROJECT

CITY PROJECT NO.: 2016

STATE AID PROJECT NO.: N/A

DRAWN BY: ZAE/DJK/SCA/NML


AIRPARK BLVD – CONSTRUCTION PLAN

SHEET NO. 77 OF 125

4/24/2023 4:23 PM

TRAFFIC CONTROL – IDAHO ST.

DEPARTMENT OF PUBLIC WORKS AND UTILITIES
ENGINEERING DIVISION

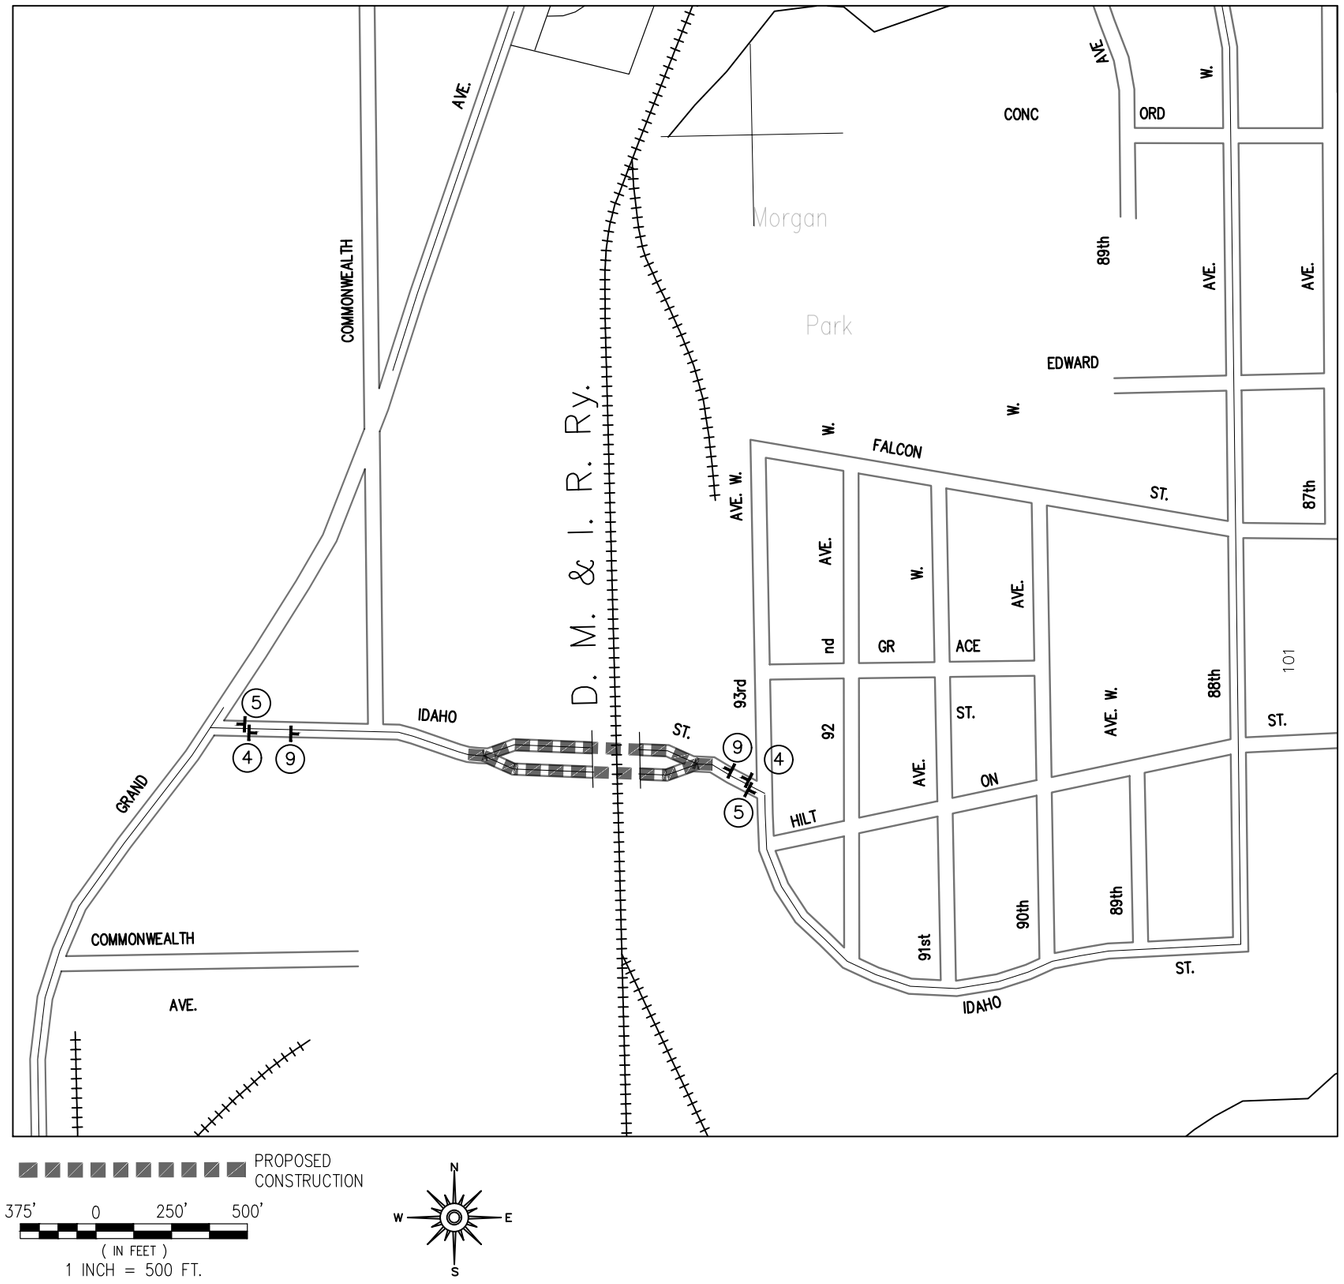

TRAFFIC SIGN LEGEND

NOTE	SIGN	QNTY
①	ONE LANE ROAD AHEAD 36" X 36" W20-4	AS REQ'D
②	36" X 36" W20-7a	AS REQ'D
③	BE PREPARED TO STOP 36" X 36" W20-X5	AS REQ'D
④	ROAD WORK AHEAD 36" X 36" W21-4	2
⑤	END ROAD WORK G20-2A 48" X 24"	2
⑥	ROAD WORK AHEAD 36" X 36" W21-4 STREET NAME VARIES X 8"	AS REQ'D
⑦	ROAD CLOSED R11-2 30"X18"	AS REQ'D
⑧	SIDEWALK CLOSED AHEAD CROSS HERE R9-11(R OR L) 24"X12"	AS REQ'D
⑨	CITY OF DULUTH TRANSPORTATION SALES TAX PROJECT SPECIAL SIGN	2 SEE NOTE 22
⑩	BUMP 36"X36" WB-1	AS REQ'D
⑪	UNEVEN LANES 36"X36" WB-11	AS REQ'D
⊥	SIGN	6

TRAFFIC CONTROL NOTES

1. THE CONTRACTOR SHALL FURNISH, INSTALL AND MAINTAIN THE DEVICES IN THIS TRAFFIC CONTROL PLAN UNLESS OTHERWISE NOTED.
2. ALL TRAFFIC CONTROL DEVICES SHALL CONFORM TO THE MINNESOTA MANUAL ON UNIFORM TRAFFIC CONTROL DEVICES (MMUTCD) INCLUDING " "TEMPORARY TRAFFIC CONTROL ZONE LAYOUTS" DATED JANUARY 2018. AVAILABLE AT: (http://www.dot.state.mn.us/trafficeng/publ/fieldmanual/index.html)
3. FIELD CONDITIONS MAY REQUIRE MODIFICATIONS OF THIS LAYOUT AS DEEMED NECESSARY BY THE ENGINEER.
4. THE NUMBER AND PLACEMENT OF TRAFFIC CONTROL DEVICES WILL DEPEND UPON THE SEQUENCE OF THE CONTRACTOR'S OPERATION.
5. ANY DISTANCES DEPICTED ARE APPROXIMATE.
6. THE CONTRACTOR IS RESPONSIBLE FOR PROTECTING ANY WORK AREAS NEAR TRAFFIC IN ACCORDANCE WITH THE MMUTCD.
7. IF THE CONTRACTOR DECIDES TO PERFORM THE CONSTRUCTION WORK IN A SEQUENCE OTHER THAN SHOWN IN THIS TRAFFIC CONTROL PLAN, THE CONTRACTOR SHALL PROVIDE COMPLETE REVISED TRAFFIC CONTROL PLANS TO BE APPROVED BY THE ENGINEER.
8. ALL TRAFFIC CONTROL DEVICES, INCLUDING OVERHEAD SIGNS ON ROADS OPEN TO TRAFFIC THAT ARE NOT CONSISTENT WITH TRAFFIC OPERATION, SHALL BE COVERED, REMOVED OR REVISED AS DIRECTED BY THE ENGINEER.
9. "ROAD WORK AHEAD" SIGNS SHALL BE MOUNTED APPROX. 300 FT (1 BLOCK) IN ADVANCE OF THE CONSTRUCTION AND SHALL HAVE A TYPE "A" LOW INTENSITY FLASHING AMBER WARNING LIGHT MOUNTED ON THEM.
10. "ROAD CLOSED AHEAD" SIGNS SHALL BE ERECTED APPROX. 300 FT (1 BLOCK) IN ADVANCE OF THE CLOSURE.
11. TYPE "A" LOW INTENSITY AMBER WARNING LIGHTS SHALL BE MOUNTED ON ALL ADVANCE WARNING SIGNS AND ON ALL TYPE I AND TYPE III BARRICADES WHEN USED AT NIGHT OR TO IDENTIFY HAZARDS.
12. ADDITIONAL SIGNING WILL BE REQUIRED FOR SEPARATE LANE CLOSURES REQUIRED FOR CONSTRUCTION OPERATIONS. THE SIGNING SHALL BE IN CONFORMANCE WITH "TEMPORARY TRAFFIC CONTROL ZONE LAYOUTS" FIELD MANUAL DATED JANUARY 2018 AND SHALL BE CONSIDERED INCIDENTAL.
13. THE CONTRACTOR SHALL PLACE DRUMS THROUGHOUT THE PROJECT TO DELINEATE HAZARDOUS AREAS AND FACILITATE DAY-TO-DAY CHANNELIZATION OF TRAFFIC. QUANTITY AS REQUIRED (INCIDENTAL).
14. STREET NAME PLACARDS SHALL DISPLAY THE NAME OF THE STREET ASSOCIATED WITH THE PRIMARY SIGN.
15. ALL TRAFFIC CONTROL SIGNS SHALL BE DOUBLE POST MOUNTED.
16. TRAFFIC CONTROL SIGNS FOR VEHICLE TRAFFIC SHALL NOT BE PLACED ON SIDEWALKS
17. SIGN PLACEMENT AND LOCATION ON MnDOT ROW MAY REQUIRE COORDINATION WITH MnDOT
18. SIDEWALK CLOSED SIGNS SHALL BE PLACED IN ADVANCE OF SIDEWALK CLOSURES WHILE UNDER CONSTRUCTION
19. ALL SIDEWALK CLOSED SIGNS SHALL BE MOUNTED ON TYPE II BARRICADES.
20. SIDEWALK CLOSED AHEAD CROSS HERE SIGNS SHALL BE PLACED WHERE SIDEWALK EXISTS ON THE OPPOSITE SIDE OF THE ROAD AND SHALL BE PLACED AT THE PRECEDING EXISTING INTERSECTION MARKED OR UNMARKED CROSSWALK.
21. CONSTRUCTION OF PED RAMPS SHALL OCCUR ONLY IN ONE QUADRANT AT A TIME IN ORDER TO FACILITATE PEDESTRIAN TRAFFIC UNLESS APPROVED BY THE ENGINEER.
22. TRANSPORTATION SALES TAX SIGNS WILL BE SUPPLIED BY THE CITY OF DULUTH. THE CONTRACTOR WILL TEMPORARILY INSTALL THE SIGNS AT EACH END OF STREET ACCORDING TO THE TRAFFIC CONTROL PLANS. CONTRACTOR WILL PROVIDE ALL POSTS, BASES, SANDBAGS AND HARDWARE TO COMPLETE TEMPORARY INSTALLATION. SIGNS SHALL BE PRESENT STARTING AT INITIAL CONSTRUCTION ACTIVITIES AND BE REMOVED ONCE ALL OPERATIONS HAVE BEEN CONCLUDED. SIGNS WILL BE REMOVED FROM ANY HARDWARE AND RETURNED TO ENGINEER AT COMPLETION OF PROJECT. THE 2022 STREET PRESERVATION PROJECT REQUIRES 37 TRANSPORTATION SALES TAX SIGNS. ANY MISSING SIGNS AT THE END OF PROJECT WILL BE ASSESSED TO THE CONTRACTOR AT $200 PER SIGN.

I:\PW\ENGINEER\PROJECTS\2000-2499\2016_2023_Street_Preservation\23-ACAD-DRAWINGS\2016_TC

I HEREBY CERTIFY THAT THIS PLAN WAS PREPARED BY ME OR UNDER MY DIRECT SUPERVISION AND THAT I AM A DULY LICENSED PROFESSIONAL ENGINEER UNDER THE LAWS OF THE STATE OF MINNESOTA.

SIGNATURE: Patrick Loomis

PATRICK F. LOOMIS
TYPE NAME

DATE: 04/20/2023

LIC. NO: 49099

CITY OF DULUTH
ENGINEERING DIVISION
411 W. 1ST ST. STE. 240
DULUTH, MN 55802

2023 STREET PRESERVATION PROJECT

CITY PROJECT NO.: 2016

STATE AID PROJECT NO.: N/A


DRAWN BY: ZAE/DJK/SCA/NML

IDAHO ST – TRAFFIC CONTROL

SHEET NO. 117 OF 125

TRAFFIC CONTROL – AIRPARK BLVD. & VENTURE AVE.

DEPARTMENT OF PUBLIC WORKS AND UTILITIES
ENGINEERING DIVISION

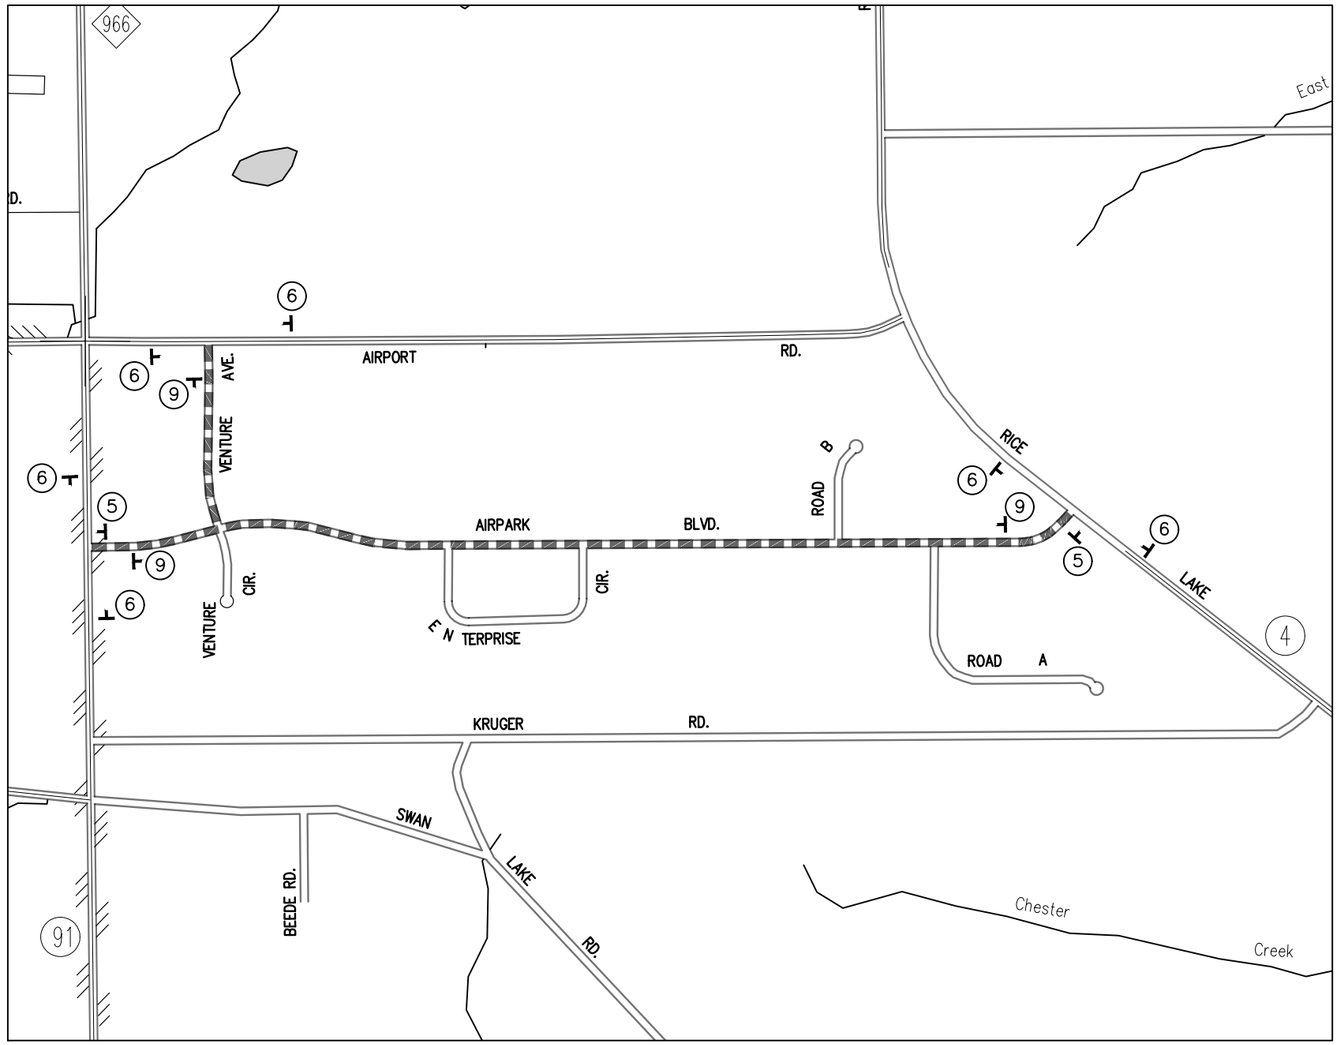

PROPOSED CONSTRUCTION

500' 0 500' 1000'
(IN FEET)
1 INCH = 1000 FT.

N W E S

TRAFFIC SIGN LEGEND

NOTE	SIGN	QNTY
1	ONE LANE ROAD AHEAD 36" X 36" W20-4	AS REQ'D
2	36" X 36" W20-7a	AS REQ'D
3	BE PREPARED TO STOP 36" X 36" W20-X5	AS REQ'D
4	ROAD WORK AHEAD 36" X 36" W21-4	AS REQ'D
5	END ROAD WORK G20-2A 48" X 24"	2
6	ROAD WORK AHEAD 36" X 36" W21-4 + STREET NAME VARIES X 8"	6
7	ROAD CLOSED R11-2 30"X18"	AS REQ'D
8	SIDEWALK CLOSED AHEAD CROSS HERE R9-11(R OR L) 24"X12"	AS REQ'D
9	CITY OF DULUTH TRANSPORTATION SALES TAX PROJECT SPECIAL SIGN	3 SEE NOTE 22
10	BUMP 36"X36" W8-1	AS REQ'D
11	UNEVEN LANES 36"X36" W8-11	AS REQ'D
⊥	SIGN	13

TRAFFIC CONTROL NOTES

1. THE CONTRACTOR SHALL FURNISH, INSTALL AND MAINTAIN THE DEVICES IN THIS TRAFFIC CONTROL PLAN UNLESS OTHERWISE NOTED.
2. ALL TRAFFIC CONTROL DEVICES SHALL CONFORM TO THE MINNESOTA MANUAL ON UNIFORM TRAFFIC CONTROL DEVICES (MMUTCD) INCLUDING " "TEMPORARY TRAFFIC CONTROL ZONE LAYOUTS" DATED JANUARY 2018. AVAILABLE AT: (http://www.dot.state.mn.us/trafficeng/publ/fieldmanual/index.html)
3. FIELD CONDITIONS MAY REQUIRE MODIFICATIONS OF THIS LAYOUT AS DEEMED NECESSARY BY THE ENGINEER.
4. THE NUMBER AND PLACEMENT OF TRAFFIC CONTROL DEVICES WILL DEPEND UPON THE SEQUENCE OF THE CONTRACTOR'S OPERATION.
5. ANY DISTANCES DEPICTED ARE APPROXIMATE.
6. THE CONTRACTOR IS RESPONSIBLE FOR PROTECTING ANY WORK AREAS NEAR TRAFFIC IN ACCORDANCE WITH THE MMUTCD.
7. IF THE CONTRACTOR DECIDES TO PERFORM THE CONSTRUCTION WORK IN A SEQUENCE OTHER THAN SHOWN IN THIS TRAFFIC CONTROL PLAN, THE CONTRACTOR SHALL PROVIDE COMPLETE REVISED TRAFFIC CONTROL PLANS TO BE APPROVED BY THE ENGINEER.
8. ALL TRAFFIC CONTROL DEVICES, INCLUDING OVERHEAD SIGNS ON ROADS OPEN TO TRAFFIC THAT ARE NOT CONSISTENT WITH TRAFFIC OPERATION, SHALL BE COVERED, REMOVED OR REVISED AS DIRECTED BY THE ENGINEER.
9. "ROAD WORK AHEAD" SIGNS SHALL BE MOUNTED APPROX. 300 FT (1 BLOCK) IN ADVANCE OF THE CONSTRUCTION AND SHALL HAVE A TYPE "A" LOW INTENSITY FLASHING AMBER WARNING LIGHT MOUNTED ON THEM.
10. "ROAD CLOSED AHEAD" SIGNS SHALL BE ERECTED APPROX. 300 FT (1 BLOCK) IN ADVANCE OF THE CLOSURE.
11. TYPE "A" LOW INTENSITY AMBER WARNING LIGHTS SHALL BE MOUNTED ON ALL ADVANCE WARNING SIGNS AND ON ALL TYPE I AND TYPE III BARRICADES WHEN USED AT NIGHT OR TO IDENTIFY HAZARDS.
12. ADDITIONAL SIGNING WILL BE REQUIRED FOR SEPARATE LANE CLOSURES REQUIRED FOR CONSTRUCTION OPERATIONS. THE SIGNING SHALL BE IN CONFORMANCE WITH "TEMPORARY TRAFFIC CONTROL ZONE LAYOUTS" FIELD MANUAL DATED JANUARY 2018 AND SHALL BE CONSIDERED INCIDENTAL.
13. THE CONTRACTOR SHALL PLACE DRUMS THROUGHOUT THE PROJECT TO DELINEATE HAZARDOUS AREAS AND FACILITATE DAY-TO-DAY CHANNELIZATION OF TRAFFIC. QUANTITY AS REQUIRED (INCIDENTAL).
14. STREET NAME PLACARDS SHALL DISPLAY THE NAME OF THE STREET ASSOCIATED WITH THE PRIMARY SIGN.
15. ALL TRAFFIC CONTROL SIGNS SHALL BE DOUBLE POST MOUNTED.
16. TRAFFIC CONTROL SIGNS FOR VEHICLE TRAFFIC SHALL NOT BE PLACED ON SIDEWALKS
17. SIGN PLACEMENT AND LOCATION ON MnDOT ROW MAY REQUIRE COORDINATION WITH MnDOT
18. SIDEWALK CLOSED SIGNS SHALL BE PLACED IN ADVANCE OF SIDEWALK CLOSURES WHILE UNDER CONSTRUCTION
19. ALL SIDEWALK CLOSED SIGNS SHALL BE MOUNTED ON TYPE II BARRICADES.
20. SIDEWALK CLOSED AHEAD CROSS HERE SIGNS SHALL BE PLACED WHERE SIDEWALK EXISTS ON THE OPPOSITE SIDE OF THE ROAD AND SHALL BE PLACED AT THE PRECEDING EXISTING INTERSECTION MARKED OR UNMARKED CROSSWALK.
21. CONSTRUCTION OF PED RAMPS SHALL OCCUR ONLY IN ONE QUADRANT AT A TIME IN ORDER TO FACILITATE PEDESTRIAN TRAFFIC UNLESS APPROVED BY THE ENGINEER.
22. TRANSPORTATION SALES TAX SIGNS WILL BE SUPPLIED BY THE CITY OF DULUTH. THE CONTRACTOR WILL TEMPORARILY INSTALL THE SIGNS AT EACH END OF STREET ACCORDING TO THE TRAFFIC CONTROL PLANS. CONTRACTOR WILL PROVIDE ALL POSTS, BASES, SANDBAGS AND HARDWARE TO COMPLETE TEMPORARY INSTALLATION. SIGNS SHALL BE PRESENT STARTING AT INITIAL CONSTRUCTION ACTIVITIES AND BE REMOVED ONCE ALL OPERATIONS HAVE BEEN CONCLUDED. SIGNS WILL BE REMOVED FROM ANY HARDWARE AND RETURNED TO ENGINEER AT COMPLETION OF PROJECT. THE 2022 STREET PRESERVATION PROJECT REQUIRES 37 TRANSPORTATION SALES TAX SIGNS. ANY MISSING SIGNS AT THE END OF PROJECT WILL BE ASSESSED TO THE CONTRACTOR AT $200 PER SIGN.

I HEREBY CERTIFY THAT THIS PLAN WAS PREPARED BY ME OR UNDER MY DIRECT SUPERVISION AND THAT I AM A DULY LICENSED PROFESSIONAL ENGINEER UNDER THE LAWS OF THE STATE OF MINNESOTA.

SIGNATURE: _____ PATRICK F. LOOMIS (TYPE NAME) DATE: 04/20/2023 LIC. NO: 49099

CITY OF DULUTH
ENGINEERING DIVISION
411 W. 1ST ST. STE. 240
DULUTH, MN 55802

2023 STREET PRESERVATION PROJECT

CITY PROJECT NO.: 2016 | STATE AID PROJECT NO.: N/A

DRAWN BY: ZAE/DJK/SCA/NML
AIRPARK – TRAFFIC CONTROL
SHEET NO. 123 OF 125

4/24/2023 4:23 PM
I:\PWU\ENGINEER\PROJECTS\2000-2499\2016_2023_Street_Preservation\23-ACAD-DRAWINGS\2016_TC